




front elevation

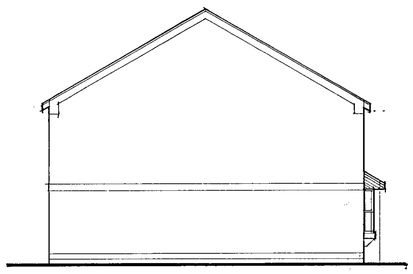


side elevation

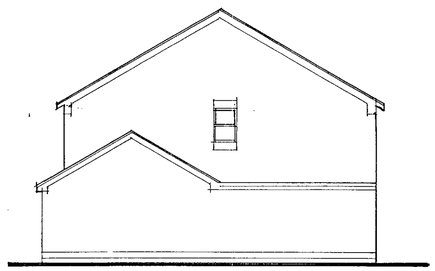


side elevation

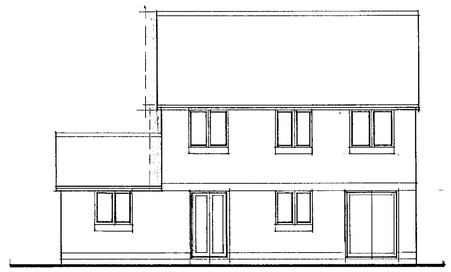


rear elevation

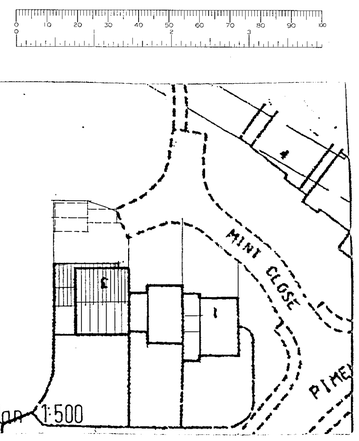


site plan 1:500

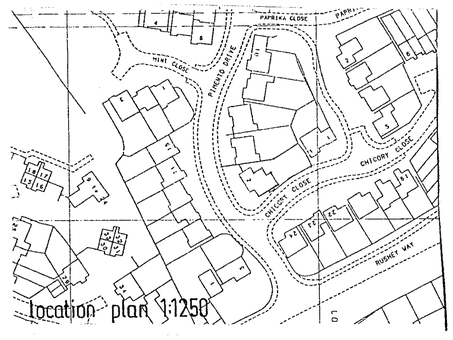

location plan 1:1250

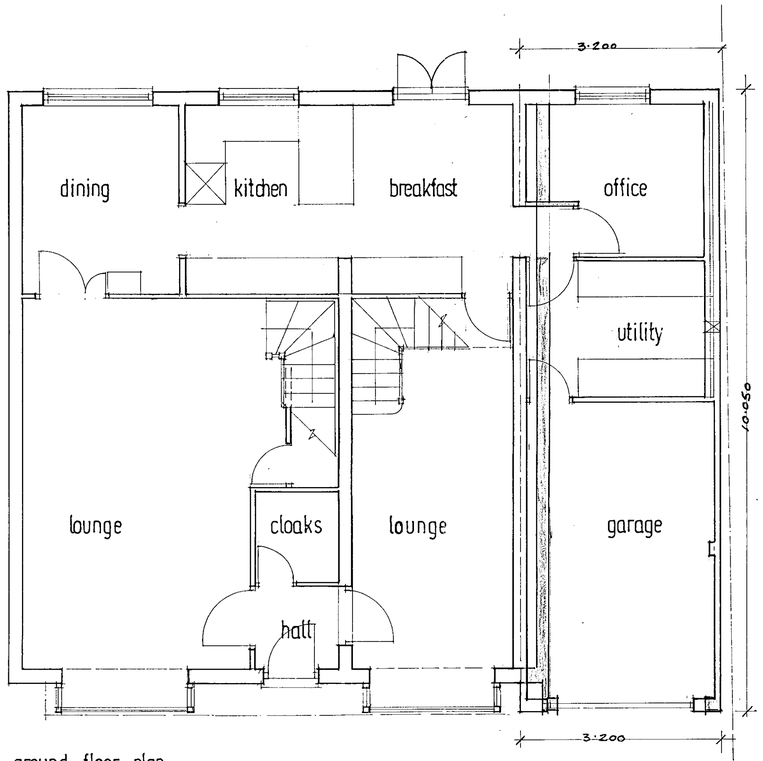

ground floor plan

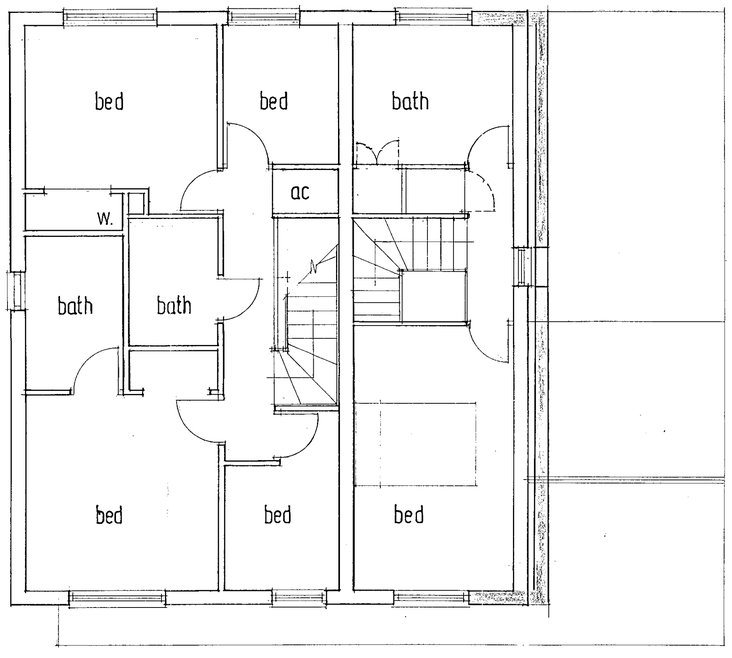

first floor plan

See letter of 9 JULY 2001.

NOT accepted as minor amendment

C A ASSOCIATES
building design services

18 Cinnamon Close, Earley
Reading, Berkshire RG6 5SP
Tel / fax: 0118 9869 330

client: Mr.Mrs. Lyons, 3 Mint Close Earley

drawn: cg
date: nov2000


job: Proposed granny annexe, and repositioned garage utility and office

scale: 1:50 rev:
no CA00:394


G NUMBER F2000/3045



front elevation

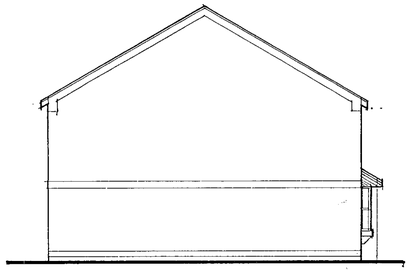


side elevation

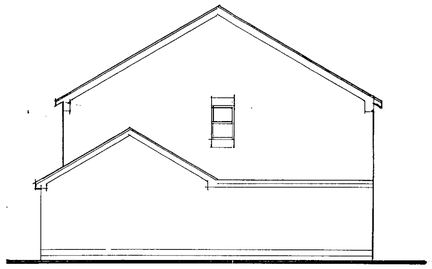



side elevation




rear elevation

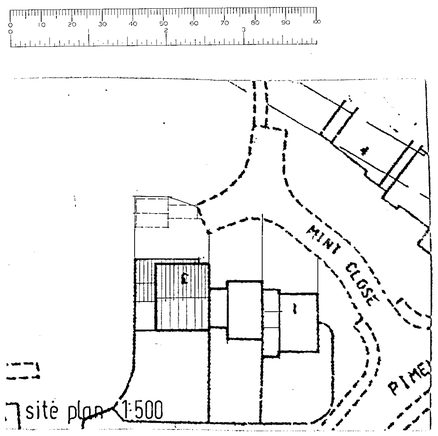

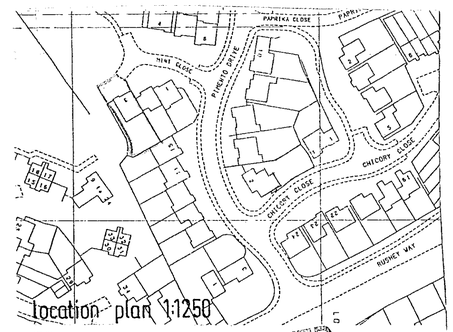

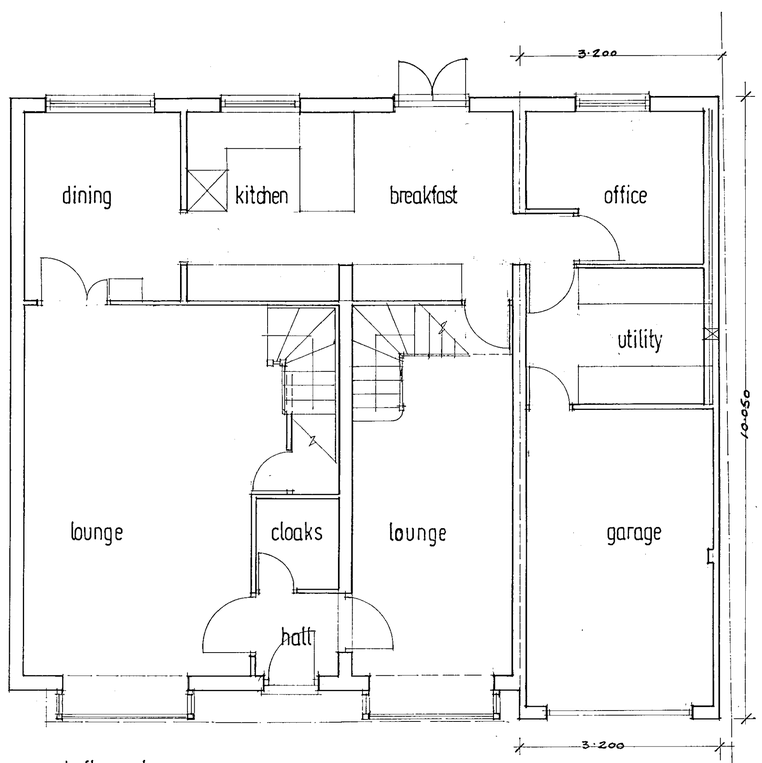

ground floor plan

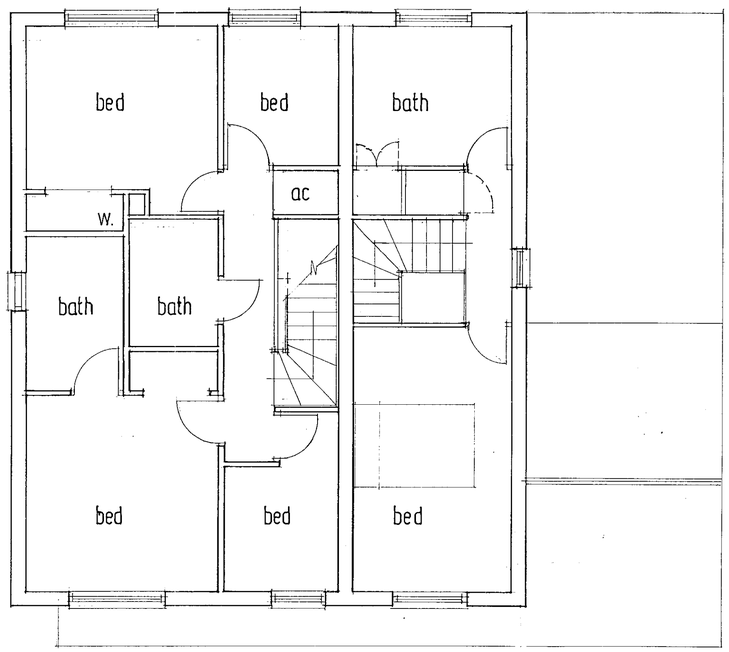

first floor plan

APPROVED

15 Dec 2000

C A ASSOCIATES

building design services

18 Cinnamon Close, Earley
Reading, Berkshire RG6 5GP
Tel / fax: 0118 9869 330

client: Mr.Mrs. Lyons, 3 Mint Close Earley

drawn: cg

date: nov 2000

job: Proposed granny annexe, and repositioned garage utility and office

scale: 1:50 rev:

no CA00:394