
Notes


All dimensions to be checked on site.

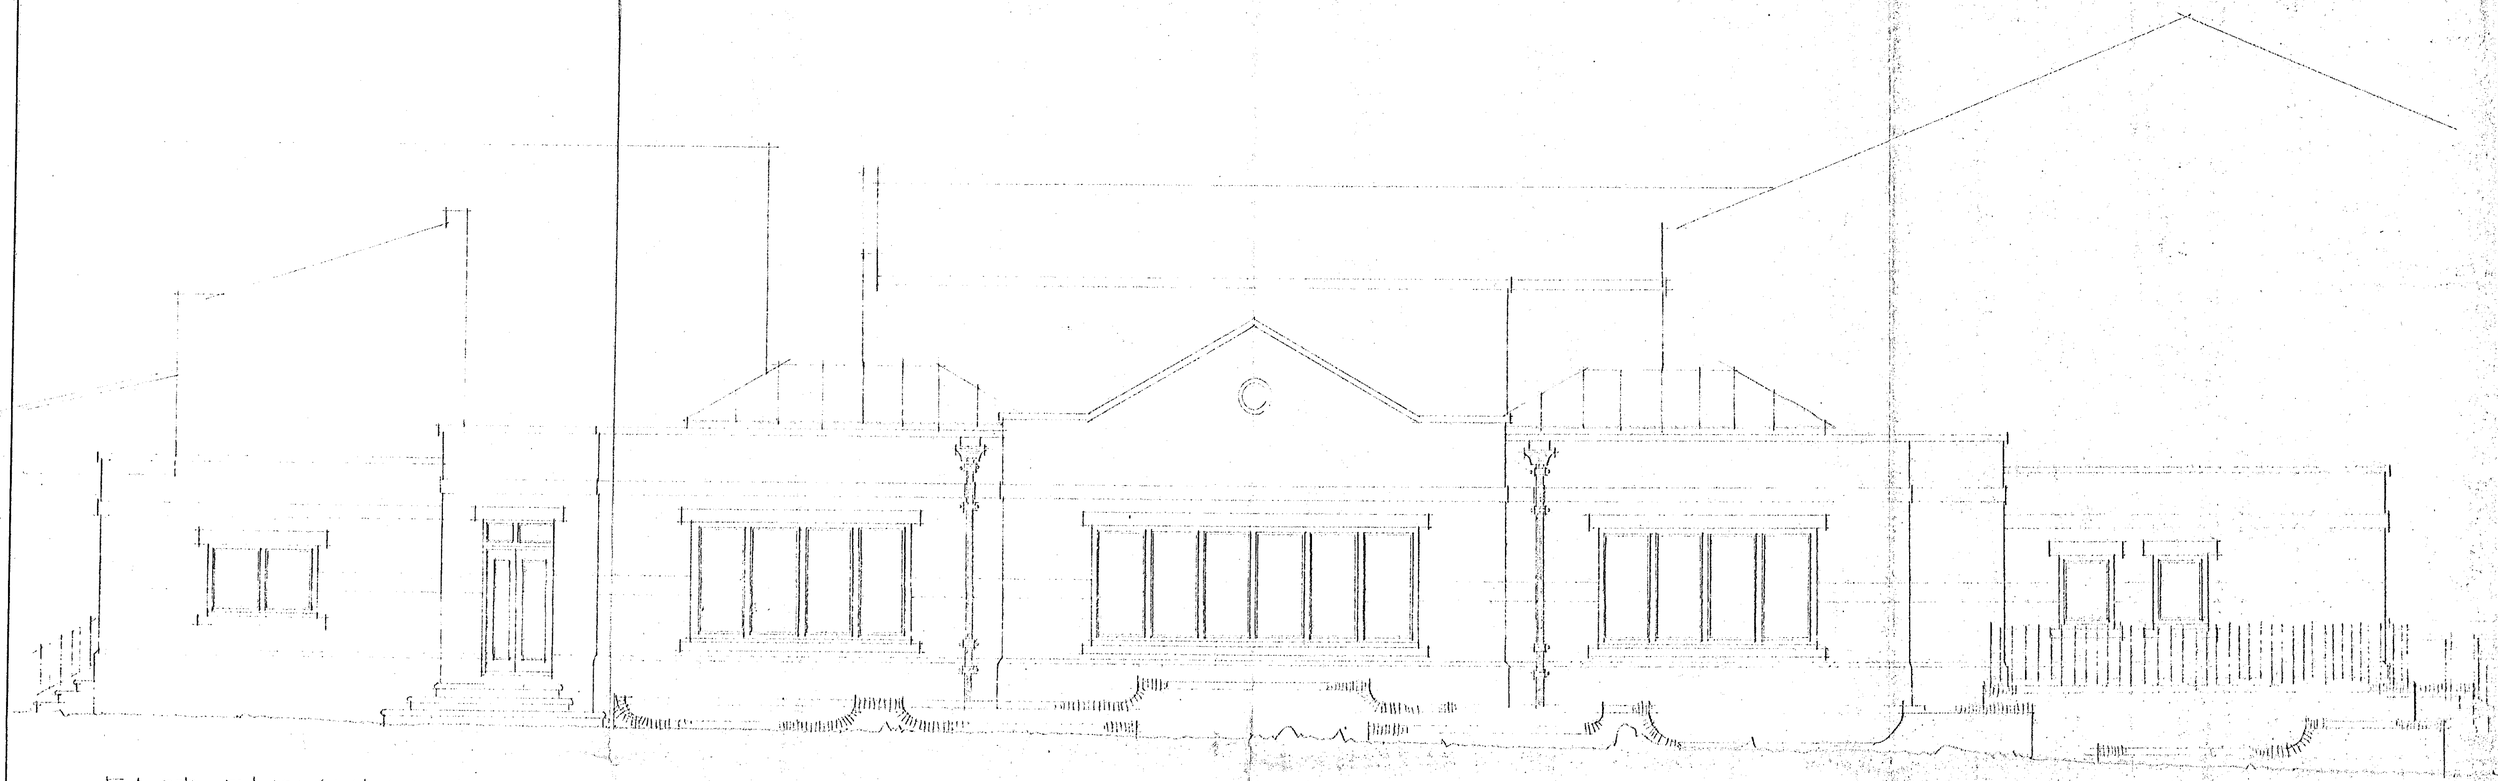

EAST ELEVATION.

06 NOV 2001

2/24

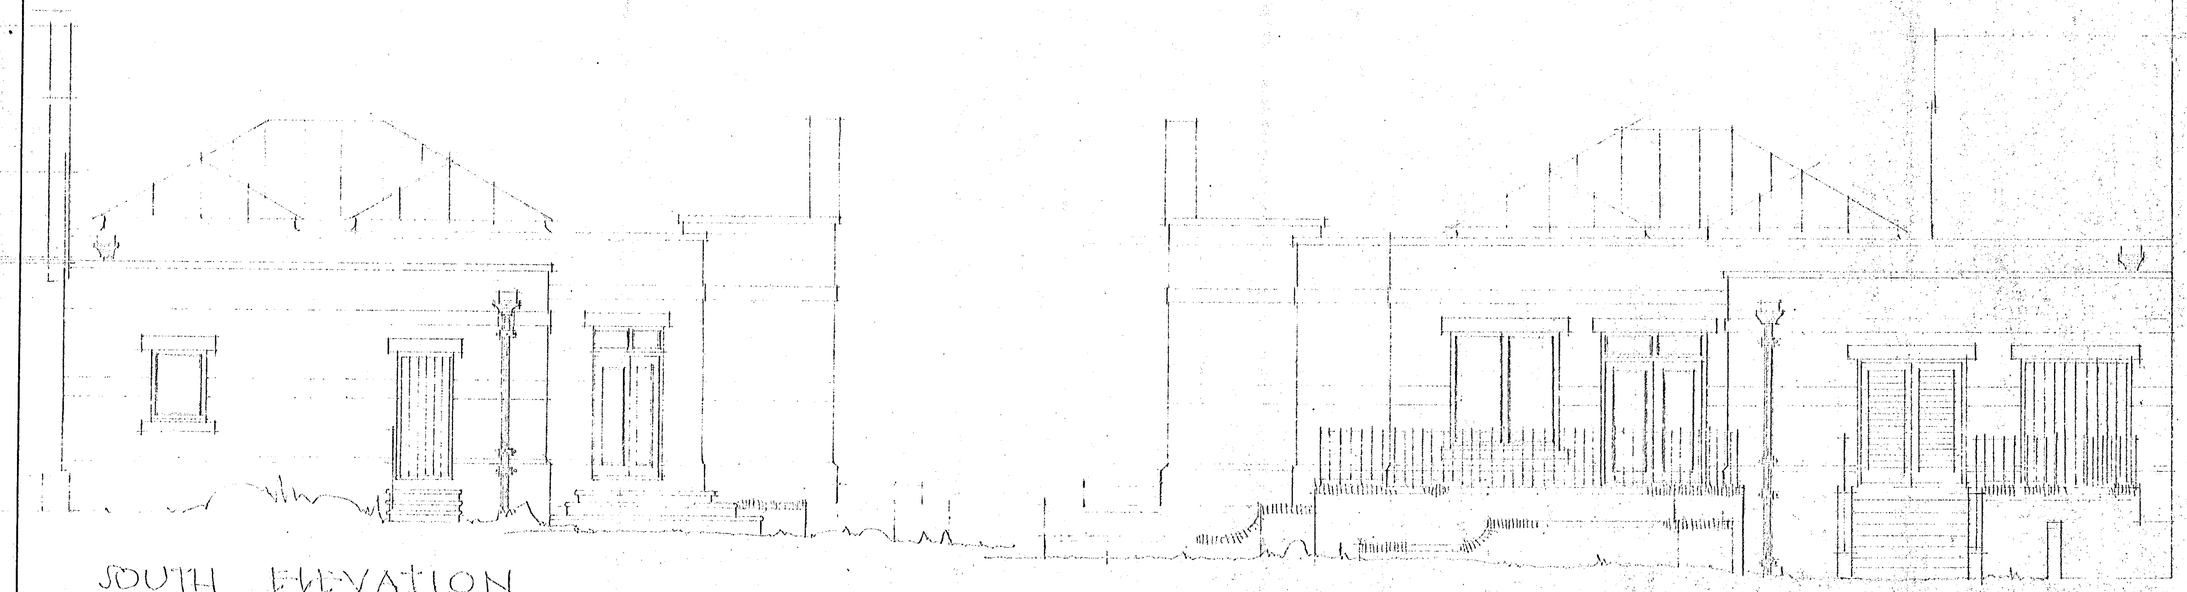

SOUTH ELEVATION.

NORTH ELEVATION.

APPROVED

Revisions

Scale 1:50	Date 10.2K	Drawn By

ELEVATIONS

PROPOSED SWIMMING POOL LUDGROVE SCHOOL WOKINGHAM

Drawing No. 830.03.

TUFNELL & PARTNERS
40 Chobham Road, Sunningdale, Ascot
Berkshire. SL5 0DX. tel. 01344 23411.

AMI SUPPLIES 1028.

9 21/10/01

Notes

All dimensions to be checked on site.

NORTH

CONNECT BT/ISDN CABLES TO EXISTING.

RAMP UP 1:12.

ENTRANCE CANOPY

FIVES COURTS

CONCRETE APRON

SQUASH

SPORTS HALL / THEATRE

NEW BT/ISDN CABLES RUN AT U/LEVEL ON EXISTING BUILDING

BOILER ROOM

DUCT FOR GAS SERVICE TO PLANT ROOM + BOILER

GAS INTAKE EXISTING.

EXISTING FOUL DRAIN.

RE-ROUTE EXISTING WATER SUPPLY TO PASSAGE

EXISTING WATER SUPPLY

EXTEND DWARF WALL + RAILING.

EXPOSE EXISTING CHAMBER, RAISE C.L + PROVIDE H.D COVER + FRAME INVERT APPRX 2M BELOW G.L.

NEW BT/ISDN DUCT

MACADAM DRIVE EXTEND FROM EXISTING AND UP SETTS AT GATE POSTS

EXTEND MACADAM TO SETTS

RELOCATE BOILER

REMOVE SCOTS PINE

GRANITE SETTS.

POOL BACKWASH HOLDING CHAMBER.

EXISTING 75MM I/D WATER SUPPLY.

EXISTING TELEPHONE/ ISDN DUCT.

REMOVE OAK.

GRANITE SETTS.

TO EXISTING CHAMBER + PUMPING STATION.

U.G. NOT SURVEYED

2500

2500

3500

3500

3500

POST + RAIL FENCE

REMOVE CHESTNUT

HD I.C.

HD I.C.

EXISTING TRACK.

POROUS SURFACED DRIVE

POROUS SURFACED DRIVE.

REMOVE HOLLY

REMOVE SHRUBBERY

REMOVE OAKS

REMOVE SHRUBBERY

POND + NATURE RESERVE.

APPROVED

Revisions		
A	09.2K.	VARIOUS
B	11.2K.	SERVICES.

Scale 1:100	Date 03.2K.	Drawn By

PROPOSED SWIMMING POOL

LUDGROVE SCHOOL LUCKLEY ROAD WOKINGHAM

Drawing No. 830.01.

TUFNELL & PARTNERS
40 Chobham Road, Sunningdale, Ascot Berkshire. SL5 0DX. tel. 01344 23411.

AMI SUPPLIES 1028

21/2/01

NORTH

CONNECT BT/ISDN CABLES TO EXISTING.

RAMP UP 1:12.

FIVES COURTS

SQUASH.

SPORTS HALL/ THEATRE

NEW BT/ISDN CABLES RUN AT H/LEVEL ON EXISTING BUILDING

BOILER ROOM

RE-ROUTE EXISTING WATER SUPPLY TO PASSAGE

EXISTING WATER SUPPLY

EXISTING CAR PARK

DUCT NEW GAS SERVICE TO PLANT ROOM + BOILERS.

EXISTING GAS INTAKE

EXISTING FOUL DRAIN

EXPOSE EXISTING CHAMBER, RAISE TO G.L. + PROVIDE HD COVER + FRAME (INVERT c. 2000 BELOW GL).

NEW BT/ISDN DUCT

PLANT ROOM GULLEY.

UP.

POOL BACKWASH HOLDING CHAMBER.

EXISTING 75MM WATER STOCK.

EXISTING TELEPHONE ISDN LINES TO BE REMOVED

TO EXISTING CHAMBER + PUMP STATION

REMOVE OAK.

HD. IC.

REMOVE BOLE

REMOVE CHESTNUT

UP

2 NO. LANTERN LIGHTS.

TRACK (UNSURFACED)

HD I.C.

HD. I.C.

REMOVE HOLLY.

REMOVE SHRUBBERY

POND + NATURE RESERVE.

14 FEB 2001 3384

Notes

All dimensions to be checked on site.

Revisions

Scale	Date	Drawn By
1:100	02.01	

PROPOSED SWIMMING POOL

LUDGROVE SCHOOL, LUCKLEY ROAD WOKINGHAM

Drawing No. 830.01R.

TUFNELL & PARTNERS
40 Chobham Road, Sunningdale, Ascot
Berkshire. SL5 0DX. tel. 01344 23411.

AMI SUPPLIES 1028.

Notes

All dimensions to be checked on site.

CHANGING ROOM A.

EXISTING BOILER.

ROOFLIGHTS.

WHEELCHAIR W.C. & SHOWER

SHOWERS

1500

SQUASH COURT

LOBBY

UP.

BLOCK UP WINDOWS + MECH. VENT THE W.C.

STAGE.

TAKE OUT DOORS + INFILL

FORM OPENING + REUSE DOORS

STAGE STORE.

UP.

2575

RAISE BRICKWORK

EXTEND BRICKWORK

1800

150

900 900

4000

300

1800

300

2000

PLANT ROOM.

6000

300

300 225 300 2085 802

327

1750

06.NOV.2006 2754

AUTOMATIC POOL COVER TANK.

STORE 352

CHANGING ROOM B.

2000

8500

LANE MARKINGS

1500

1500

1500

3000

20000

20000

3000

252

390

1750

390

2000

1505 3600

1504

OVERSPILL TANK 1.5x3.0x1.2.

2250

1400

240

1504

2127

352

3600

1505 1531

1452 5400 1452

352

25704

25704

FLOOR PLAN (PART)

APPROVED

Revisions

A	09.2K	VARIOUS
B	10.2K	VARIOUS

Scale 1:50 | Date 06.2K | Drawn By

PROPOSED SWIMMING POOL

LUDGROVE SCHOOL, LUCKLEY ROAD WOKINGHAM.


Drawing No. 880.02A

TUFNELL & PARTNERS

40 Chobham Road, Sunningdale, Ascot Berkshire, SL5 0DX tel. 01344 23411.

AMI SUPPLIES 1028

2/101

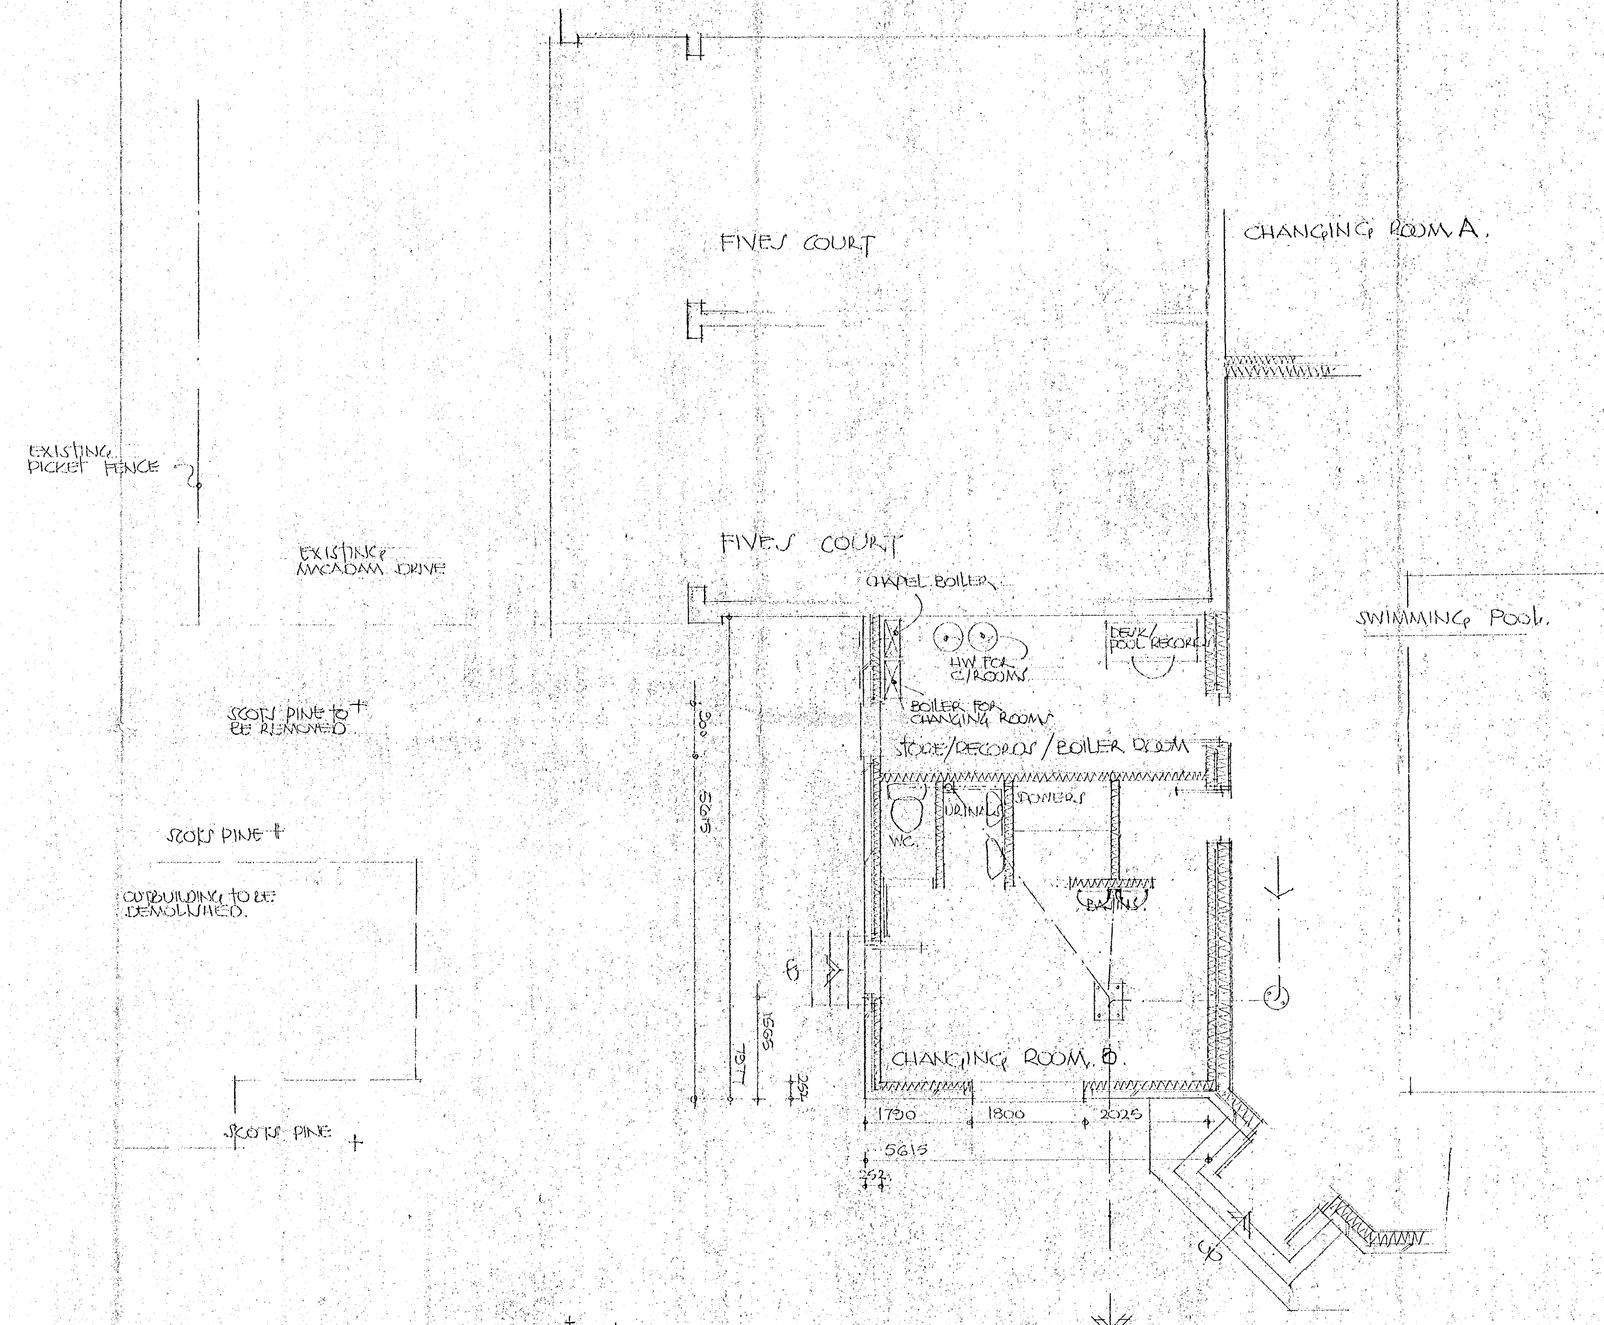

Notes

All dimensions to be checked on site.

CC NOV 2000 2754

APPROVED

Revisions		
A	03.2K	VARIOUS
B	10.2K	STORE + C/ROOM HANDED

Scale 1:50	Date 06.2K	Drawn By

PROPOSED SWIMMING POOL

LUDGROVE SCHOOL
LUCKLEY ROAD
WOKINGHAM.

Drawing No. 830.02B

TUFNELL & PARTNERS

40 Chobham Road, Sunningdale, Ascot Berkshire. SL5 0DX. tel. 01344 23411.

AMJ SUPPLIES 1028.

D 21/1/01

APPROVED

Chapel Green Farm

Chapel Green

Chapel Green Cottages

Lucas's Hospital (Almshouses)

Chapel

Pond

Ludgrove School

Chapel

Pond

Spring

Sluice

Playing Fields

LANGBOROUGH WARD

Foot Bridge

Foot Bridge

Trench's Bridge

Track

Path

Ditch

R.D.B.Boy

M.B.Boy

B.M. 180.16

B.M. 181.03

West Lodge

Lodge

M.P. 604

S.L.

NORTH

SCALE

N·T·S

TUFNELL & PARTNERS
SUNNINGDALE ASCOT
TEL ASCOT

Reproduced from the Ordnance Survey Map with the permission of the Controller of H.M. Stationery Office. Crown Copyright reserved.

WOKINGHAM R D SU 8266

46 Chains

40

30

20