
Ordnance Survey®

Superplan

Planning Extract - 1

Site-centred

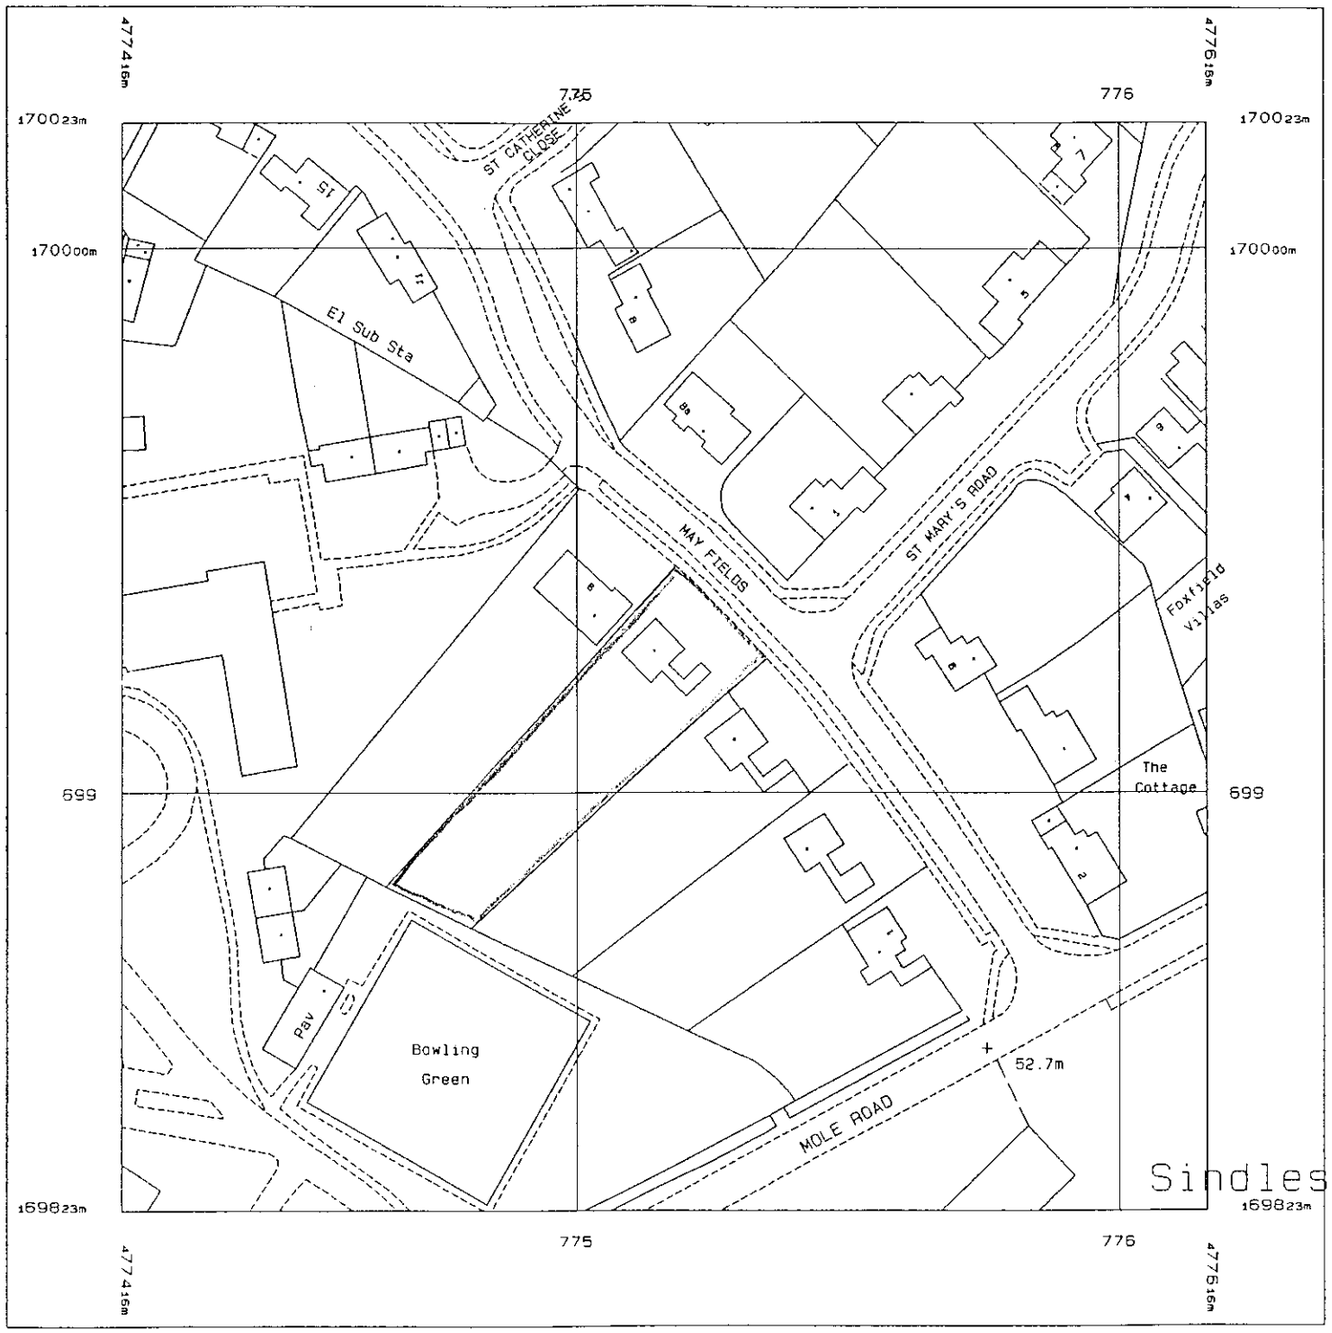

Produced 25 Apr 2000 from Ordnance Survey digital data and incorporating surveyed revision available at this date. © Crown Copyright 2000.

Reproduction in whole or in part is prohibited without the prior permission of Ordnance Survey.

Part or all of this Superplan is enlarged from mapping produced at one or more of the following scales: 1:1250, 1:2500 & 1:10000

Scale 1:1250

National Grid sheet reference at centre of this Superplan: SU7769

The representation of a road, track or path is no evidence of a right of way.


This Superplan product does not contain all recorded map information.

0 10 20 30 40 50 60 70 80 90 100

0 1 2 3


APPROVED


EXISTING GROUND FLOOR PLAN
DRWG NO WD1
SCALE 1:50

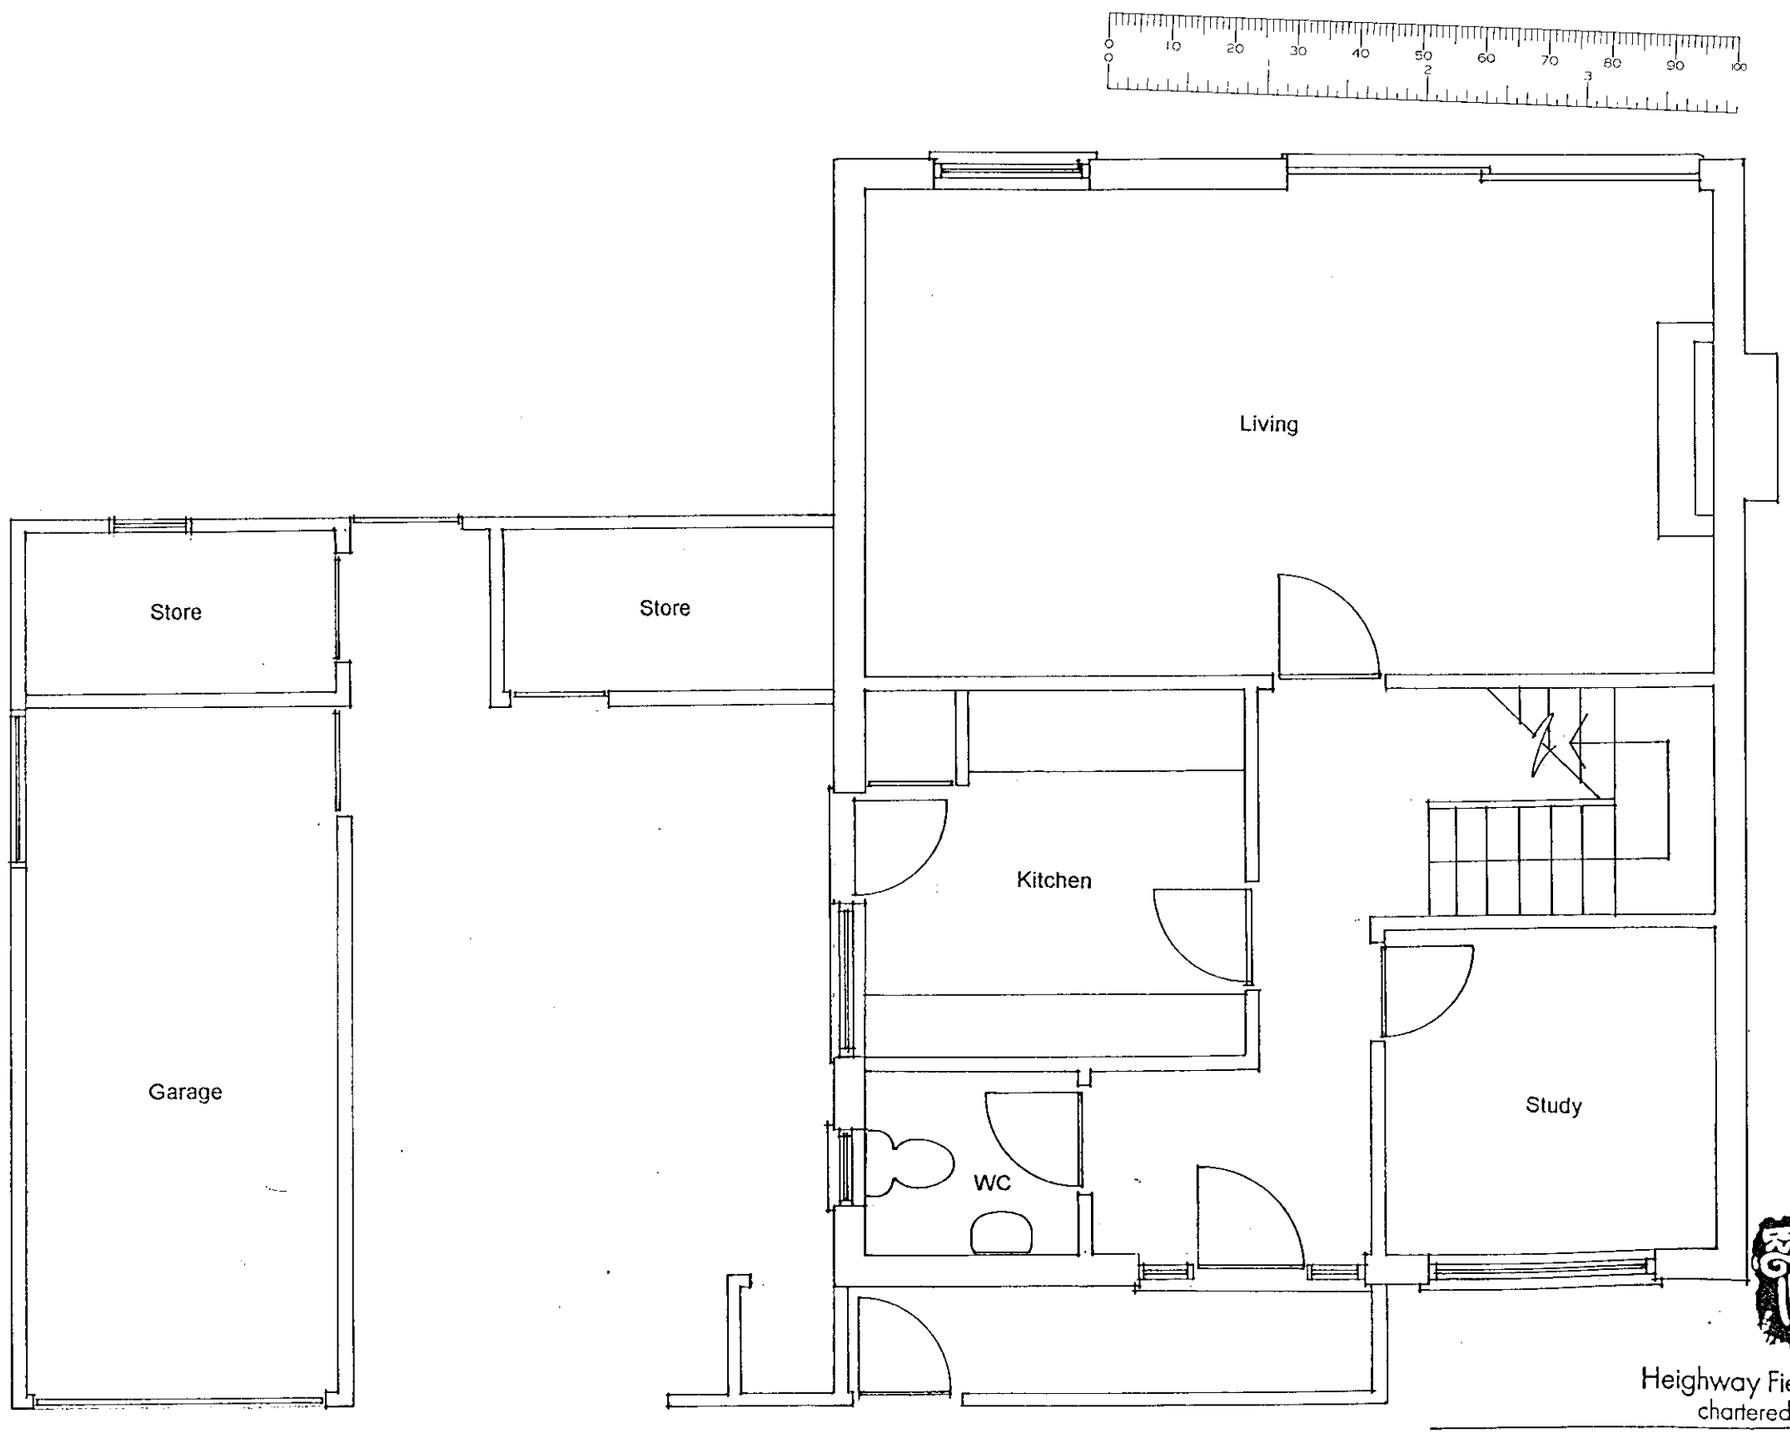

Heighway Field Associates
chartered architects


EXISTING FIRST FLOOR PLAN
DRWG NO SUR.10
SCALE 1:50

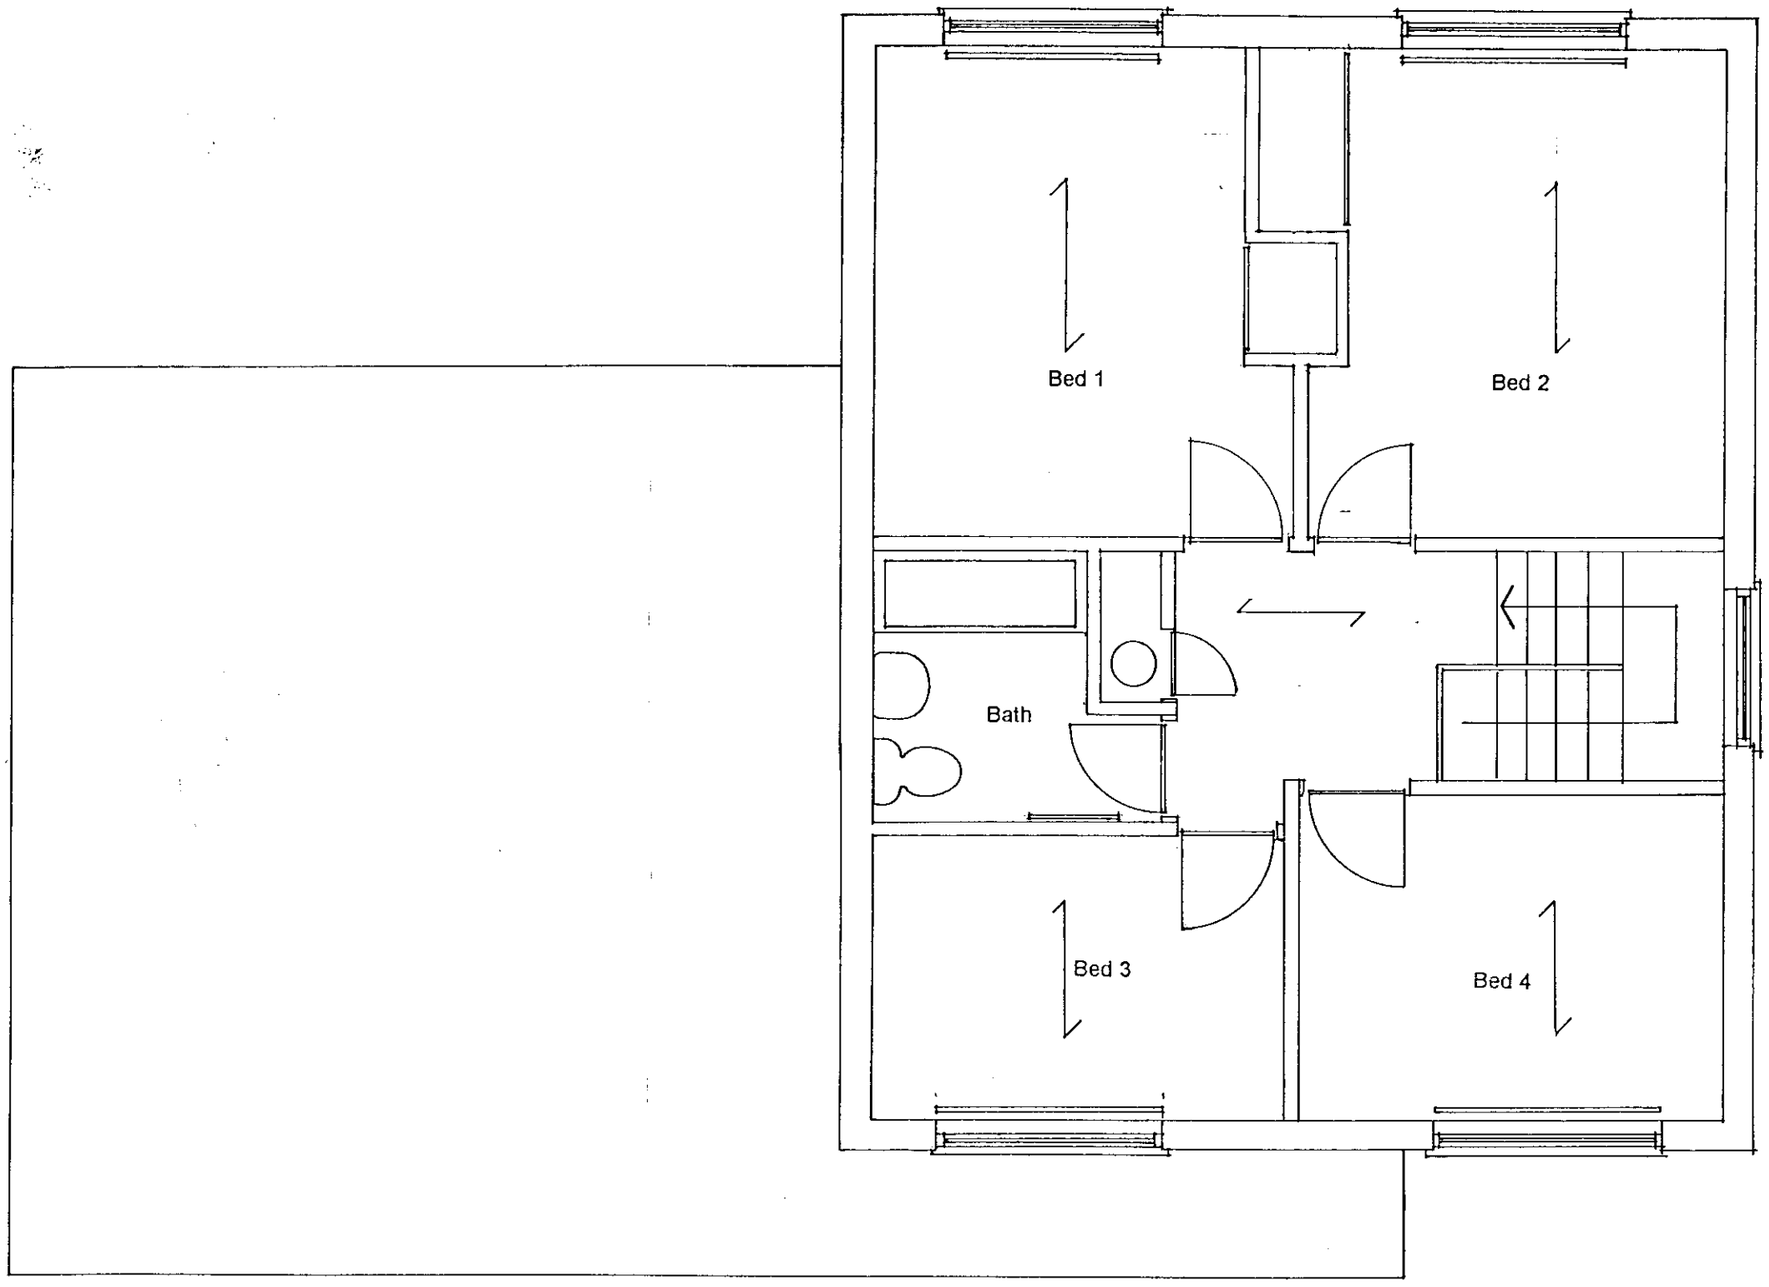


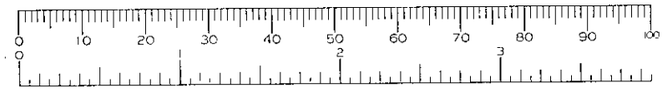

Heighway Field Associates
chartered architects


EXISTING FRONT ELEVATION
DRWG NO WD2
SCALE 1:50

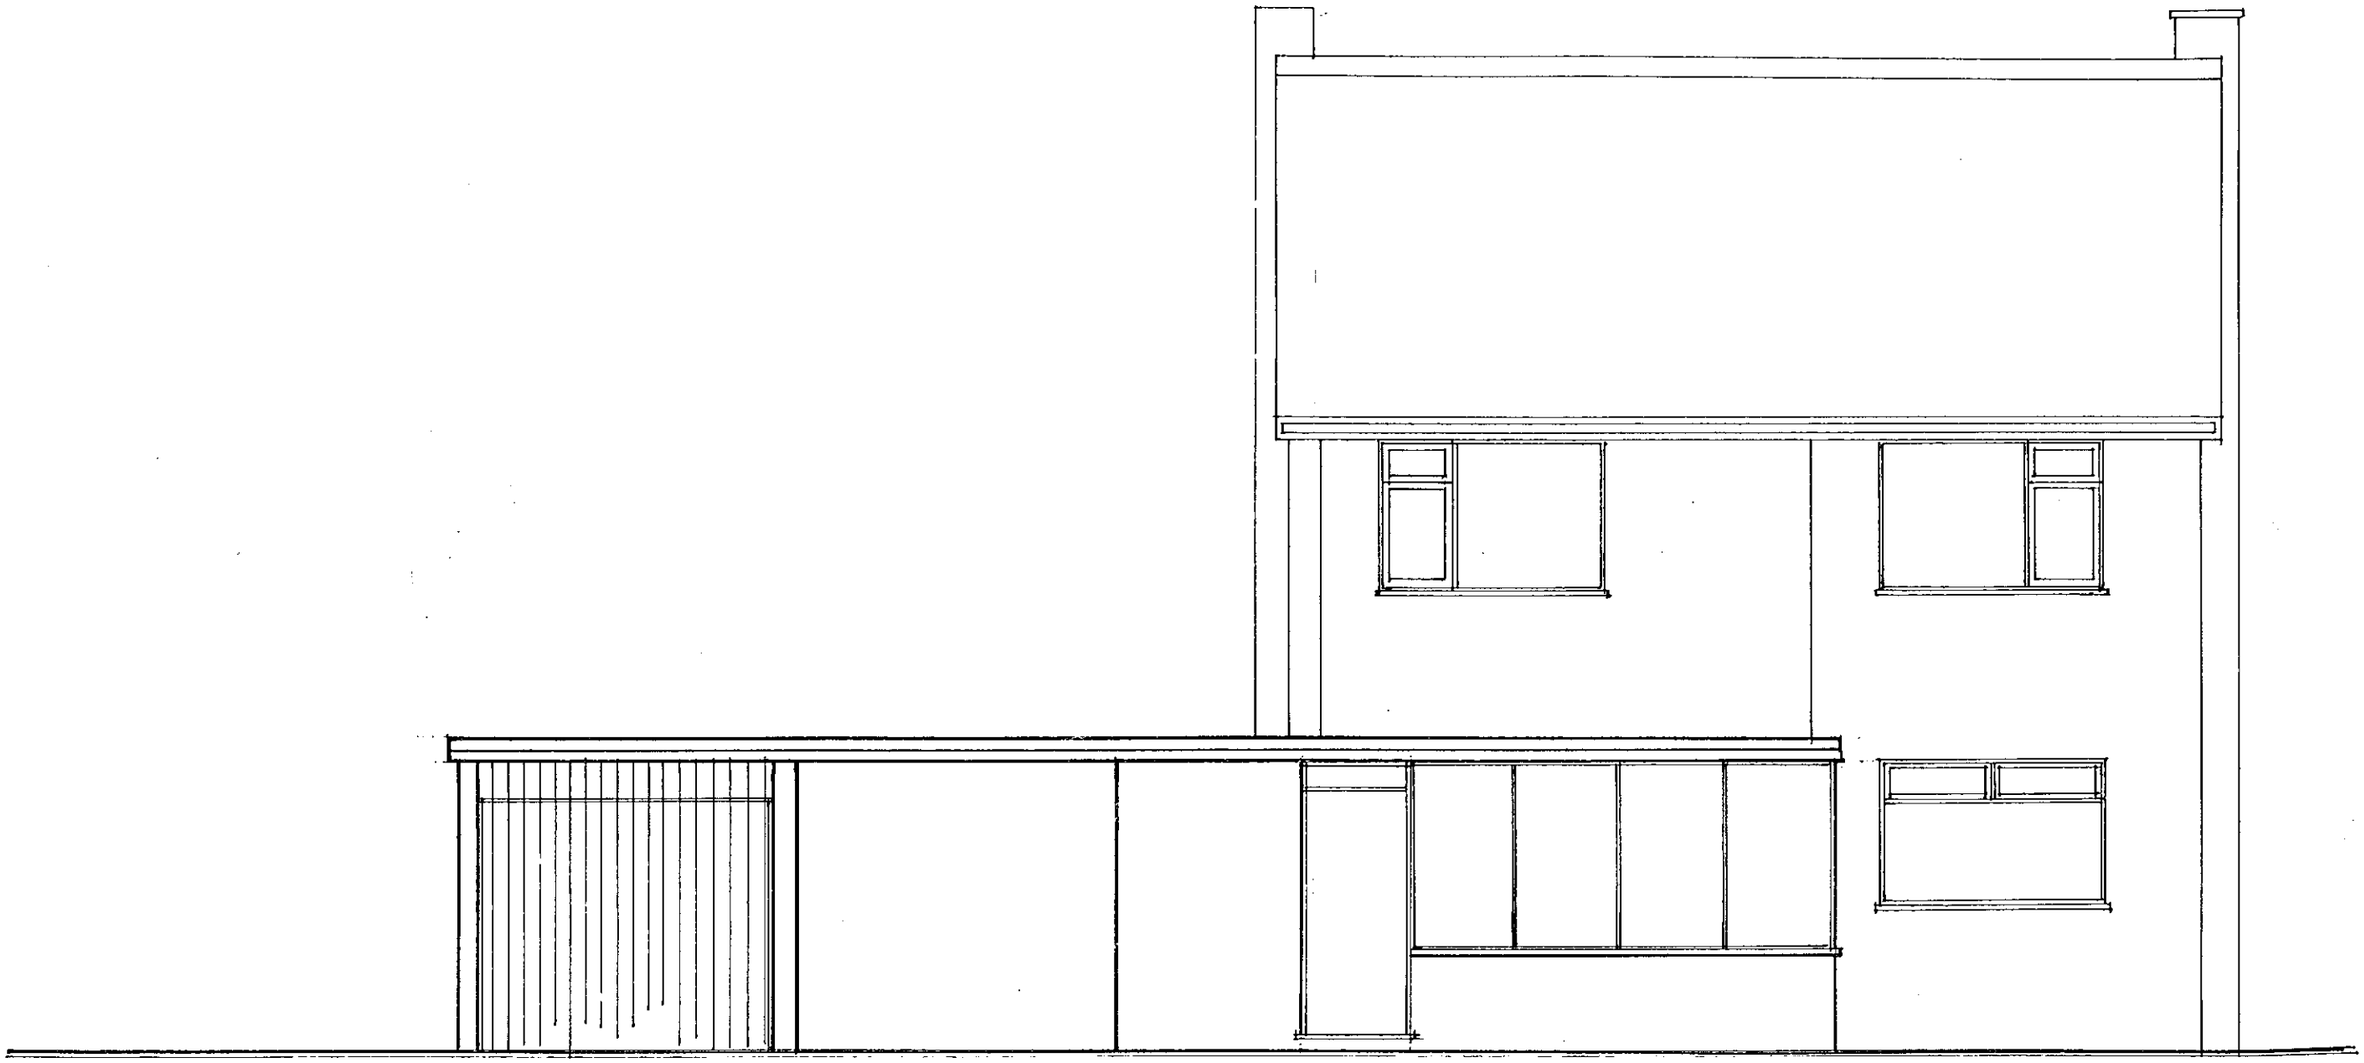


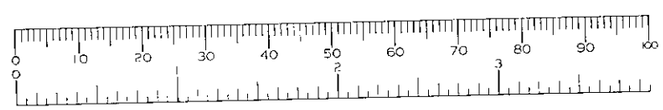

Heighway Field Associates
chartered architects


EXISTING SIDE ELEVATION
DRWG NO WD3
SCALE 1:50

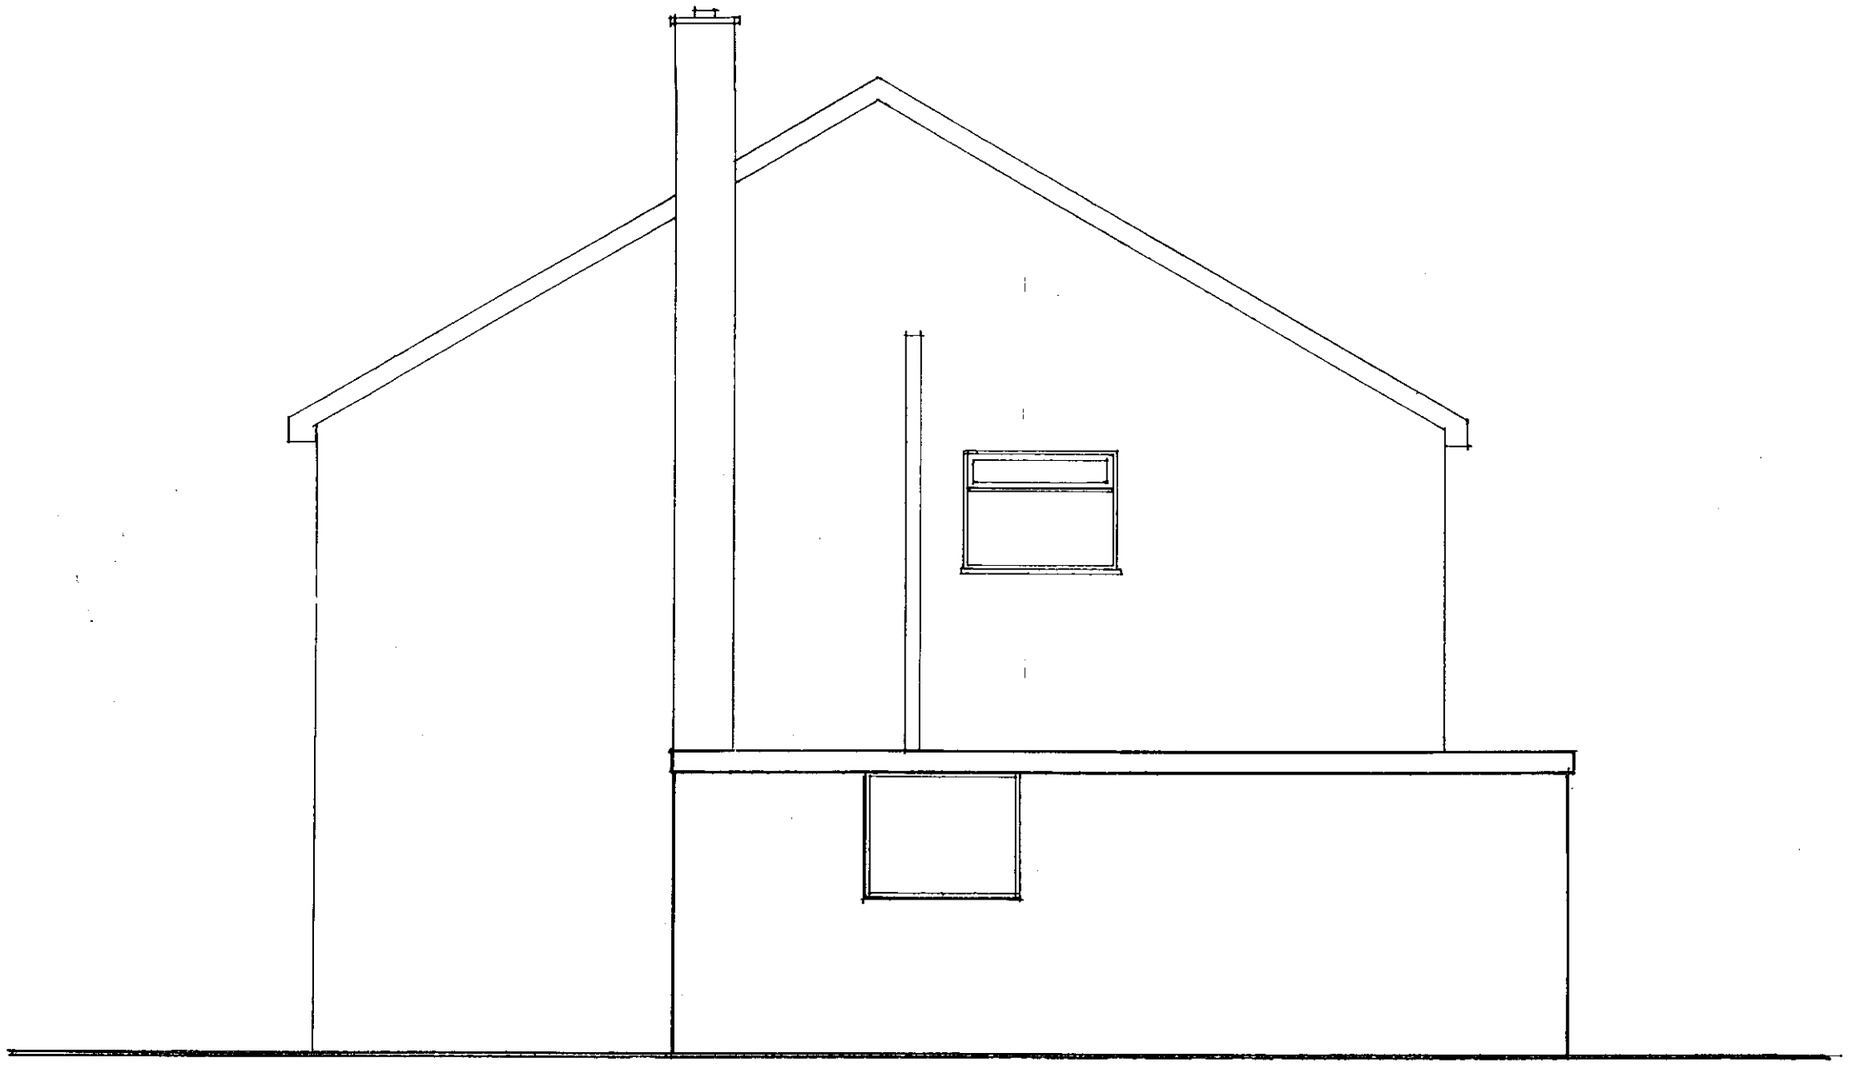


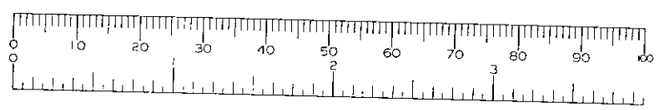

Heighway Field Associates
chartered architects


EXISTING REAR ELEVATION
DRWG NO WD4
SCALE 1:50

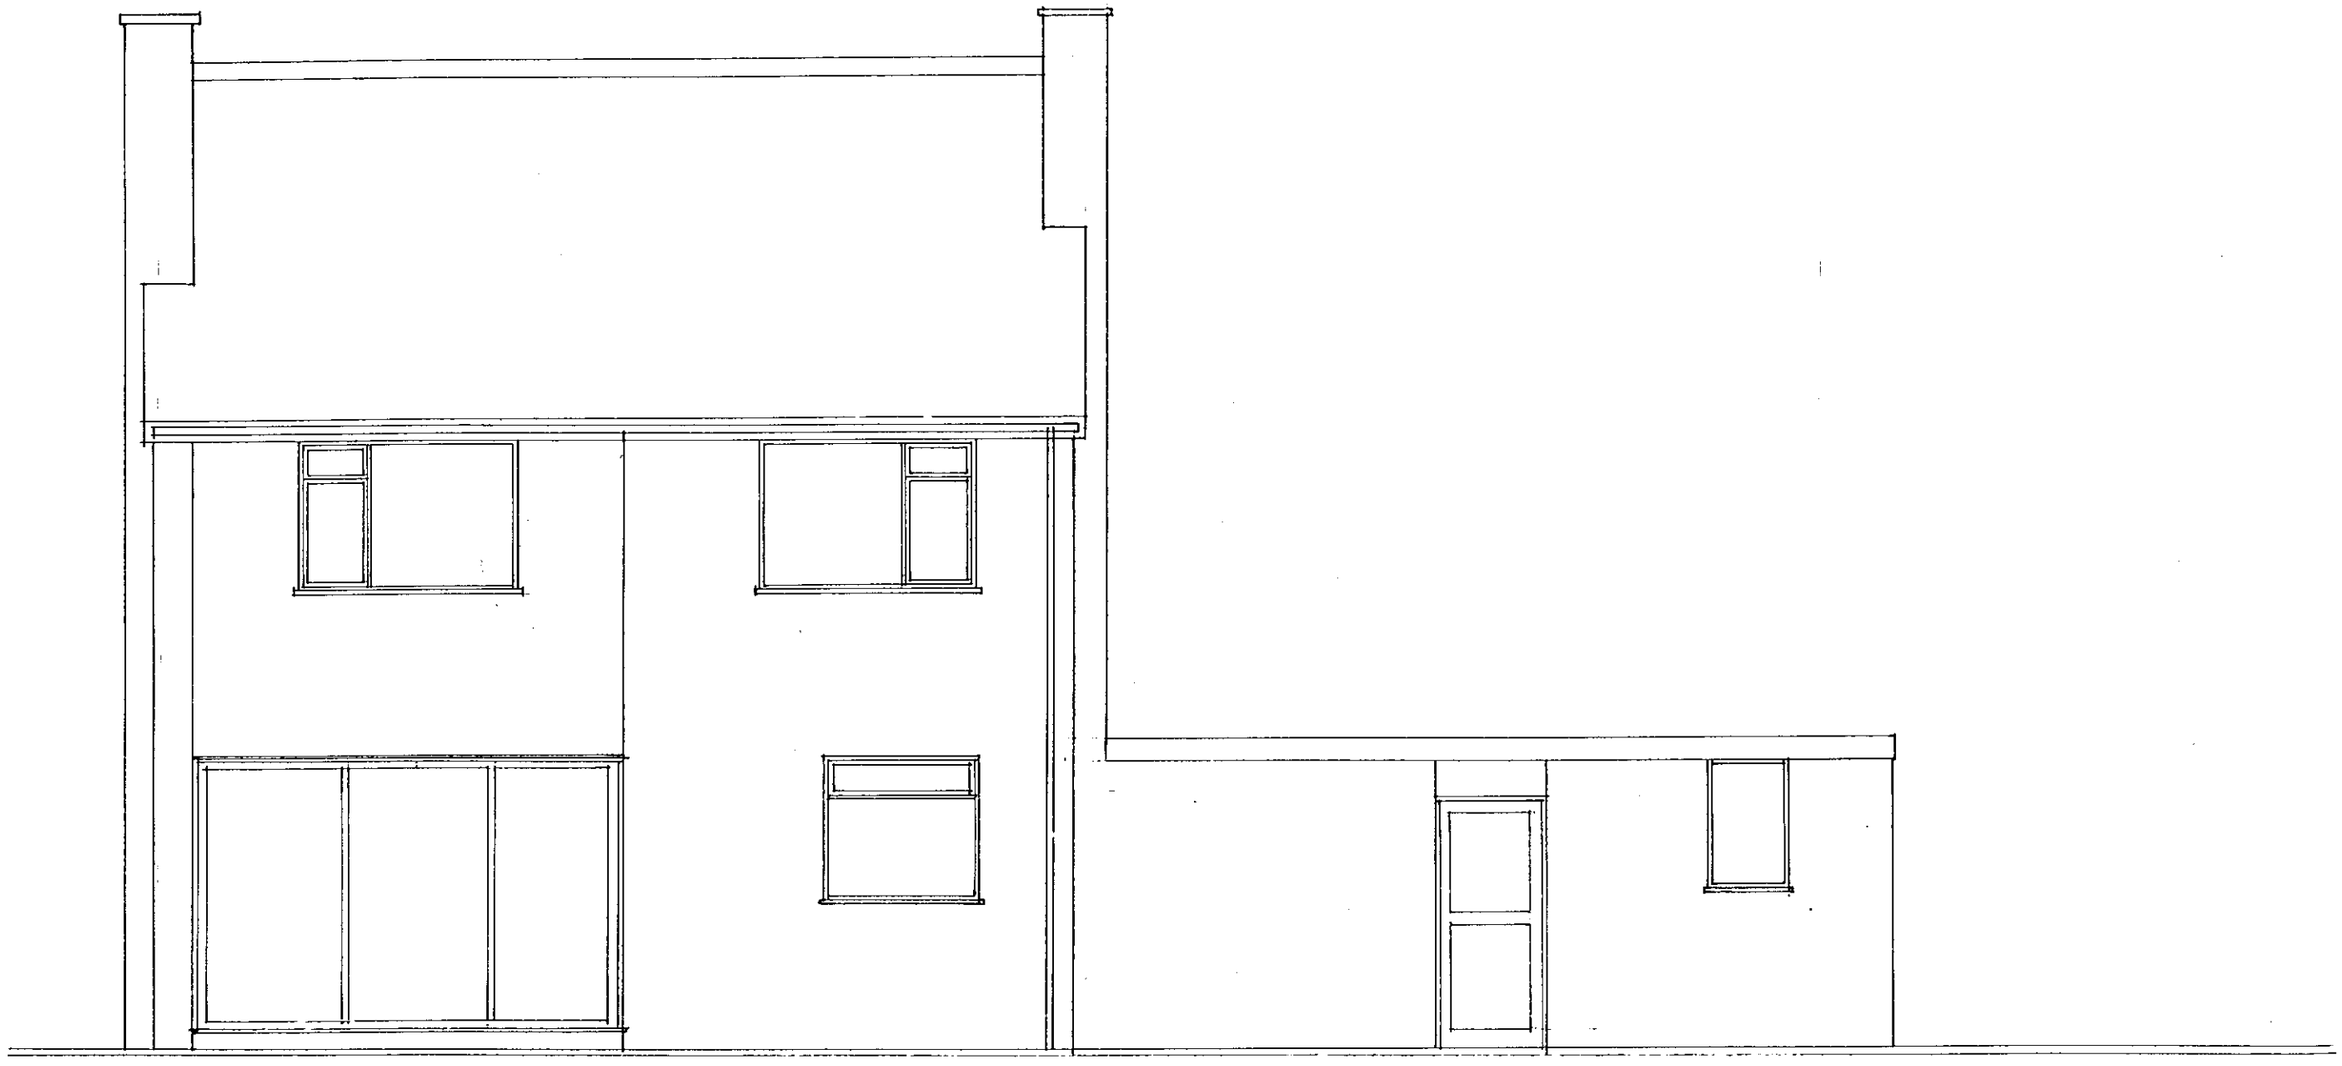


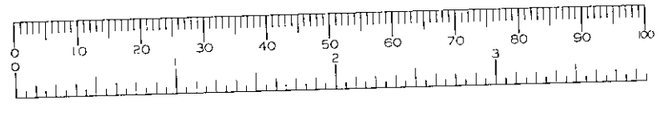

Heighway Field Associates
chartered architects


EXISTING SIDE ELEVATION
DRWG NO 508 12
SCALE 1:50

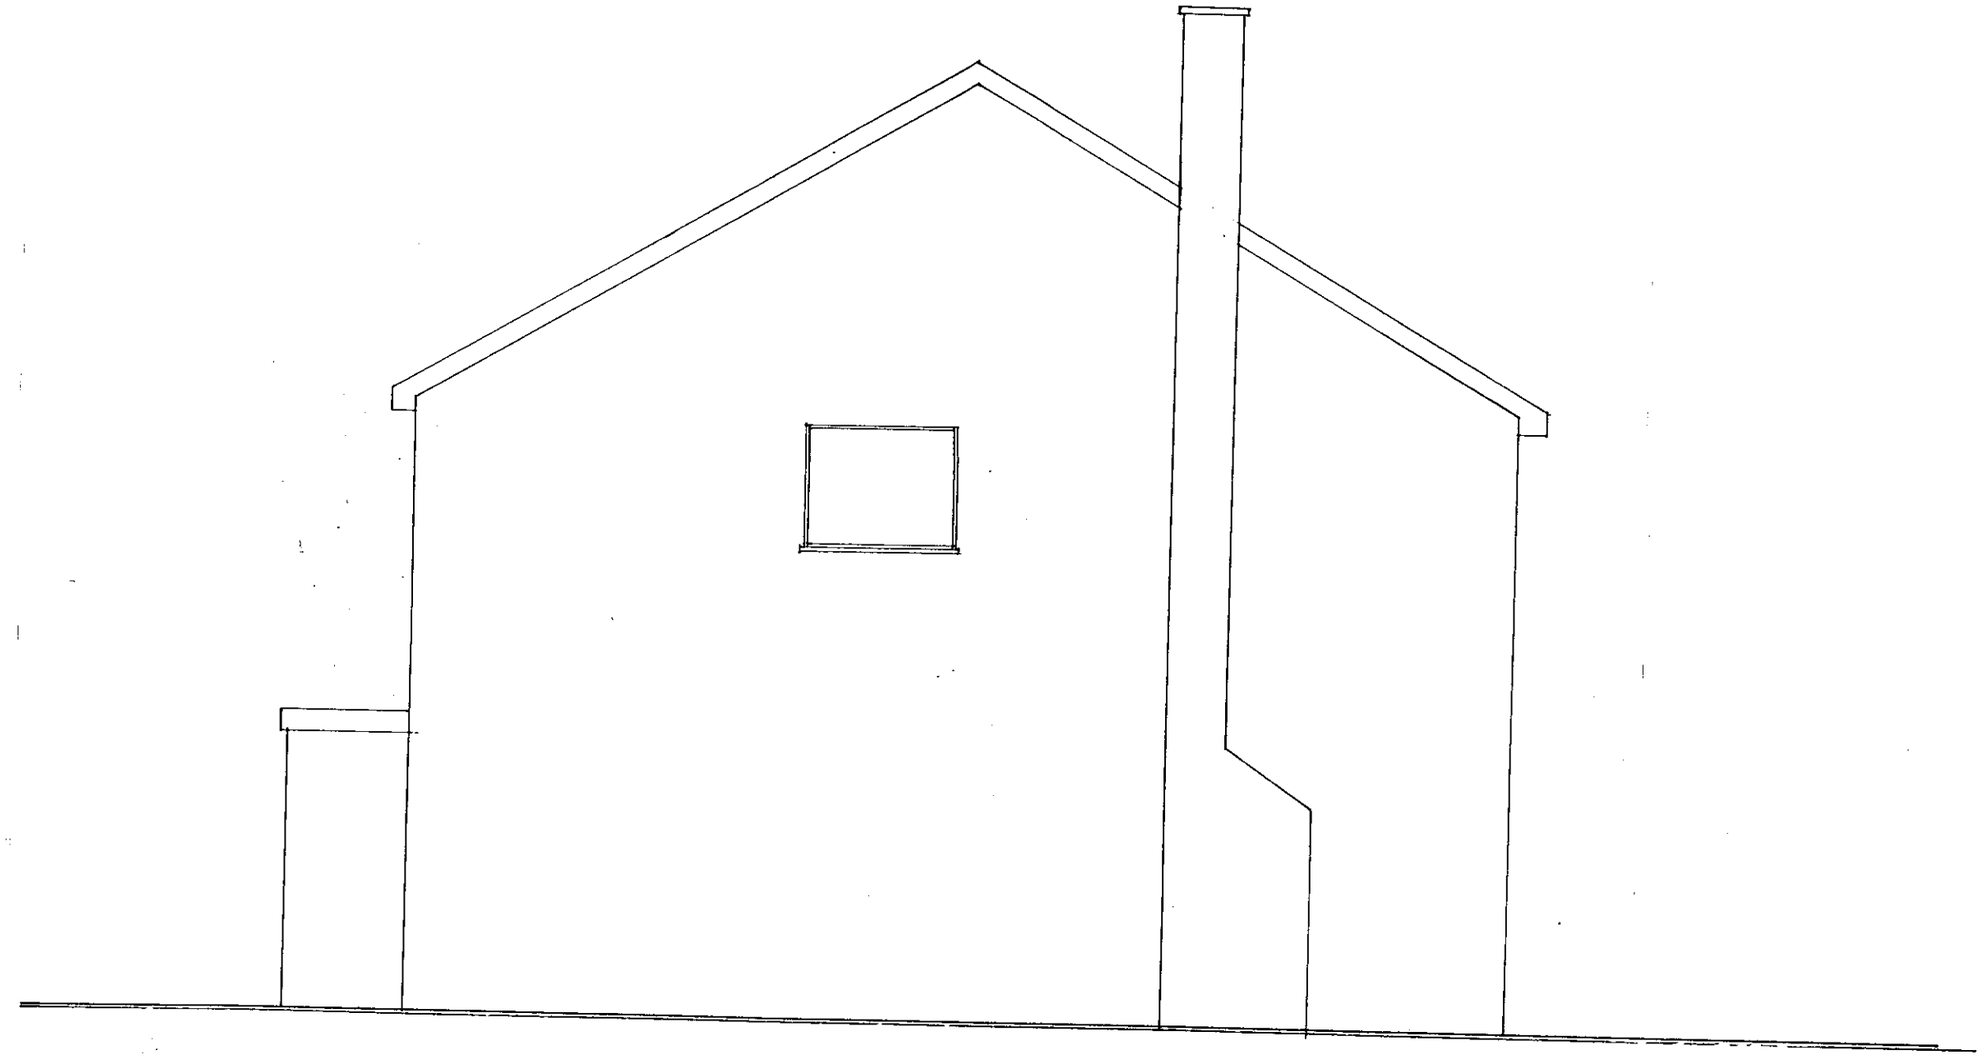


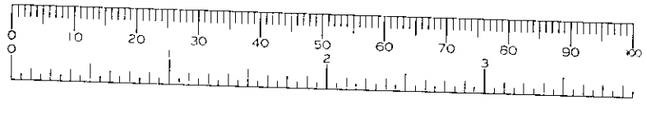

Heighway Field Associates
chartered architects


EXISTING ROOF PLAN
DRWG NO R11
SCALE 1:50

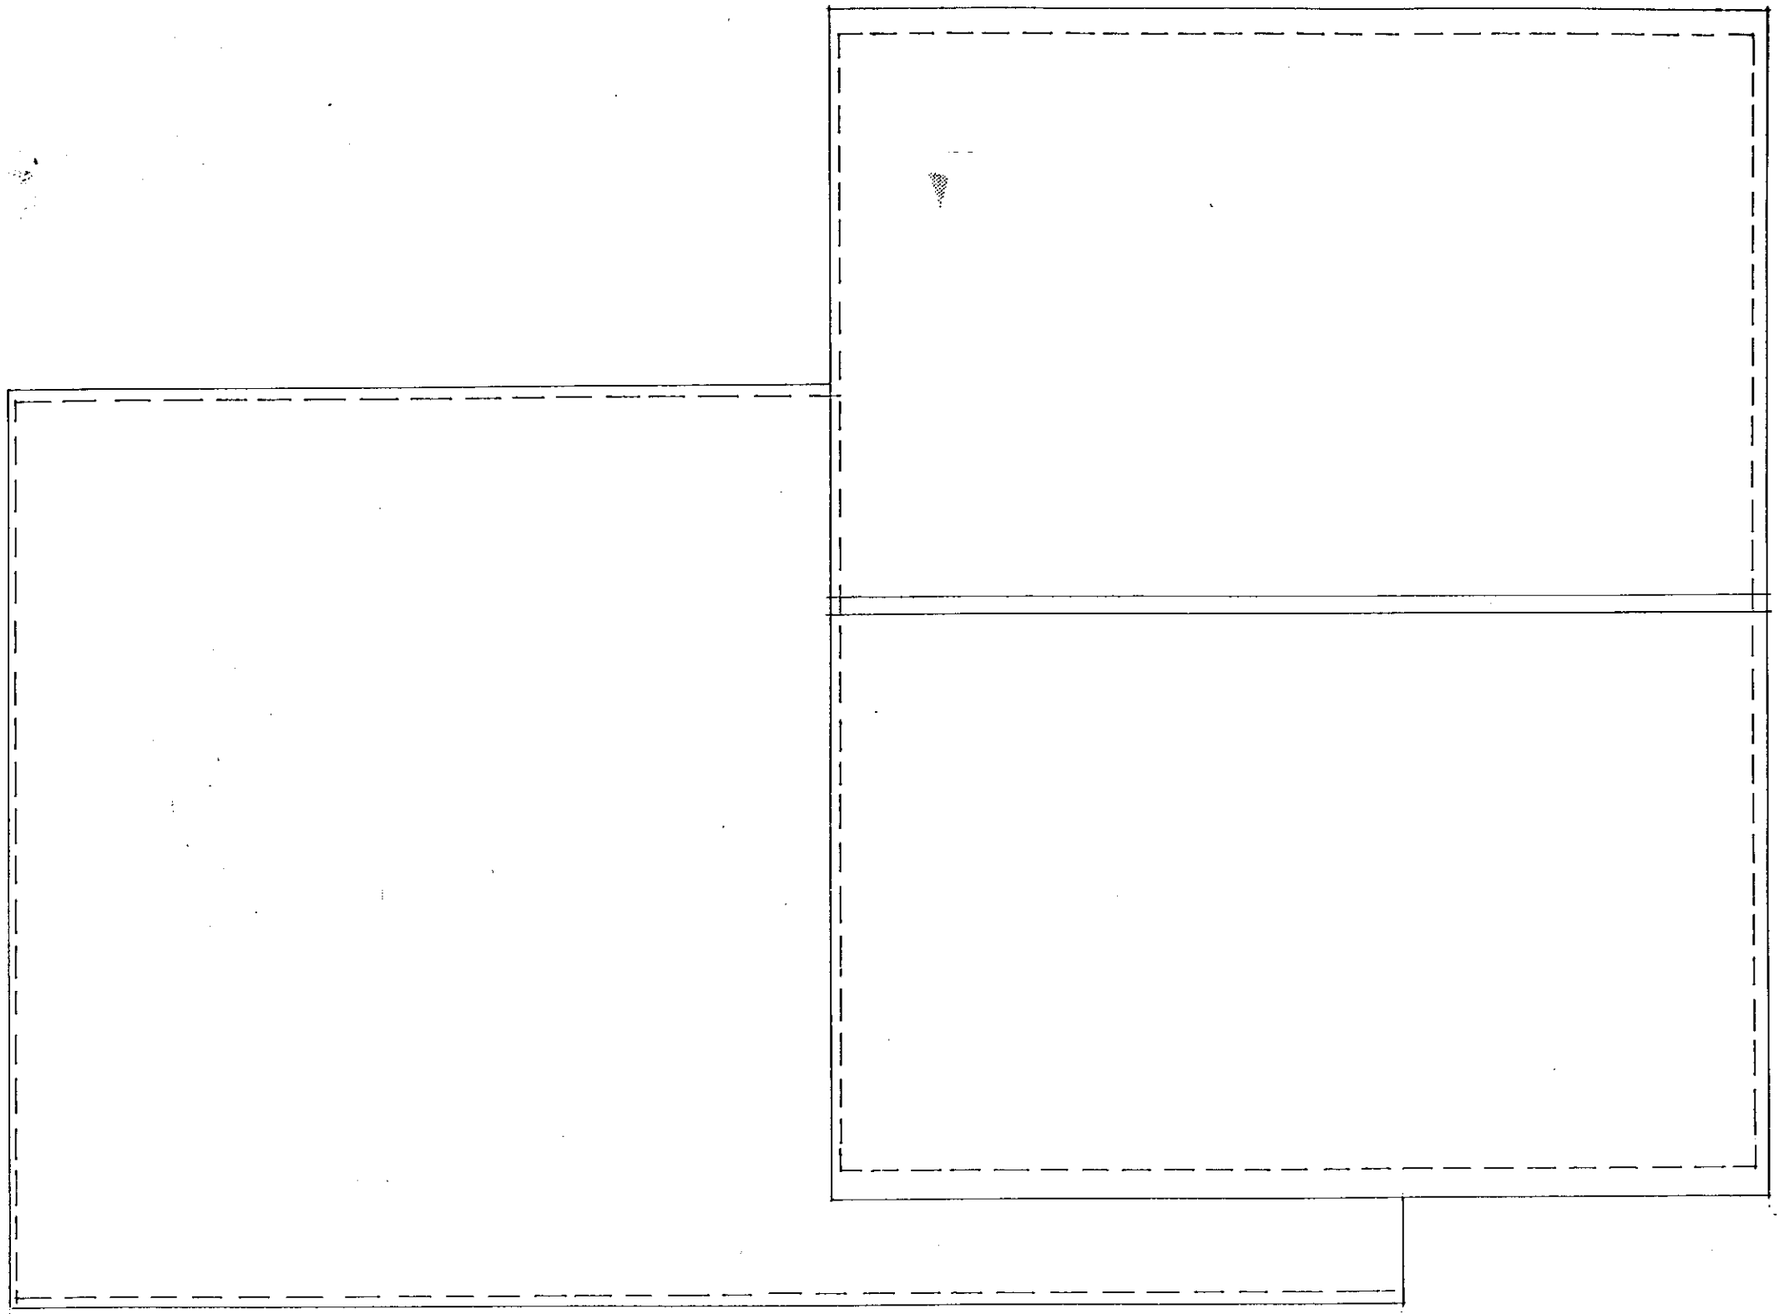

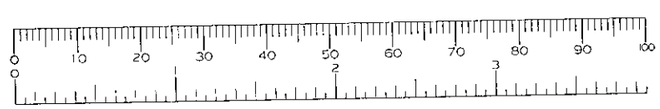

Heighway Field Associates
chartered architects


BLOCK SITE PLAN
DRWG NO B1
1:500

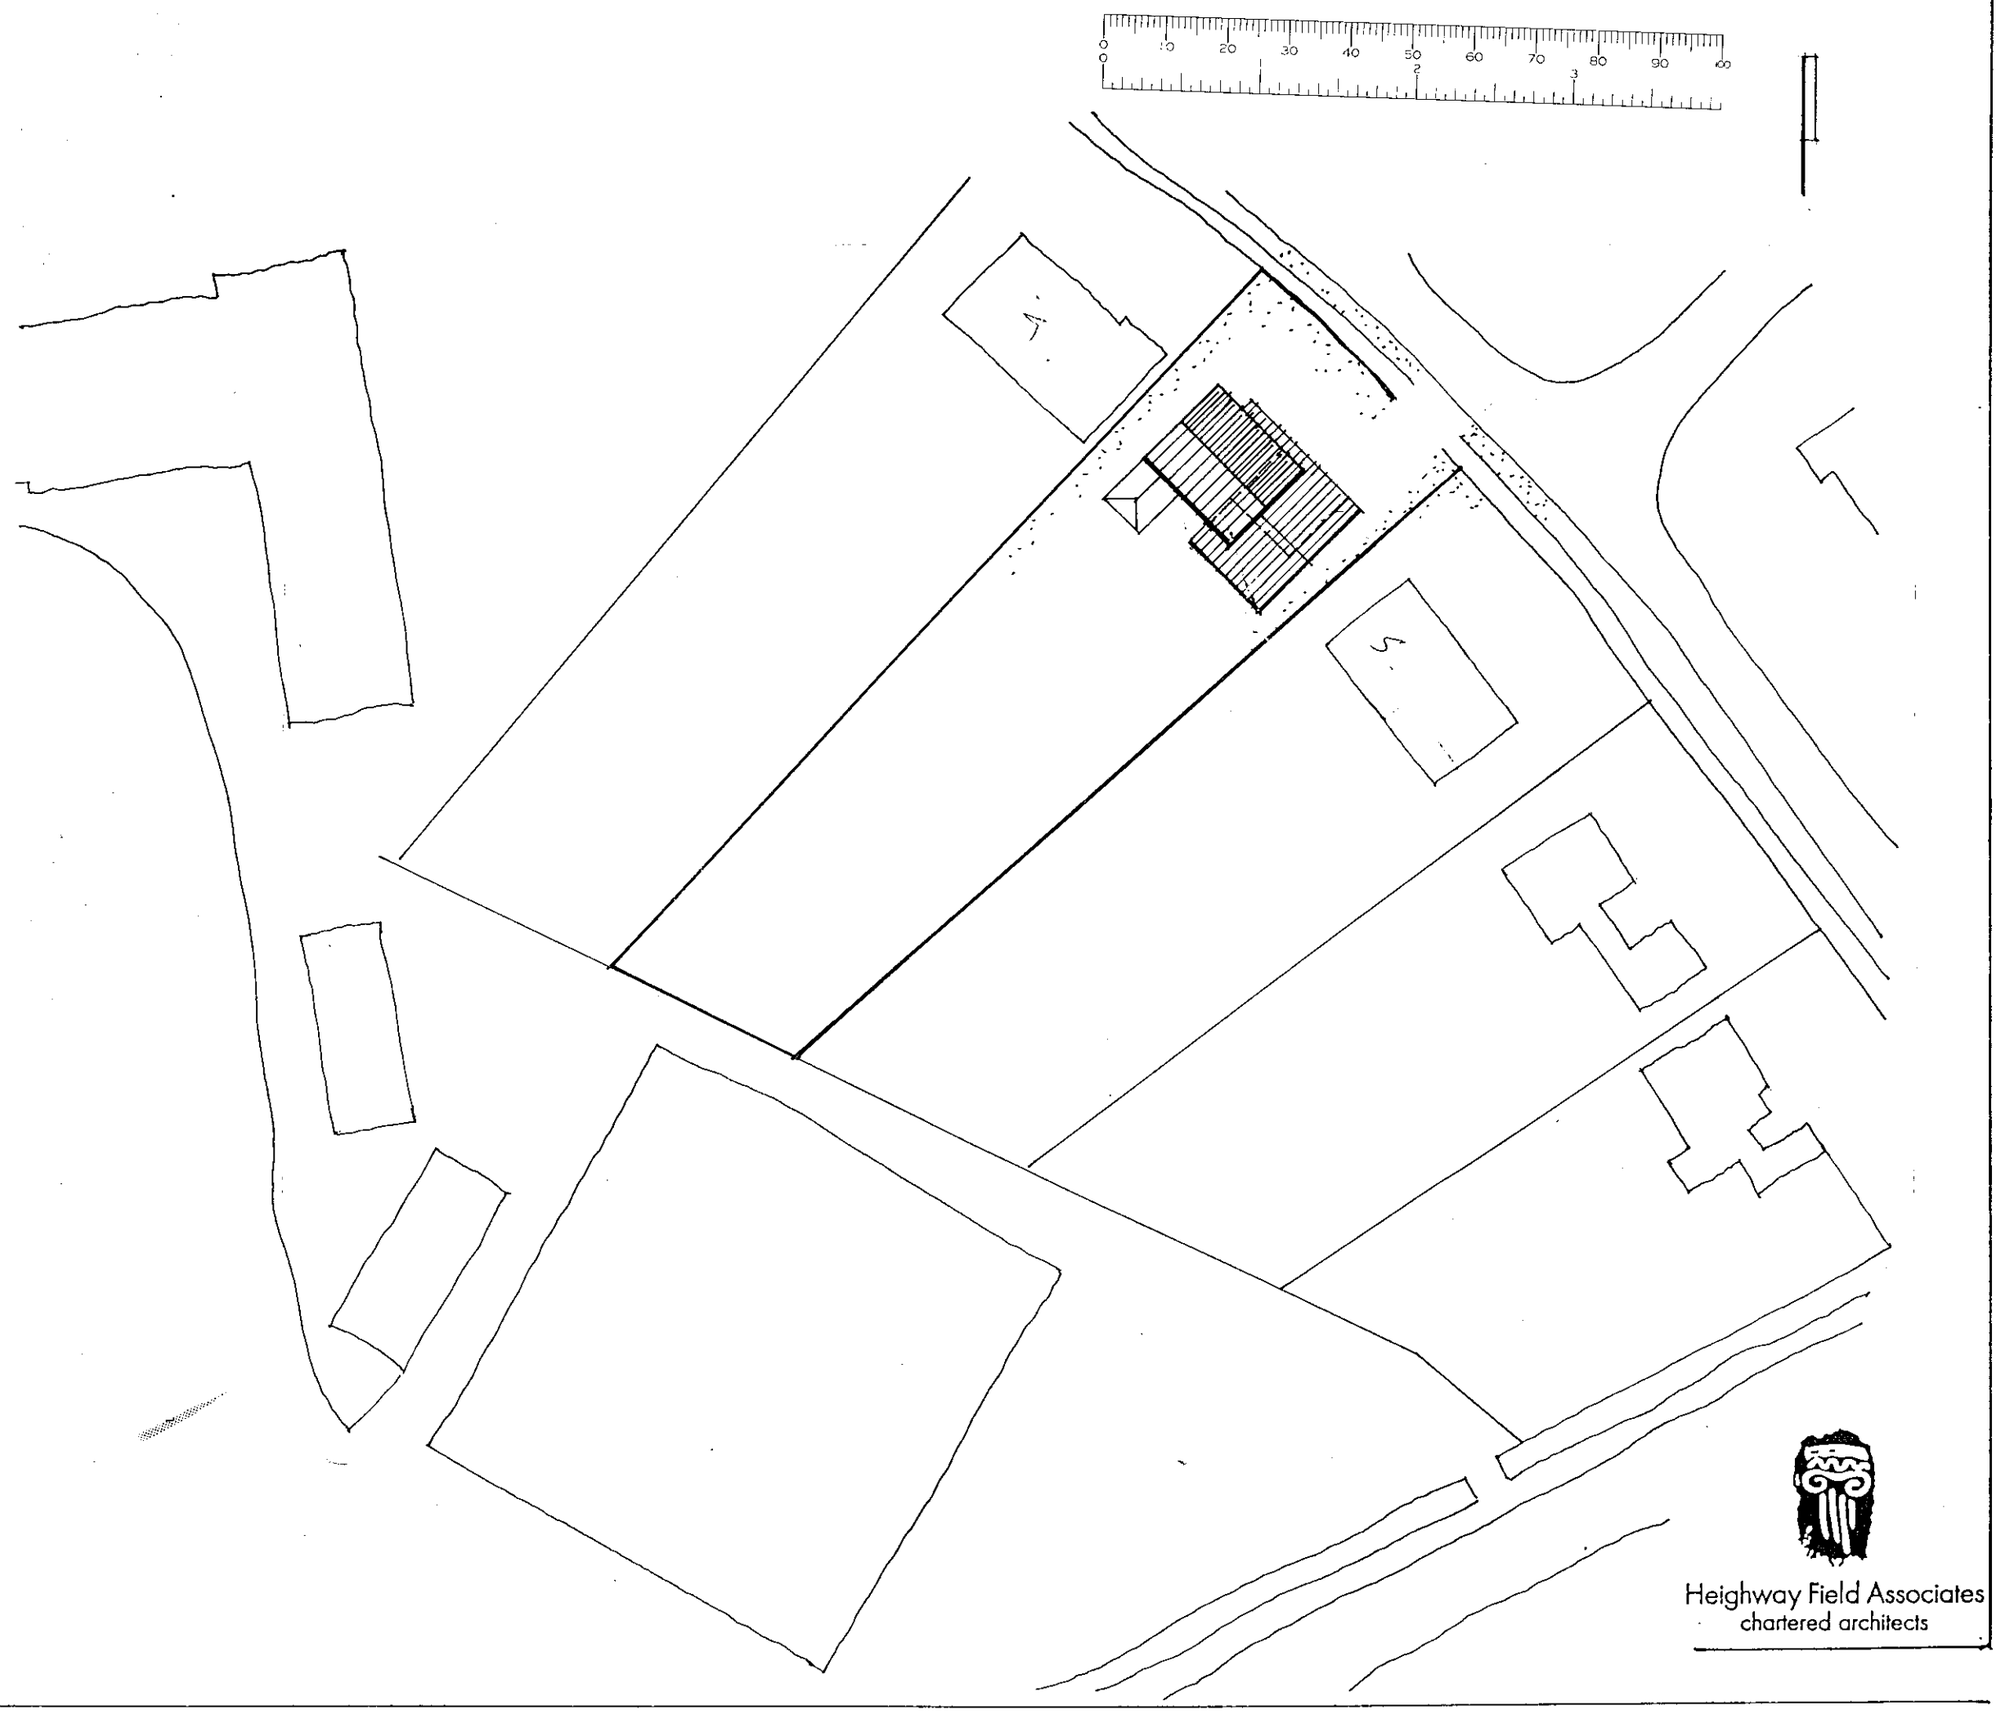

APPROVED

Heighway Field Associates
chartered architects

PROPOSED GROUND FLOOR PLAN
DRWG NO WD5
SCALE 1:50

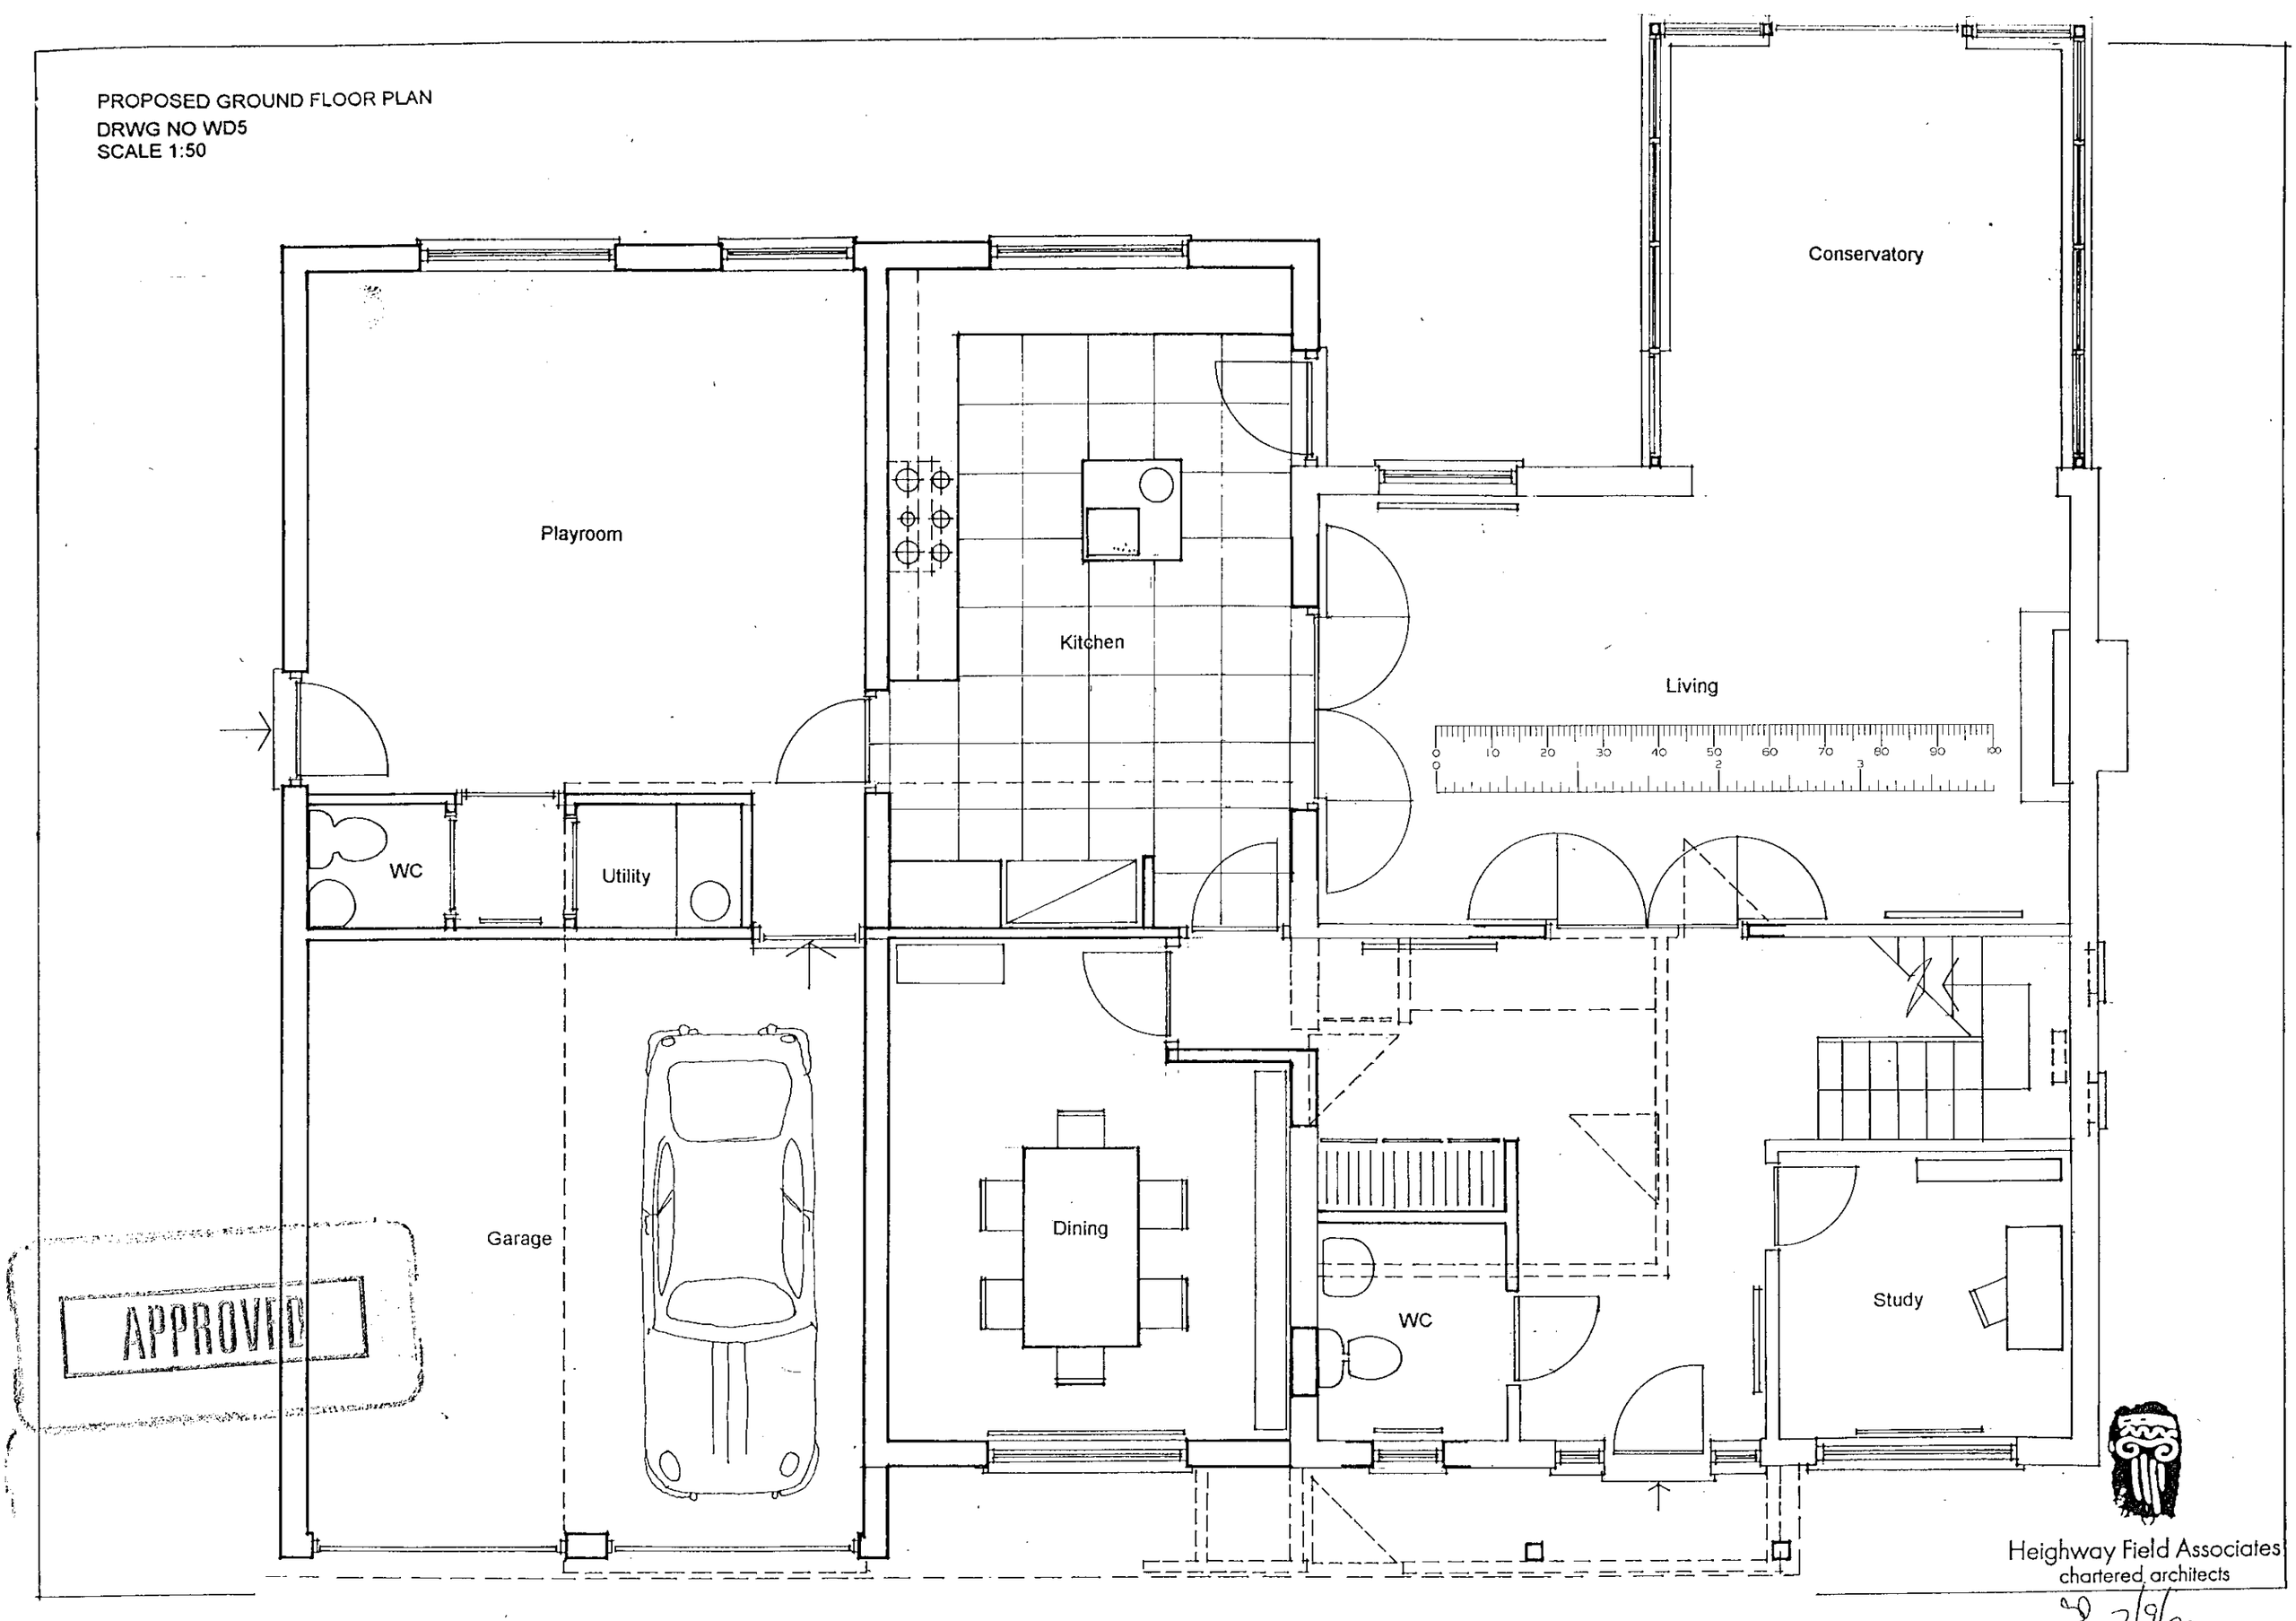


APPROVED

Heighway Field Associates
chartered architects

7/9/00

PROPOSED FLOOR PLAN
DRWG NO DES 10
SCALE 1:50

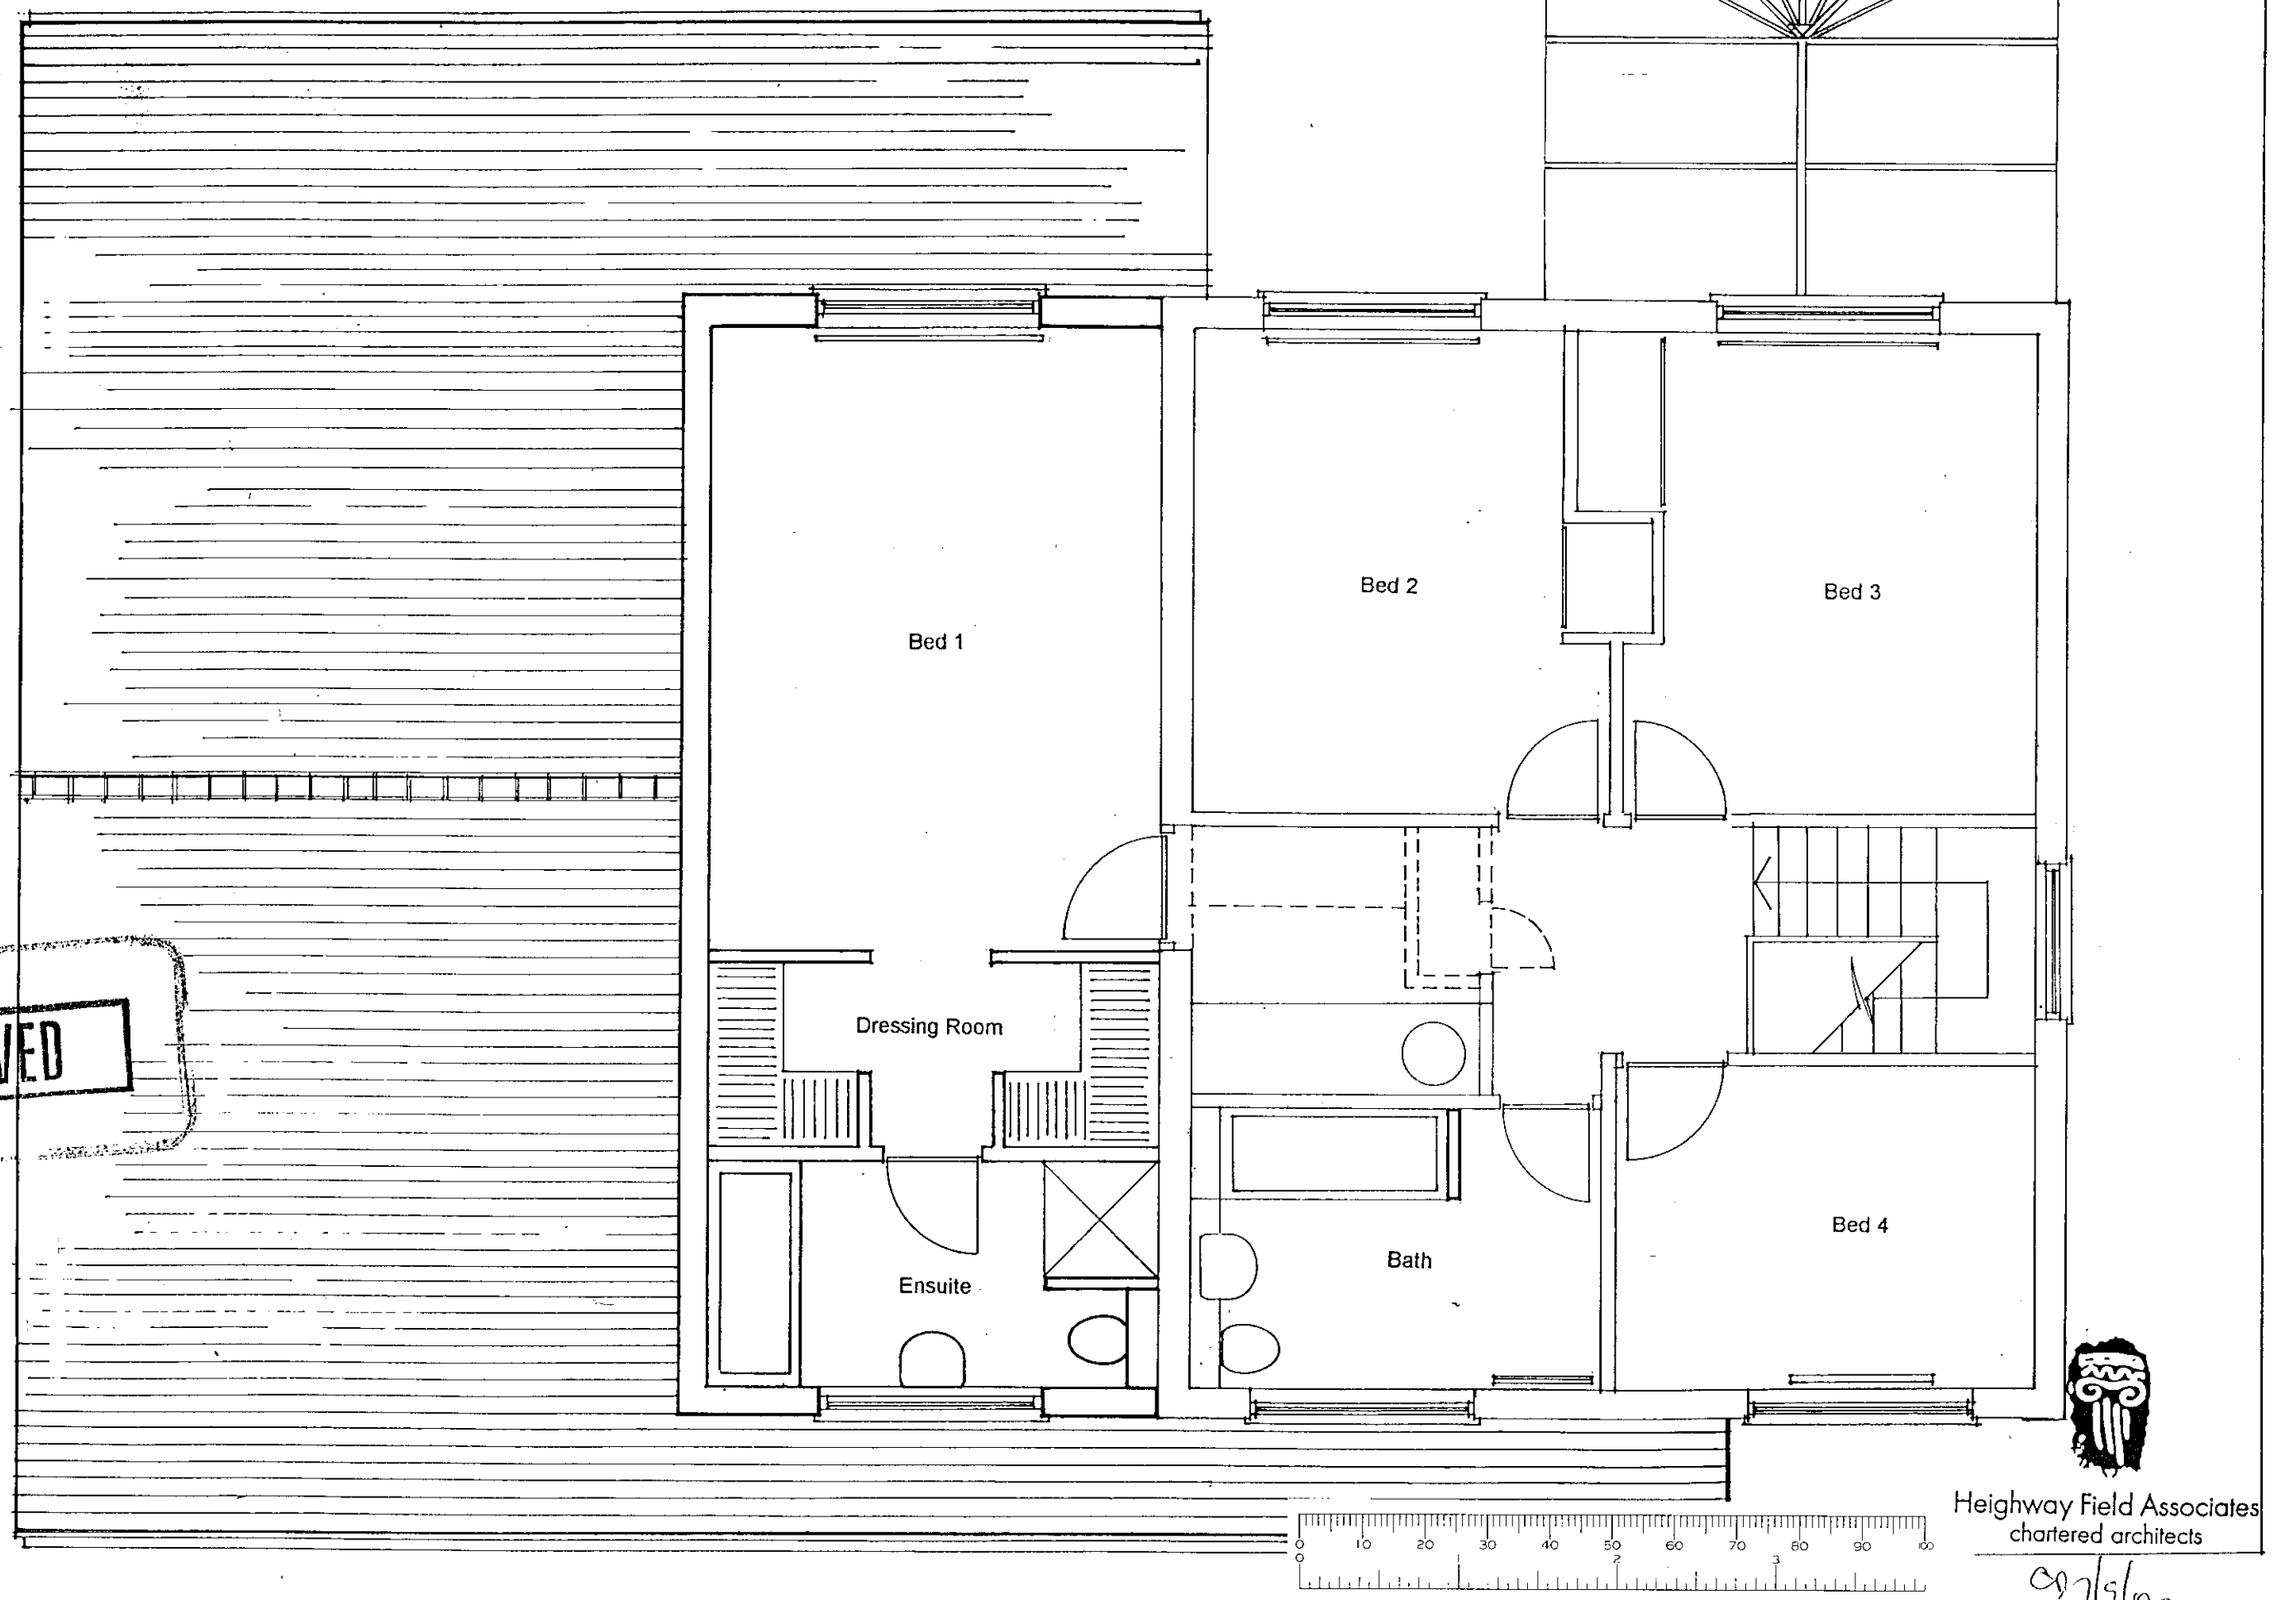


APPROVED

Heighway Field Associates
chartered architects

07/9/00

PROPOSED FRONT ELEVATION
DRWG NO WD6
SCALE 1:50

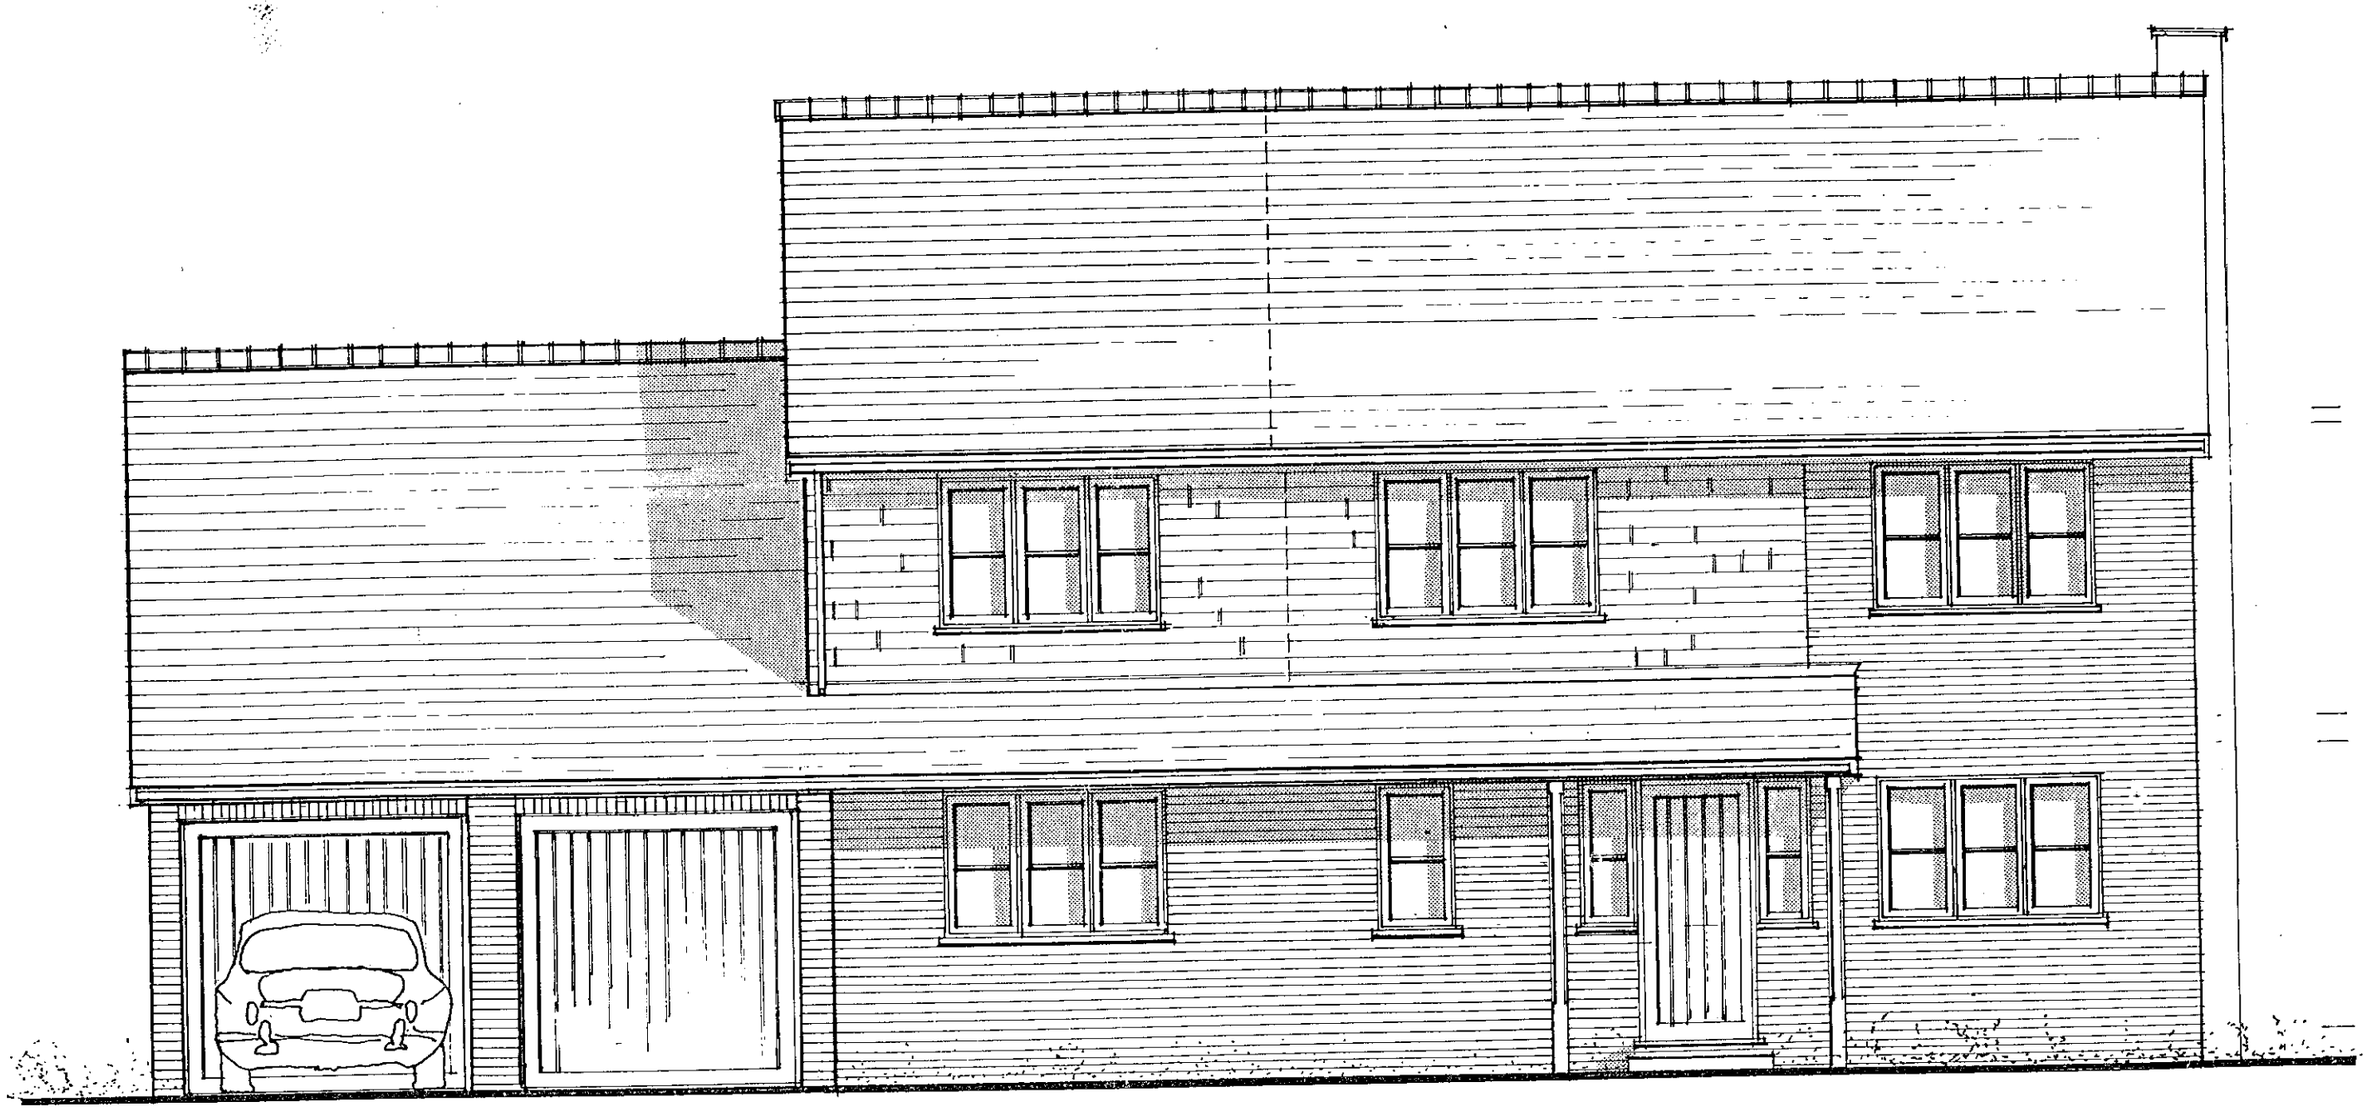


APPROVED

0 10 20 30 40 50 60 70 80 90 100
0 2 3

7/9/00

Heighway Field Associates
chartered architects

PROPOSED SIDE ELEVATION
DRWG NO WD7
SCALE 1:50

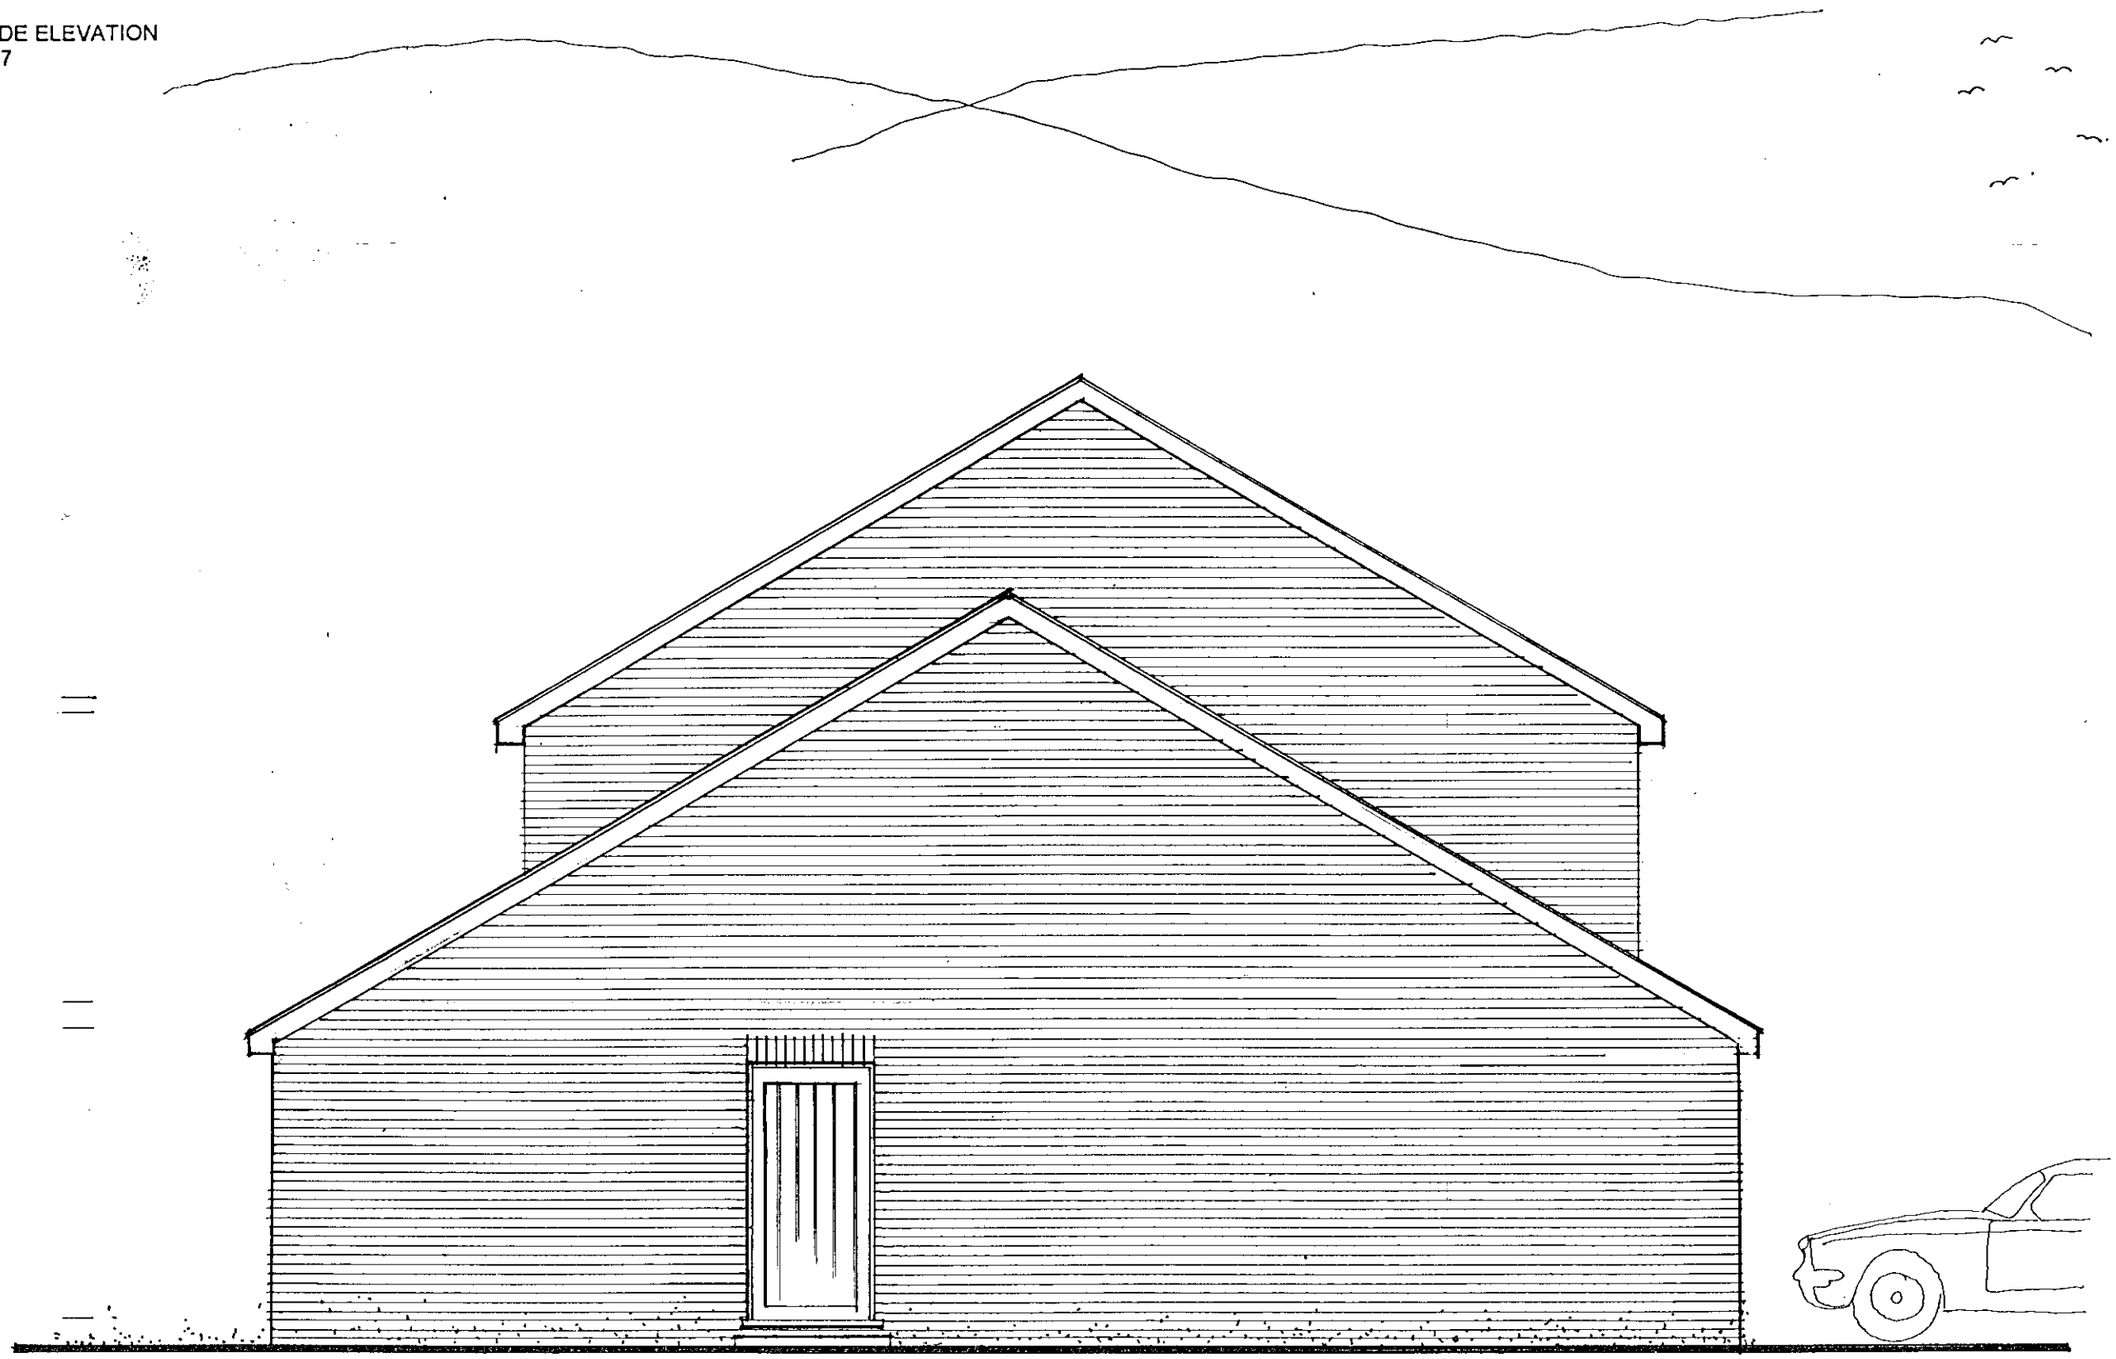

APPROVED

0 10 20 30 40 50 60 70 80 90 100
0 2 3

9/12/00

Heighway Field Associates
chartered architects

PROPOSED REAR ELEVATION
DRWG NO WD8
SCALE 1:50




APPRO[illegible]

0 10 20 30 40 50 60 70 80 90 100
0 1 2 3

Heighway Field Associates
chartered architects

21/9/00.

PROPOSED SIDE ELEVATION
DRWG NO DES 9
SCALE 1:50

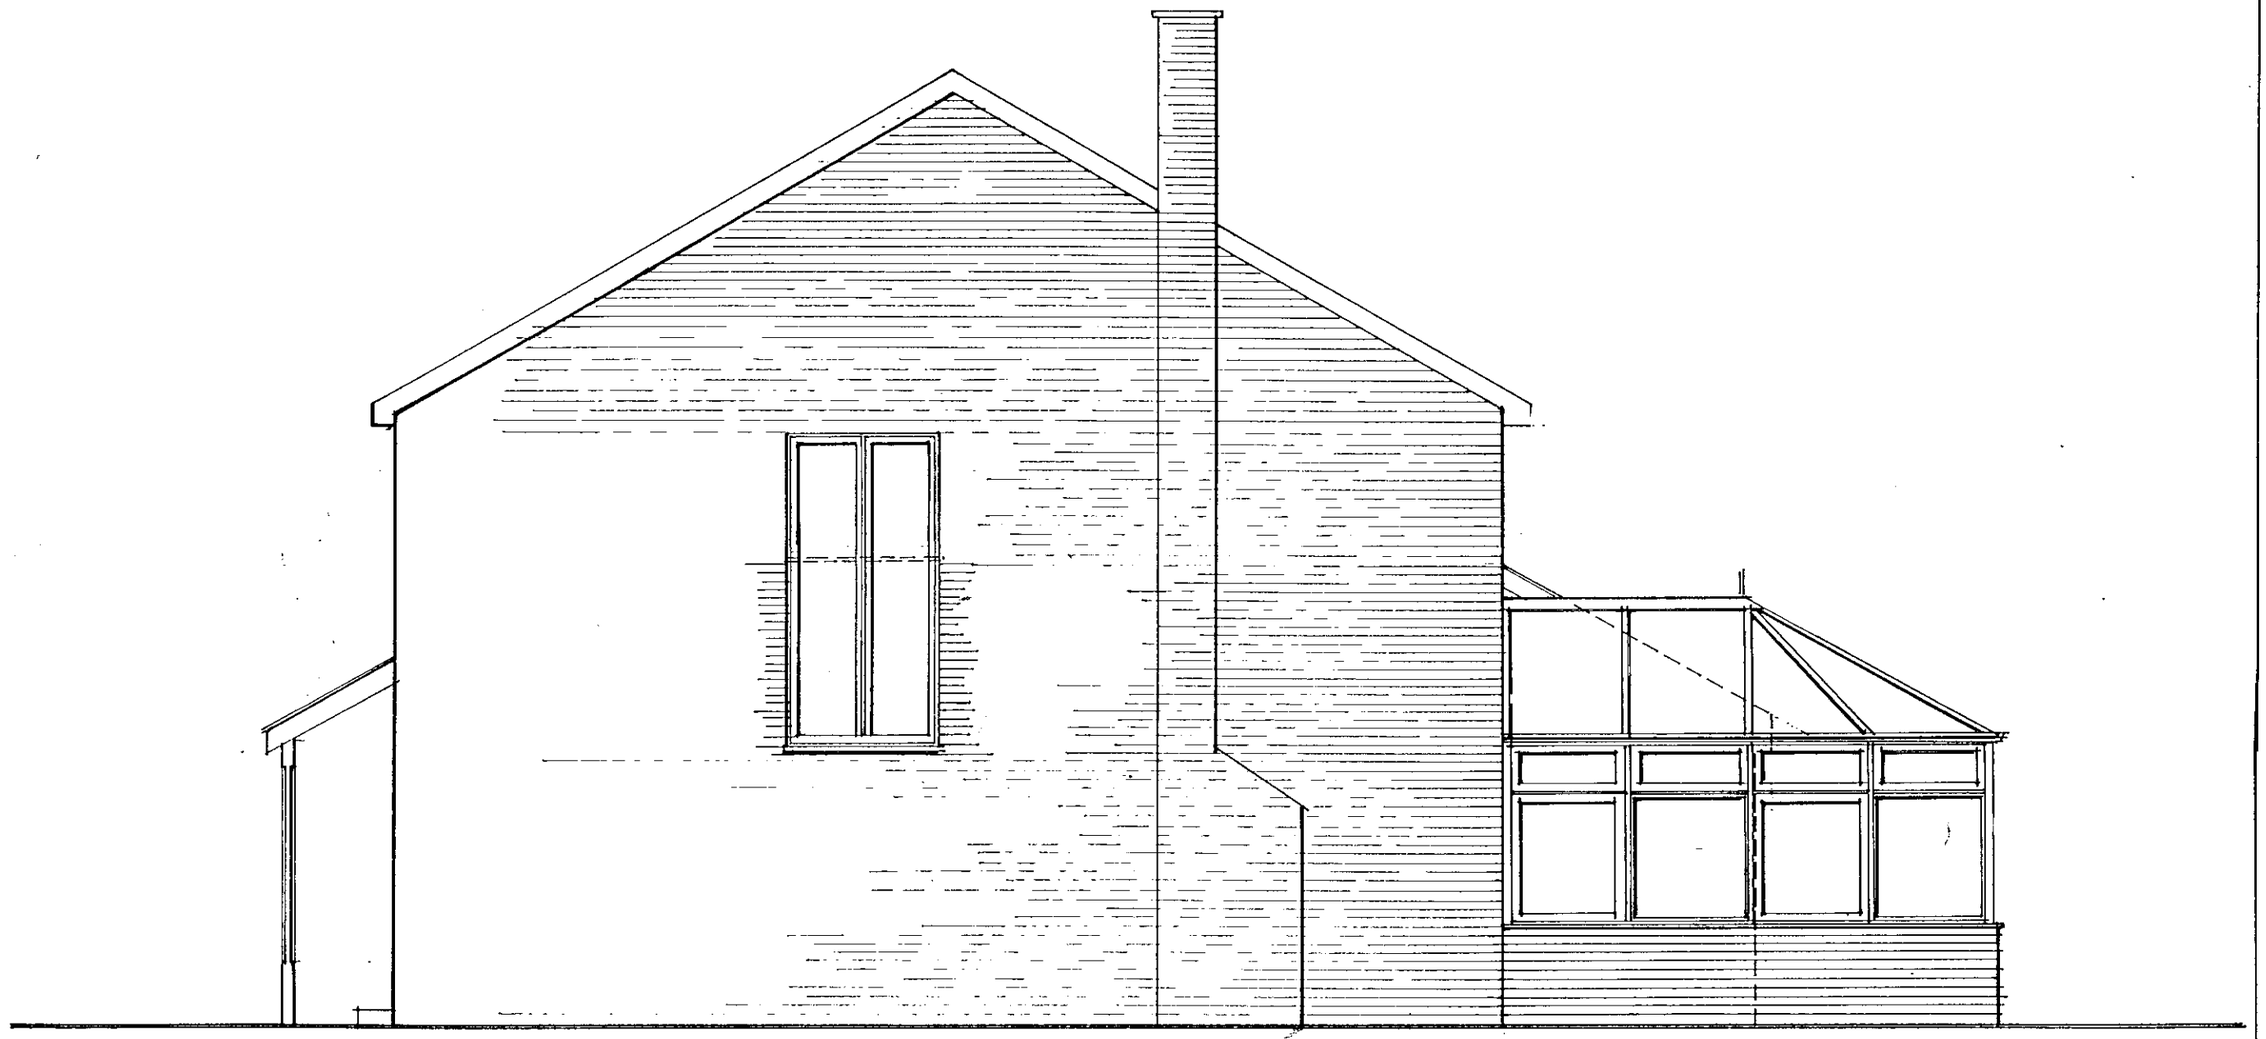


APPROVED

0 10 20 30 40 50 60 70 80 90 100
0 1 2 3

Heighway Field Associates
chartered architects

23/9/00

PROPOSED ROOF PLAN
DRWG NO DES 10
SCALE 1:50

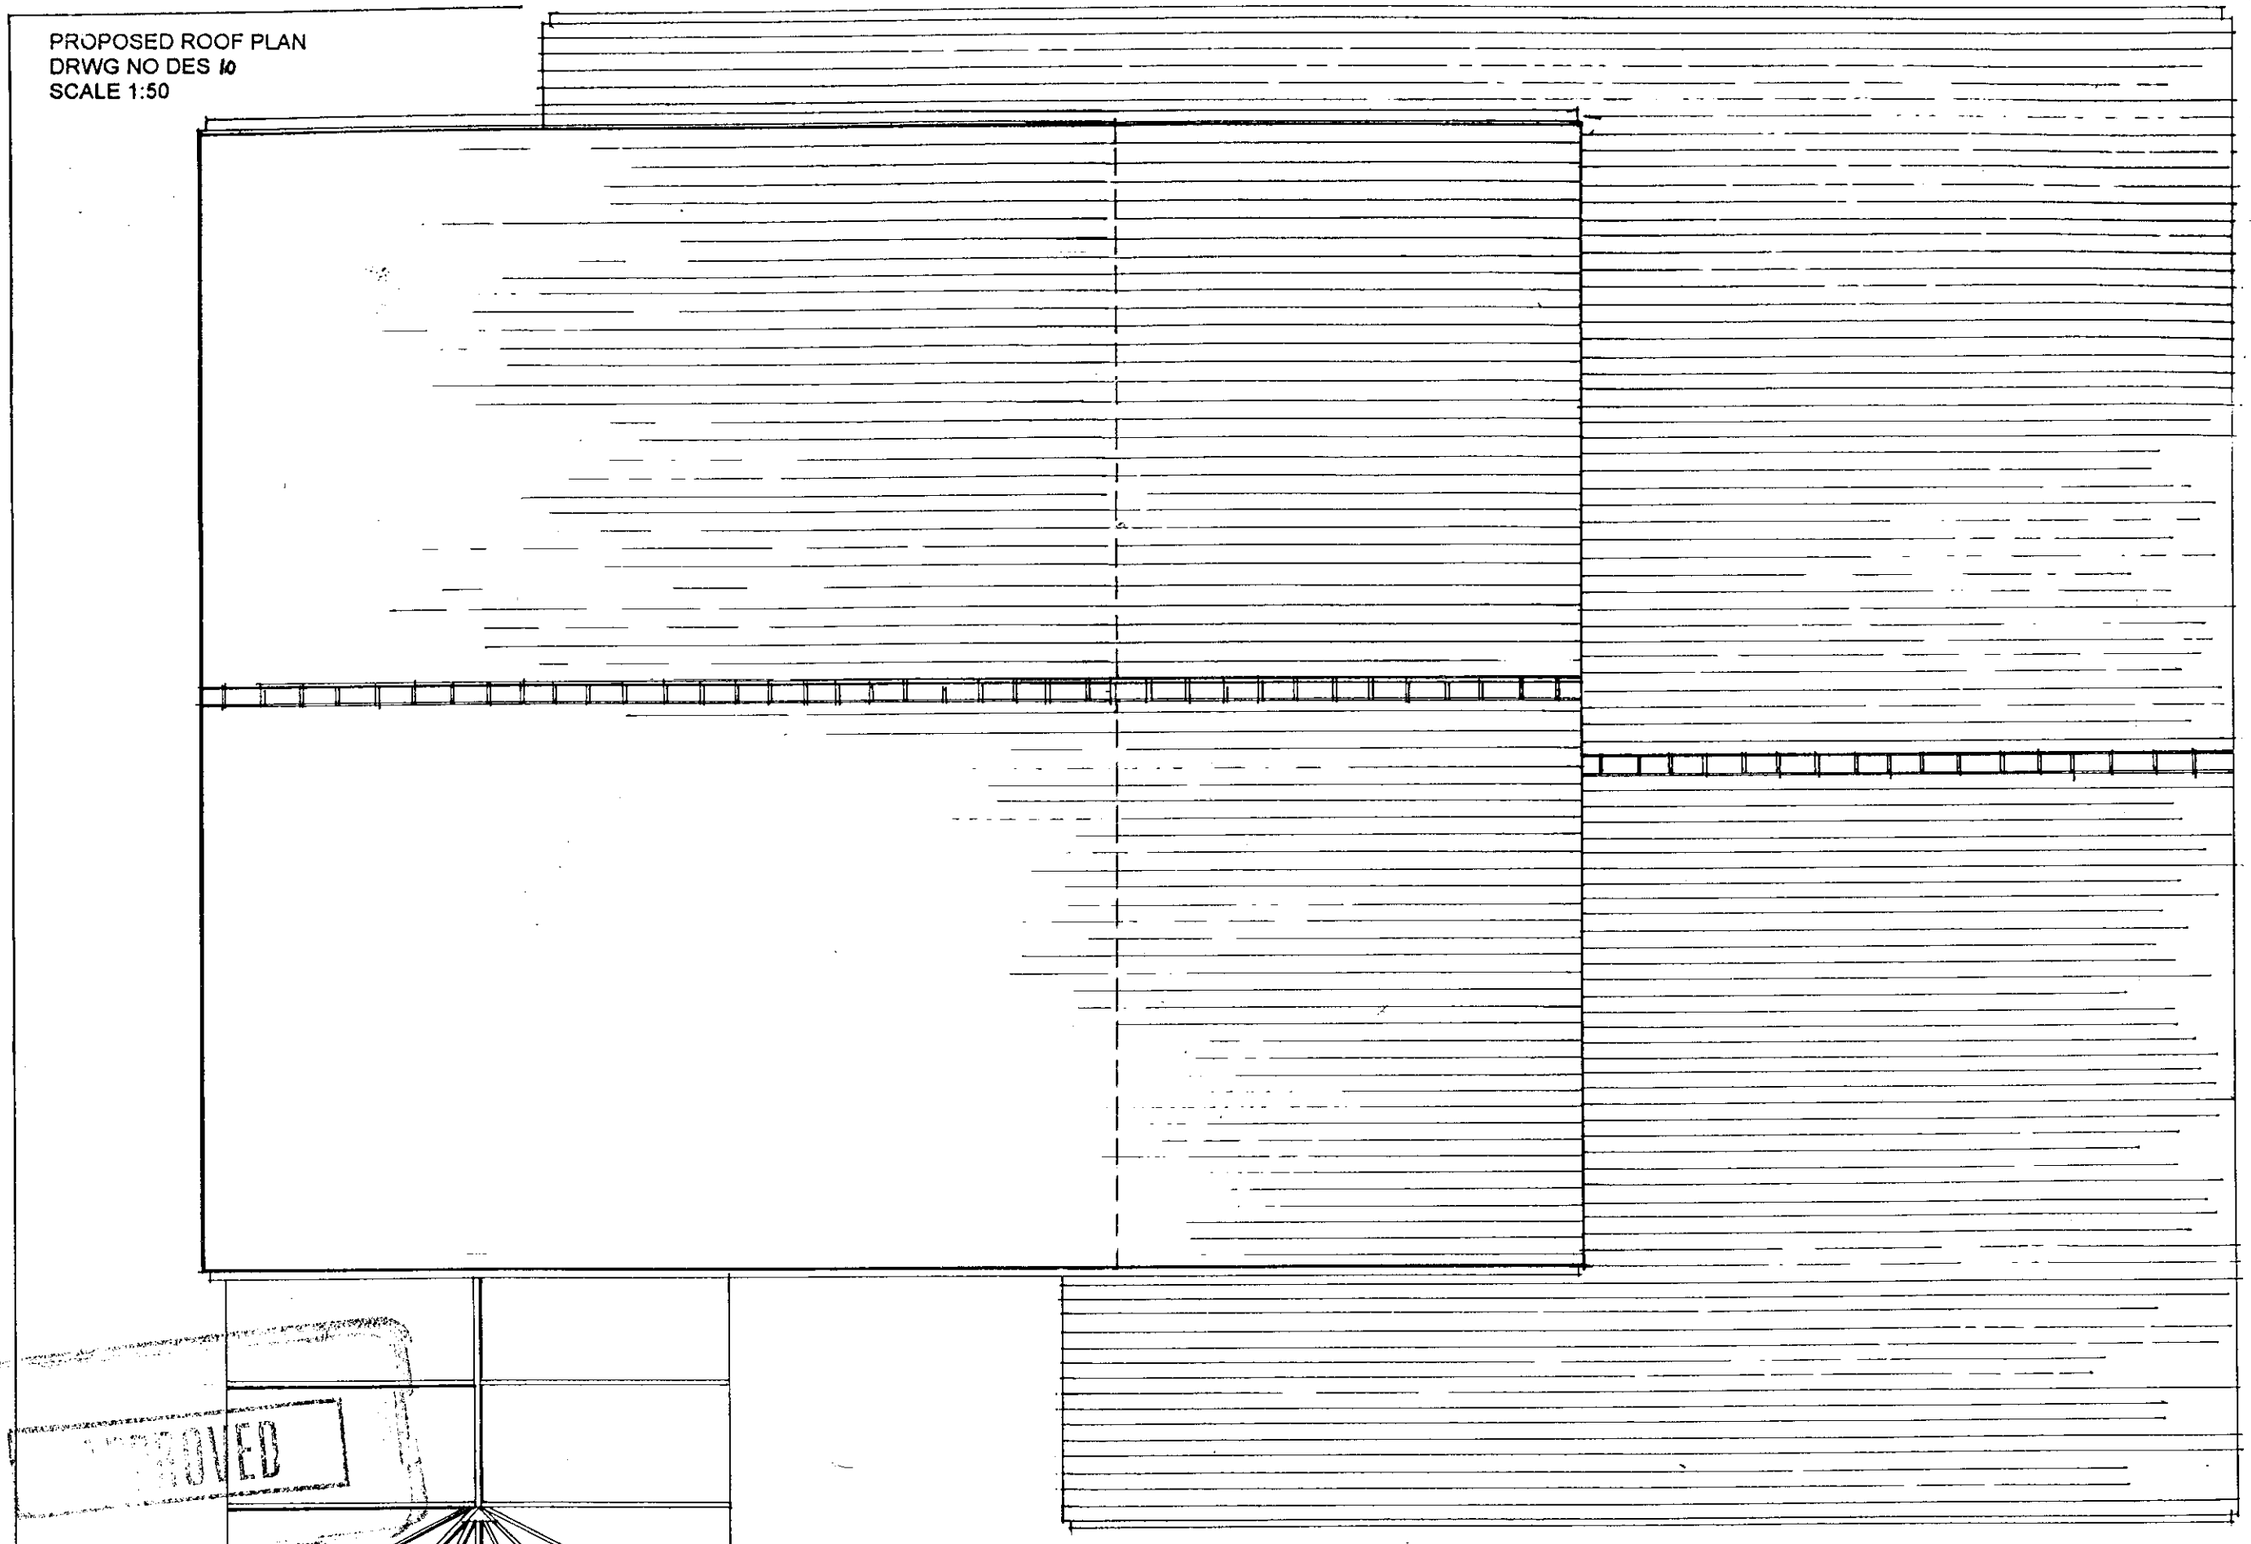

APPROVED

0 10 20 30 40 50 60 70 80 90 100
0 2 3

Heighway Field Associates
chartered architects