

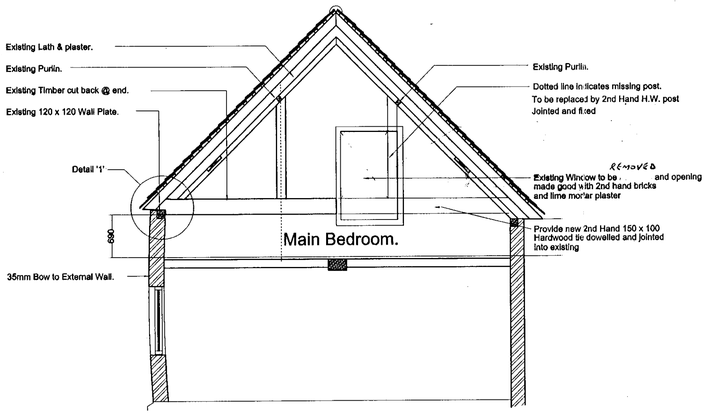



Typical Section Showing End Gable.

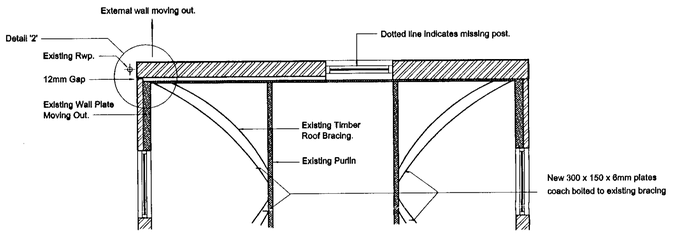


Plan Showing Roof Purlins & Bracing
in Main Bedroom.

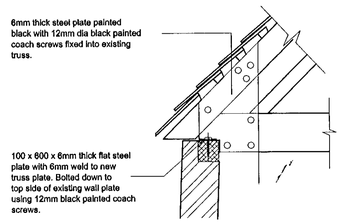


Proposed Truss Plate Connection Detail.
Detail '1'

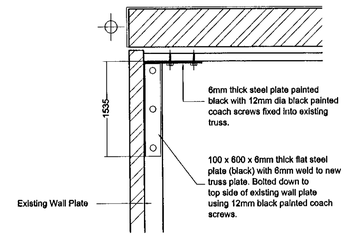


Proposed Truss Plate Connection Detail.
Detail '2'

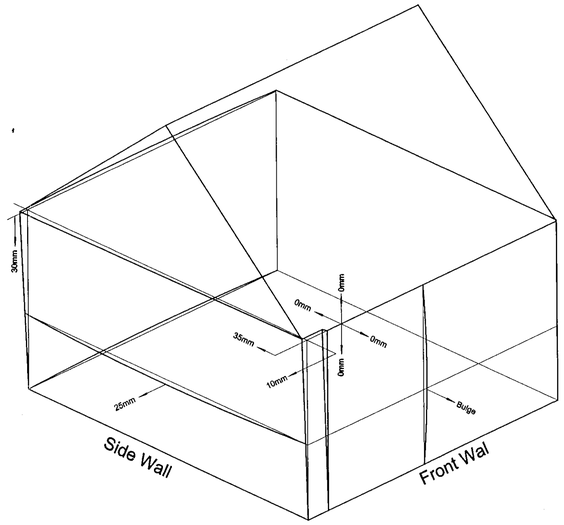


Existing SE Isometric View Indicating Building Offset.

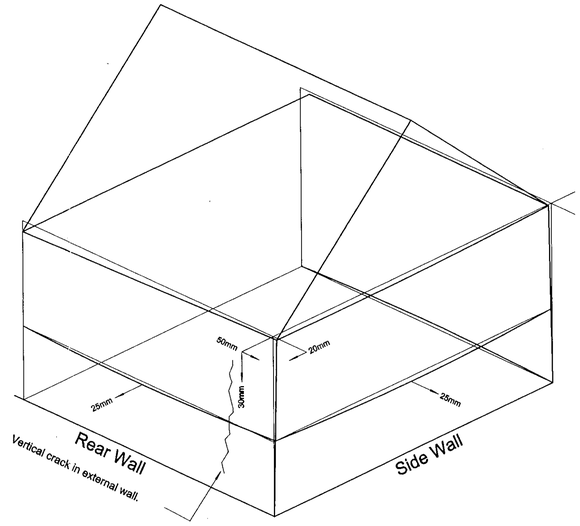


Existing SW Isometric View Indicating Building Offset.

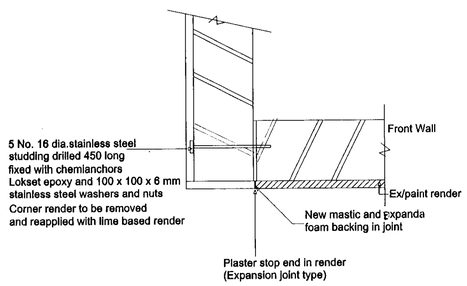

Detail 3 and Detail 4 similar

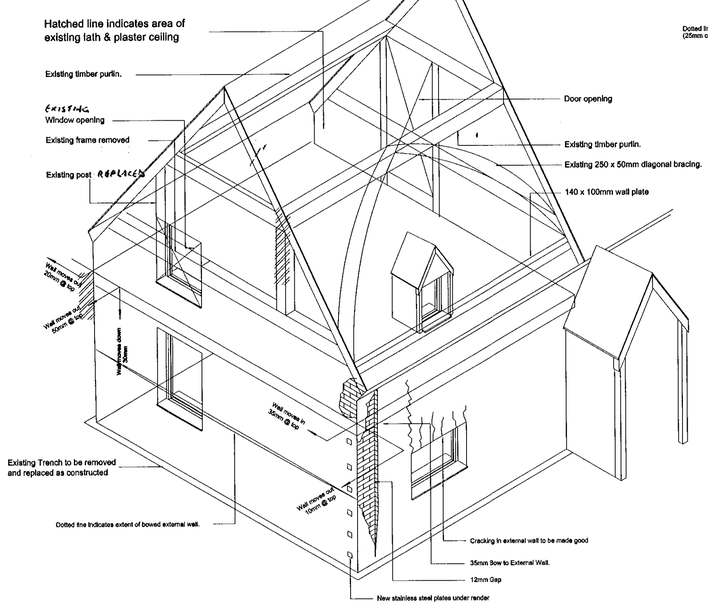

Existing Isometric View.

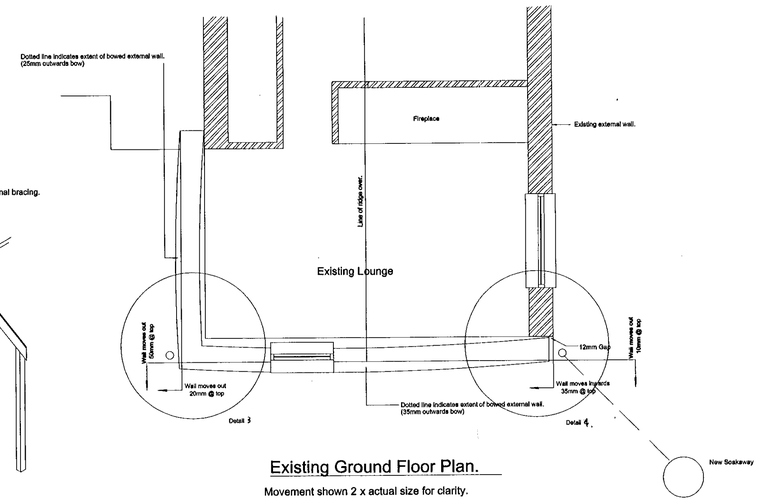

Existing Ground Floor Plan.

Movement shown 2 x actual size for clarity.

12.MAY2000 14:50

APPROVED

this drwg to be read in conjunction with the specification, structural notes & all relevant engineers & architects drwgs. work to figured dimensions only.	rev	amendments
	A	EXISTING BEDROOM WINDOW IN GABLE WALL REMOVED AND INFILLED
Farley Hill Farm Reading		
	date 03/09/99	drawing No. 3331/A1/02 A
	scale 1:50	Drawn by
Remedial Work Structure	mchallams consulting engineers structural & civil engineers party wall surveyors building engineers	

3 london court the mews east street reading berkshire rg1 4ql
T 0118 959 4042 F 0118 957 4941 E ka.mchallams@virgin.net