

12.MAY2000* 1432

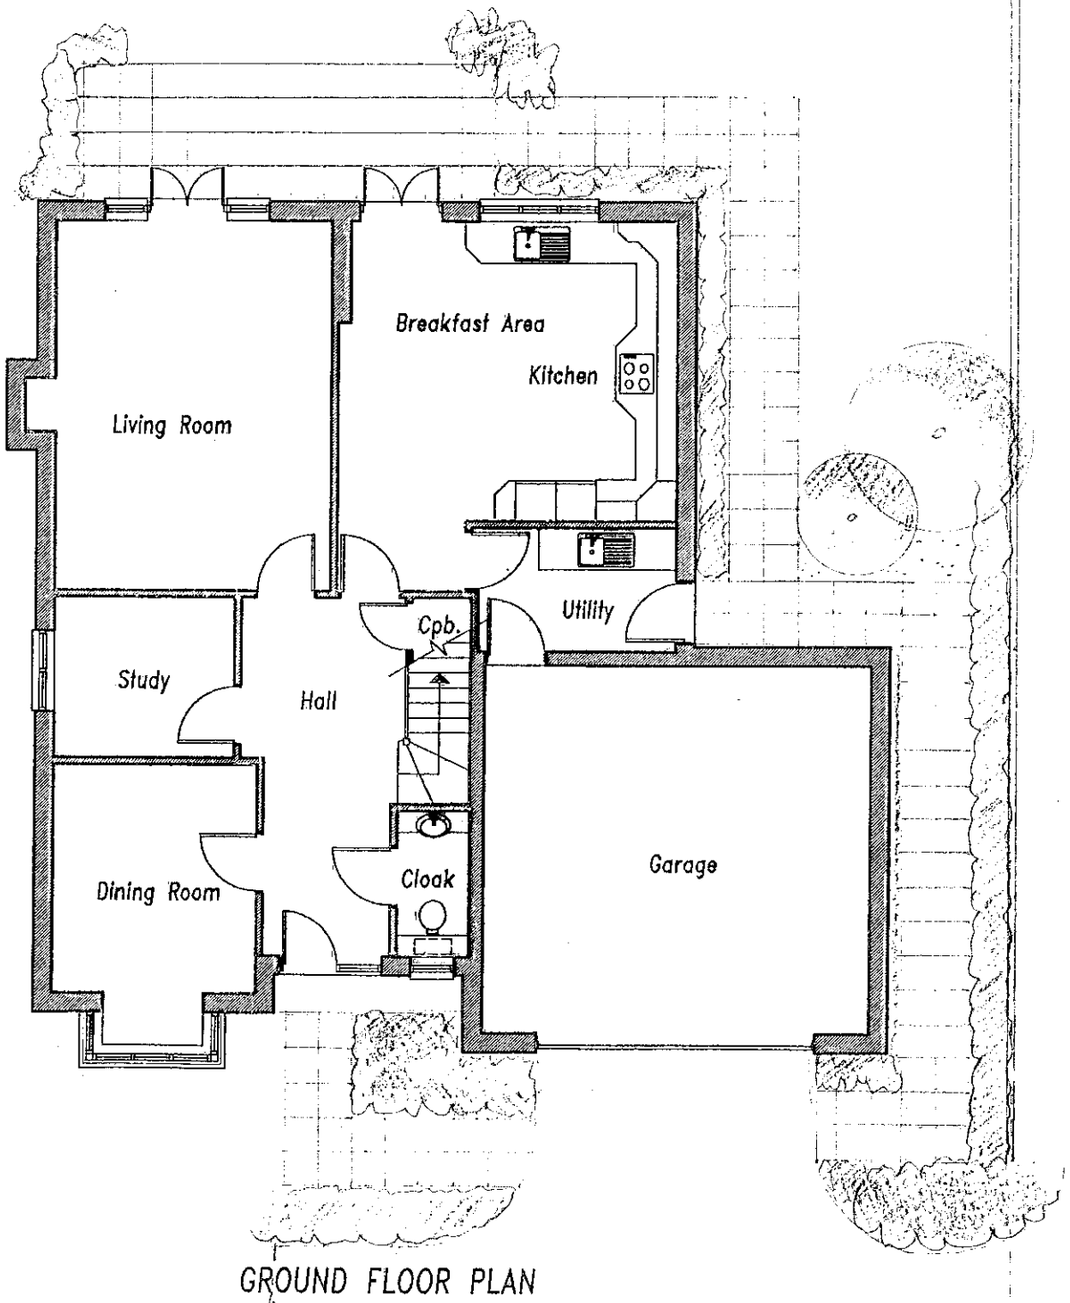


GROUND FLOOR PLAN

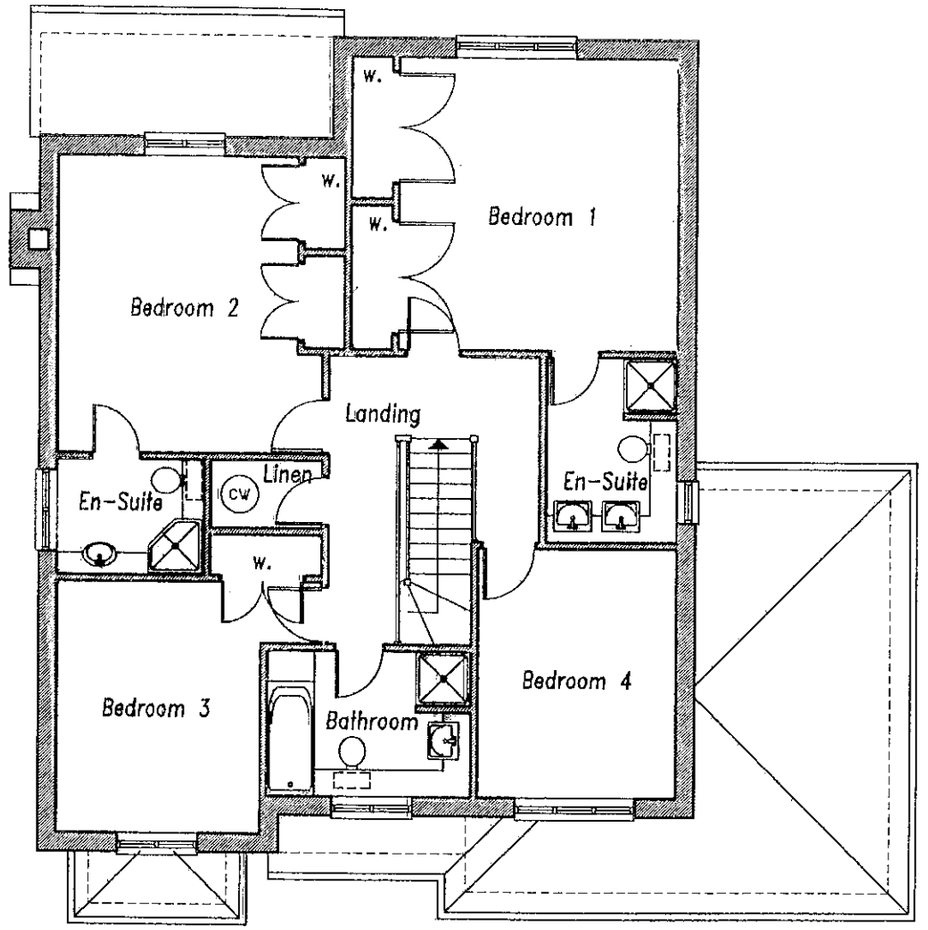


FIRST FLOOR PLAN

0 10 20 30 40 50 60 70 80 90 100
0 2 3

| | |
|---|---|
| letter | date |

revision

job RESIDENTIAL DEVELOPMENT
55-57 Nine Mile Ride
FINCHAMPSTEAD

client Luff Homes Ltd

drawing PLANS
Plot 1

scale 1:100

date April 2000

1393/22

(0118) 9669669
101 LONDON ROAD BERKSHIRE
READING
Chartered Architects
ANDREWS KALIK ASSOCIATES

12.MAY2000* 1452

12.MAY2000* 1452




| letter | date | revision |
|---|---|---|
| B | 17/04/2000 | SITE REVISED |
| A | 14/04/2000 | REVISED |

job RESIDENTIAL DEVELOPMENT
55–57 Nine Mile Ride
FINCHAMPSTEAD

client Luff Homes Ltd

drawing STREET ELEVATION


scale 1:200

date april 2000


1393/21 B

ANDREWS KALIK ASSOCIATES
Chartered Architects
101 LONDON ROAD READING BERKSHIRE
(0118) 9669669

12.MAY2000* 1432

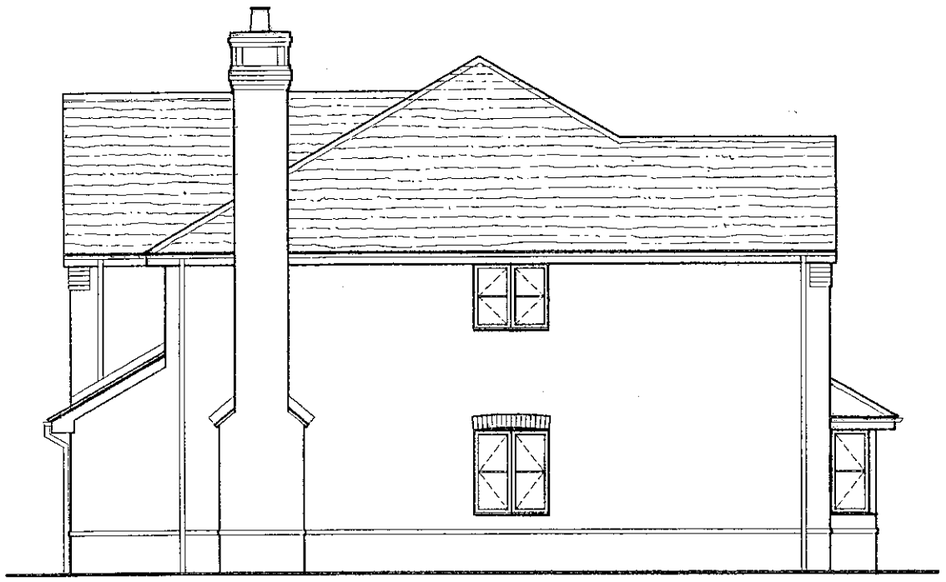

SIDE ELEVATION

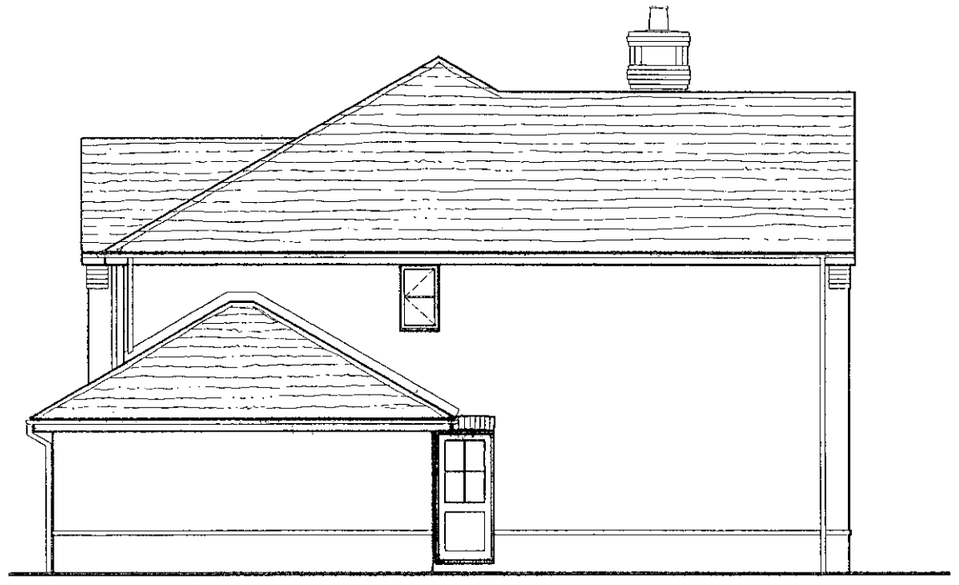

SIDE ELEVATION



FRONT ELEVATION




REAR ELEVATION

| | |
|---|---|
| job | RESIDENTIAL DEVELOPMENT<br>55-57 Nine Mile Ride<br>FINCHAMPSTEAD |
| client | Luff Homes Ltd |
| drawing | ELEVATIONS<br>Plot 1 |
| scale | 1:100 |
| date | april 2000 |
| | 1393/23 A |


| letter | date | revision |
|---|---|---|
| A | 17/04/2000 | MATCHING CLETTED |

ANDREWS KALIK ASSOCIATES
Chartered Architects
101 LONDON ROAD READING BERKSHIRE
(0118) 9669689

12.MAY2000* 1432

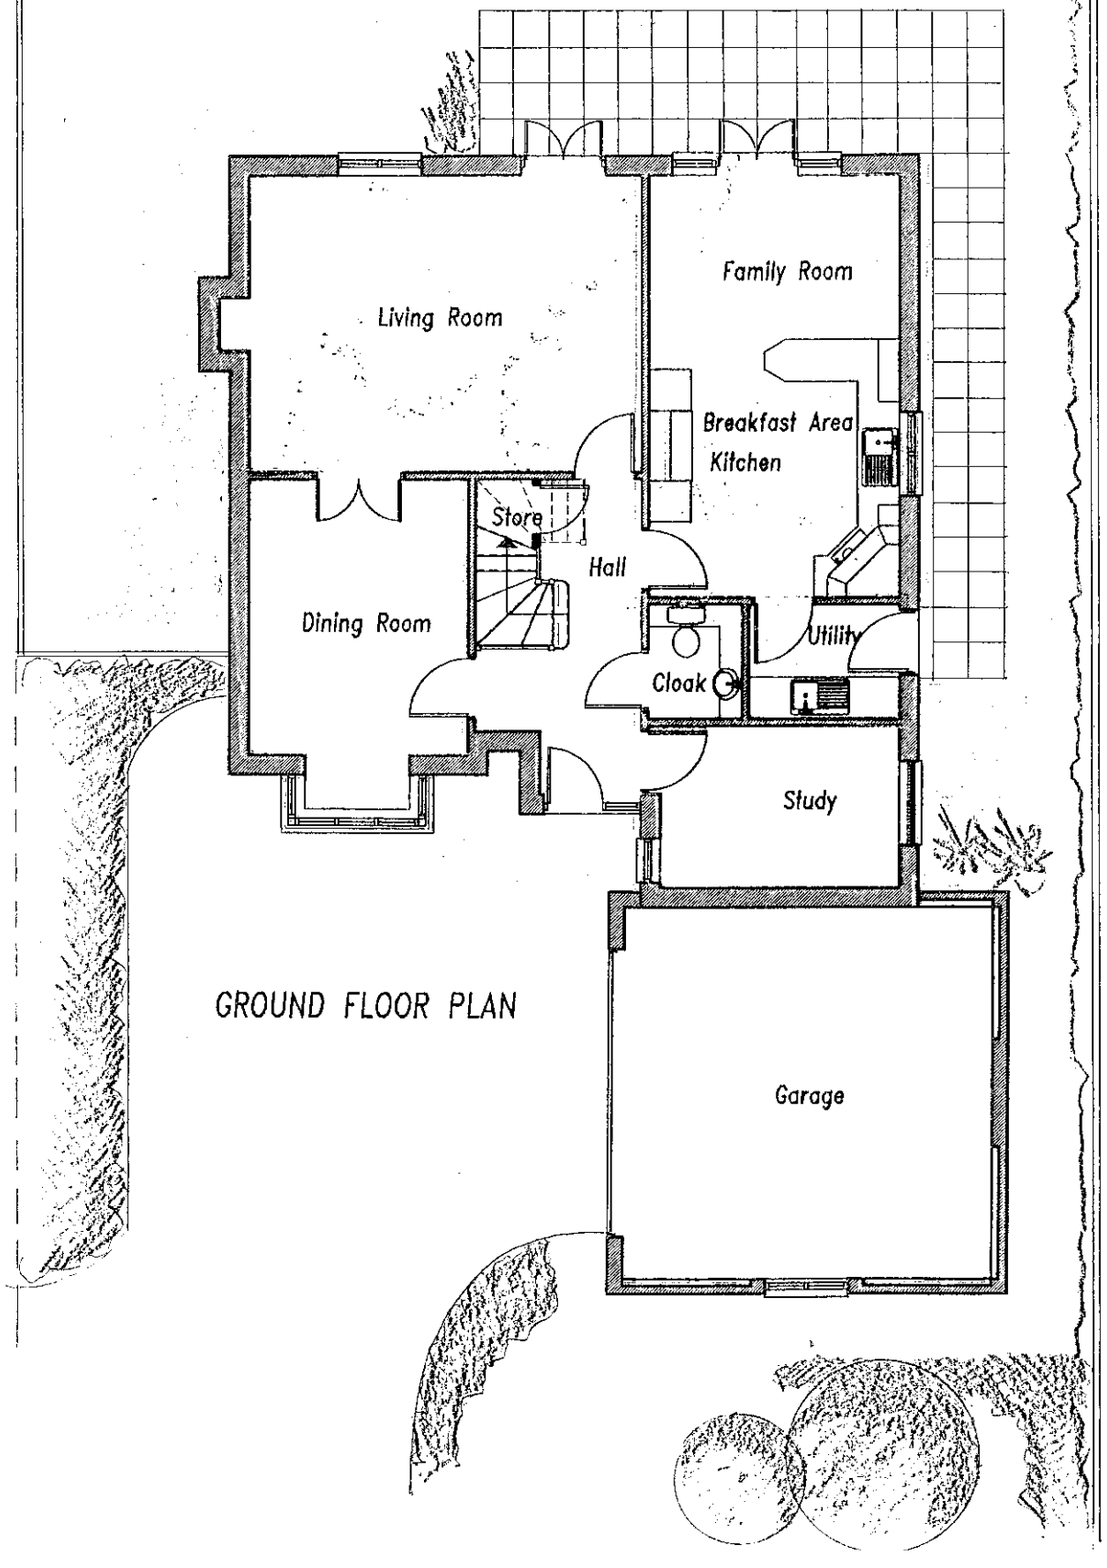


GROUND FLOOR PLAN

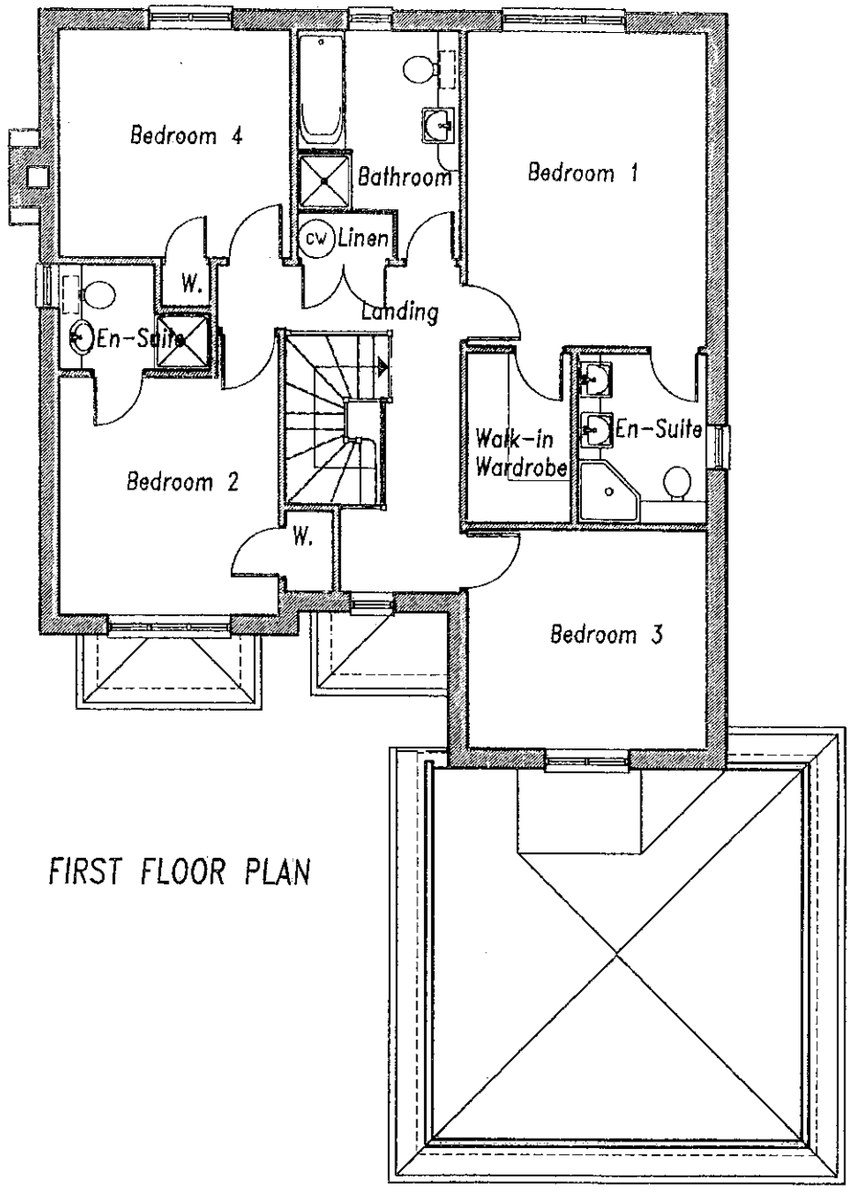


FIRST FLOOR PLAN

0 10 20 30 40 50 60 70 80 90 100
0 1 2 3

letter date revision

Job RESIDENTIAL DEVELOPMENT
55-57 Nine Mile Ride
FINCHAMPSTEAD

client Luff Homes Ltd

drawing PLANS
Plot 2


scale 1:100

date april 2000


1393/24

(0118)9669689
101 LONDON ROAD BERKSHIRE
READING
Chartered Architects
ANDREWS KALIK ASSOCIATES

12.MAY2000* 1432

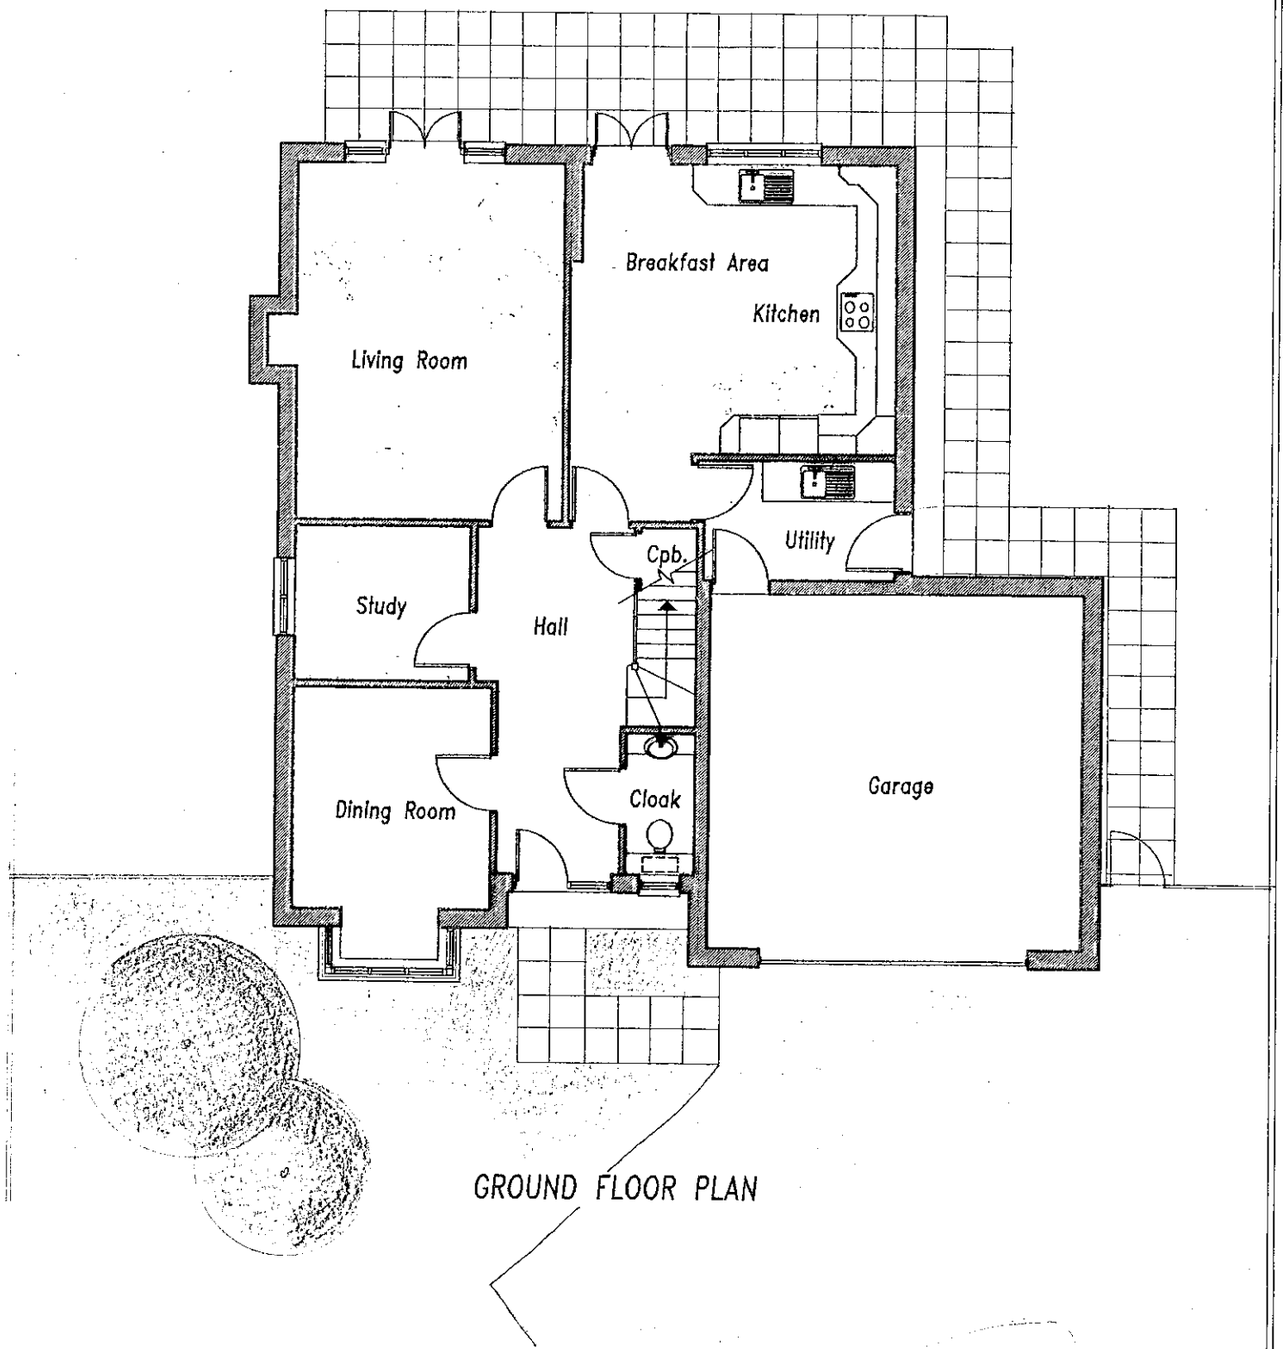


GROUND FLOOR PLAN

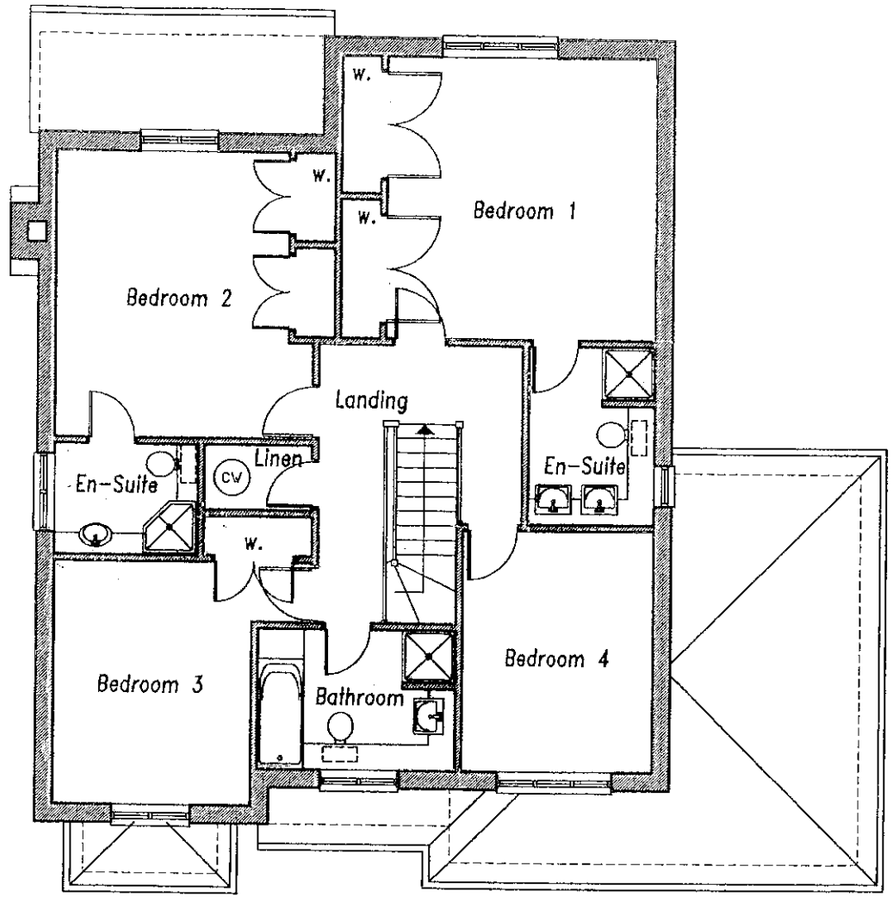


FIRST FLOOR PLAN

0 10 20 30 40 50 60 70 80 90 100

letter date revision

job RESIDENTIAL DEVELOPMENT
55–57 Nine Mile Ride
FINCHAMPSTEAD

client Luff Homes Ltd

drawing PLANS
Plot 3

scale 1:100

date April 2000


1393/26

ANDREWS KALIK ASSOCIATES
Chartered Architects
READING BERKSHIRE
101 LONDON ROAD
(0118) 9669669

12.MAY2000* 1452



SIDE ELEVATION

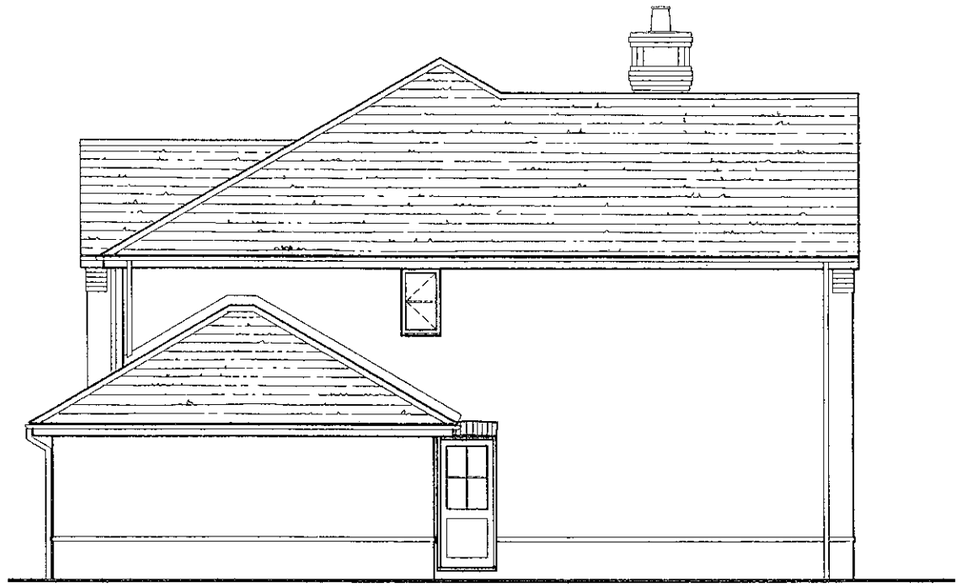

SIDE ELEVATION



FRONT ELEVATION



REAR ELEVATION

| letter | date | revision |
|---|---|---|
| A | 17/04/2000 | HATCHING OMITTED |

job RESIDENTIAL DEVELOPMENT
53-57 Nine Mile Ride
FINCHAMPSTEAD

client Luff Homes Ltd

drawing ELEVATIONS
Plot 3


scale 1:100

date april 2000


1393/27 A

ANDREWS KALIK ASSOCIATES
Chartered Architects
101 LONDON ROAD BERKSHIRE
READING
(0118)9869869

12.MAY2000* 1432

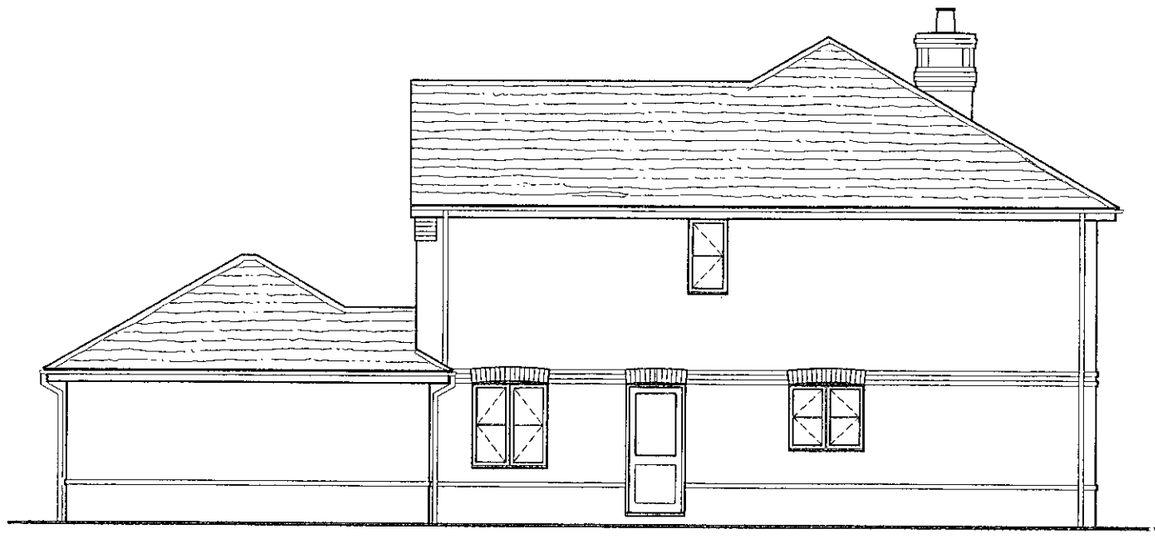


SIDE ELEVATION

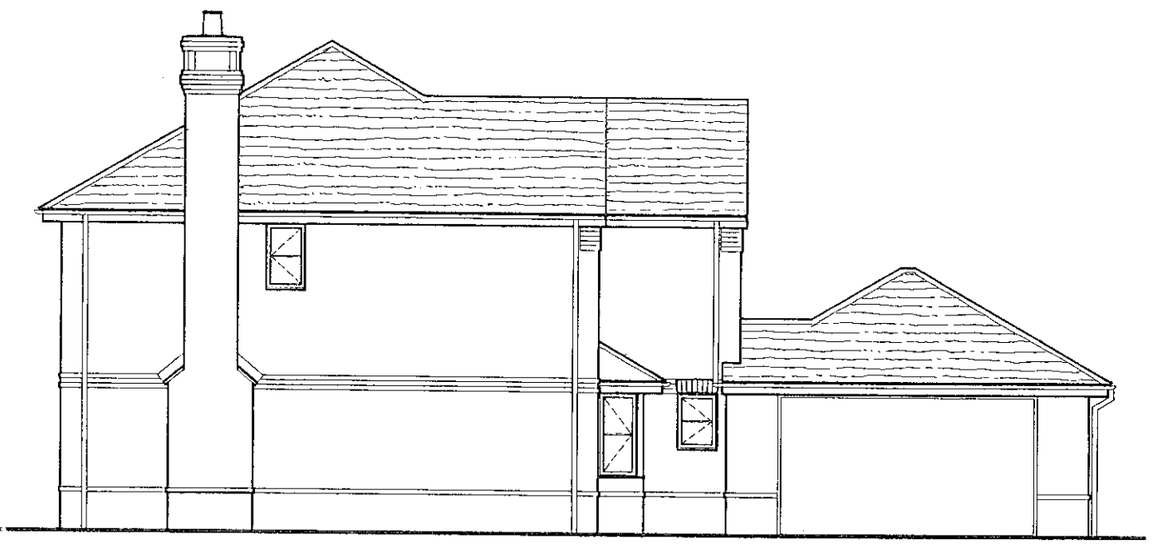

SIDE ELEVATION



FRONT ELEVATION

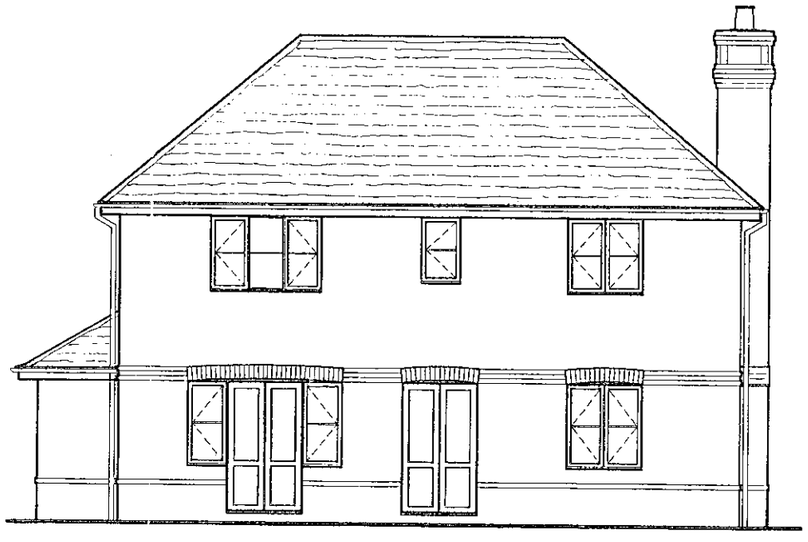

REAR ELEVATION

| letter | date | revision |
|---|---|---|
| A | 17/04/2000 | HATCHING OMITTED |

job: RESIDENTIAL DEVELOPMENT
35-37 Nine Mile Ride
FINCHAMPSTEAD

client: Luff Homes Ltd

drawing: ELEVATIONS
Plot 2

scale: 1:100

date: april 2000

1393/25 A

ANDREWS KALIK ASSOCIATES
Chartered Architects
READING BERKSHIRE
101 LONDON ROAD
(0118)9569669




12.MAY2000* 1432

| letter | date | revision |
|---|---|---|
| C | 17/04/00 | Notes added |
| B | 14/04/00 | Redesigned |
| A | 07/04/00 | Plot 3 revised |

job Residential Development
Nine Mile Ride
WOKINGHAM

client Luff Homes

drawing SITE PLAN

scale 1 : 500


date mar. 2000

sheet size A3

1393/12 C

ANDREWS KALIK ASSOCIATES
Chartered Architects
2 ALEXANDRA ROAD READING BERKSHIRE
(0118) 9669669

12.MAY2000* 1432

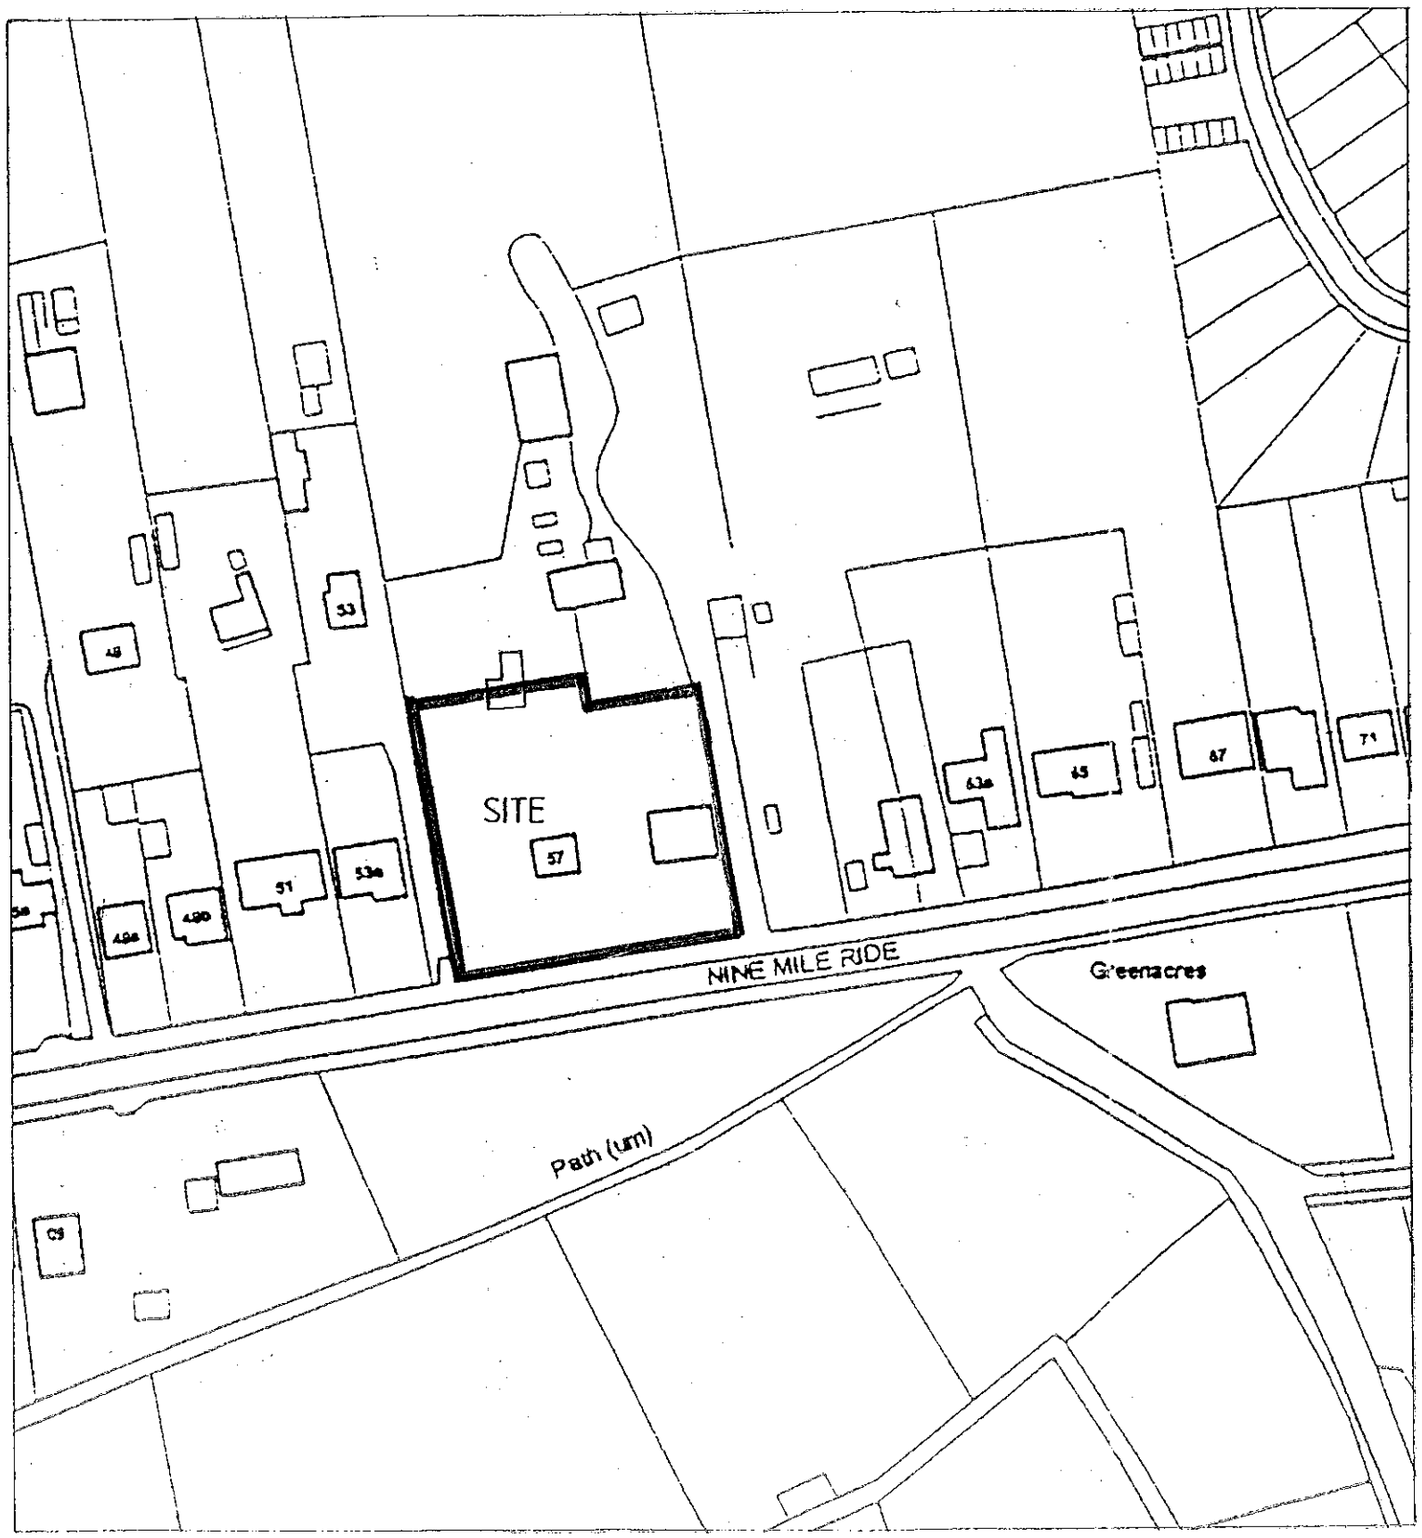


0 10 20 30 40 50 60 70 80 90 100
0 2 3

letter date revision

job RESIDENTIAL DEVELOPMENT
55–57 Nine Mile Ride
FINCHAMPSTEAD

client Luff Homes Ltd

drawing LOCATION PLAN


scale 1:1250

date May 2000


1393 /L

ANDREWS KALIK ASSOCIATES
Chartered Architects
101 LONDON ROAD READING BERKSHIRE
(0118) 9869869

12.MAY2000* 1432

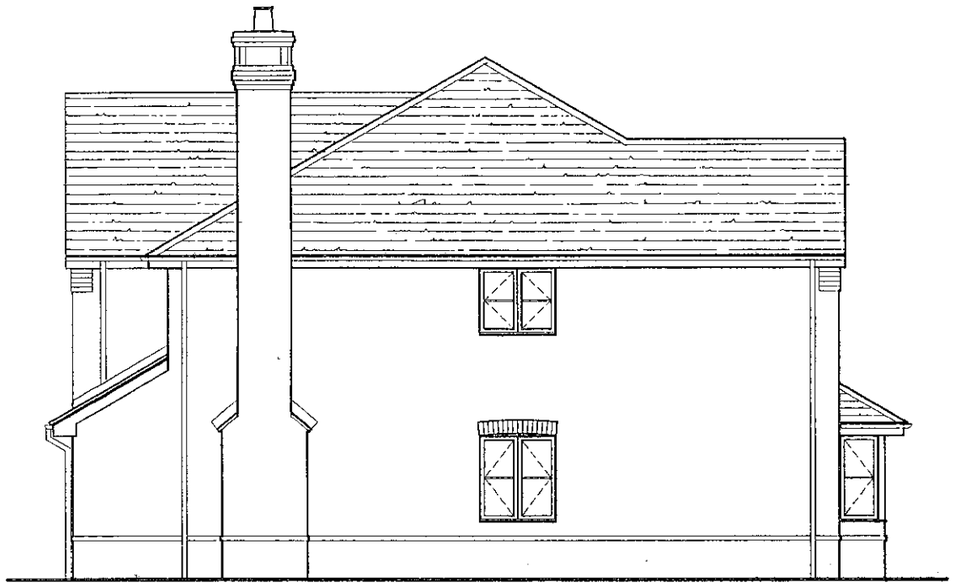

SIDE ELEVATION

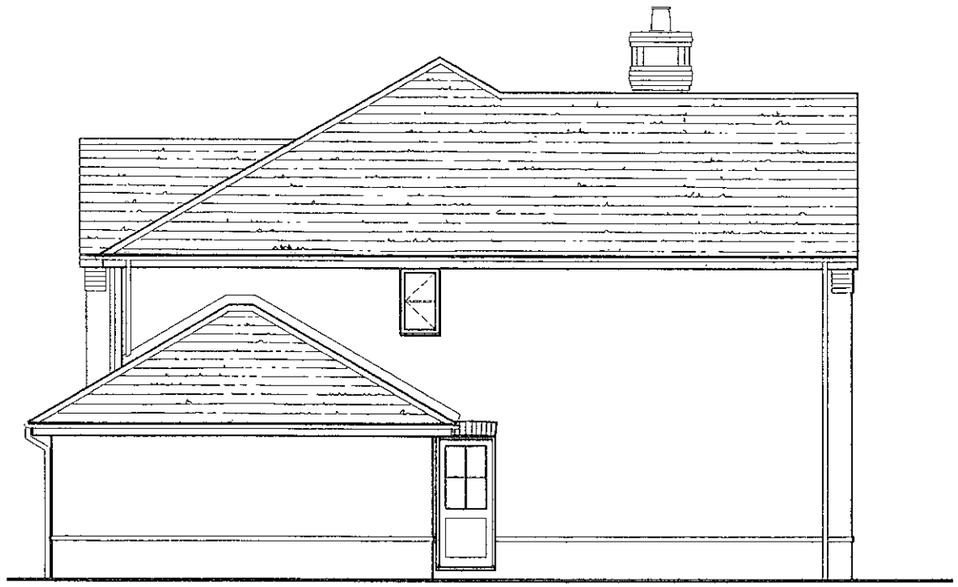

SIDE ELEVATION



FRONT ELEVATION



REAR ELEVATION

| letter | date | revision |
|---|---|---|
| A | 17/04/2000 | PATCHING CLETTED |

job RESIDENTIAL DEVELOPMENT
53-57 Nine Mile Ride
FINCHAMPSTEAD

client Luff Homes Ltd

drawing ELEVATIONS
Plot 3


scale 1:100

date april 2000


1393/27 A

ANDREWS KALIK ASSOCIATES
Chartered Architects
READING BERKSHIRE
101 LONDON ROAD
(0118)9689689

12.MAY2000* 1452

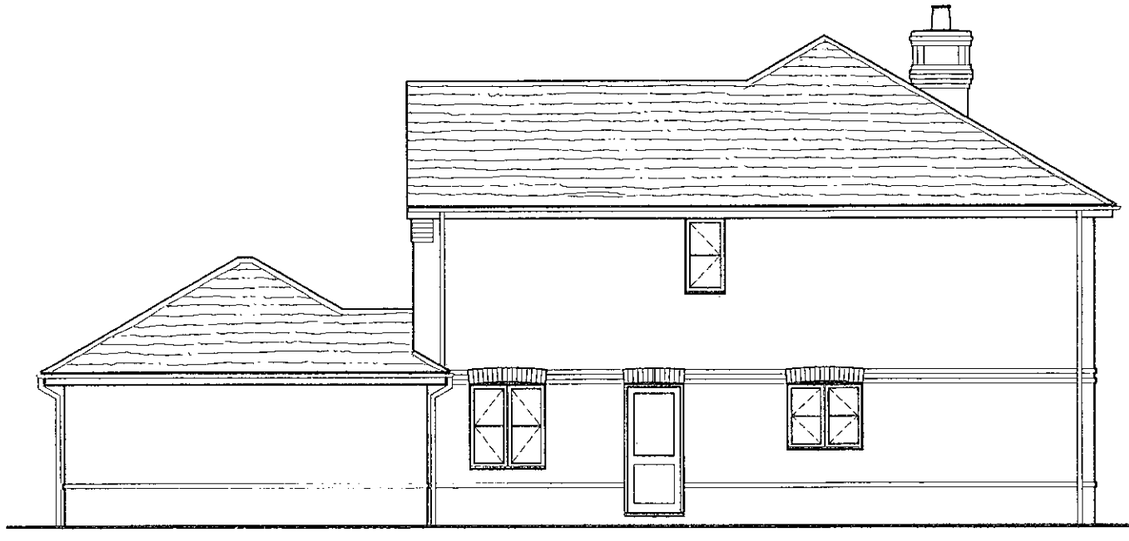

SIDE ELEVATION

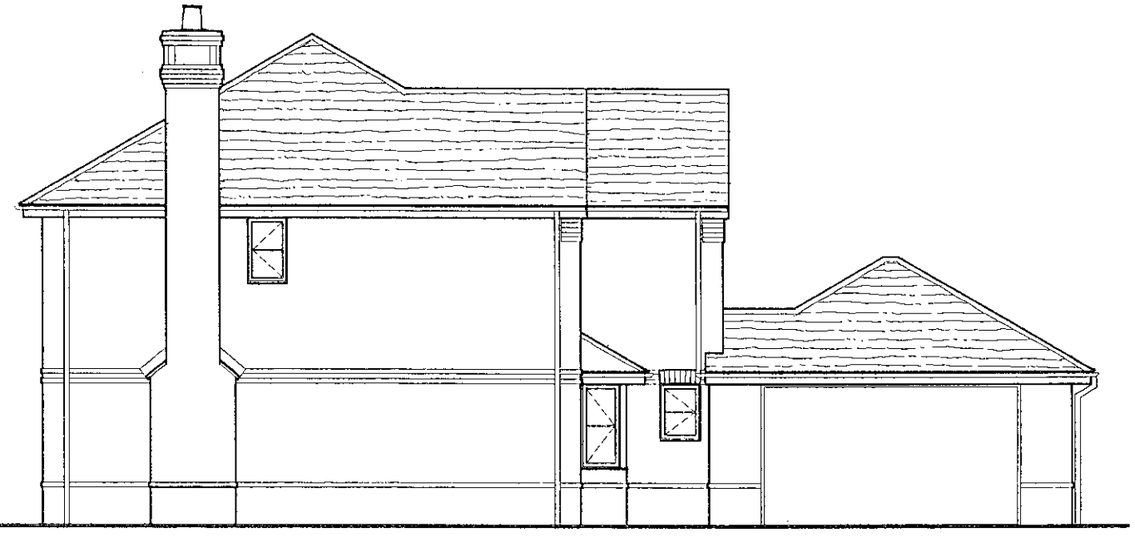

SIDE ELEVATION



FRONT ELEVATION



REAR ELEVATION

| | |
|---|---|
| letter | A |
| date | 17/04/2000 |
| revision | HATCHING OMITTED |

job: RESIDENTIAL DEVELOPMENT
55–57 Nine Mile Ride
FINCHAMPSTEAD

client: Luff Homes Ltd

drawing: ELEVATIONS
Plot 2

scale: 1:100

date: april 2000


1393/25 A

ANDREWS KALIK ASSOCIATES
Chartered Architects
READING BERKSHIRE
101 LONDON ROAD
(0118) 9869869

12.MAY2000* 1452



SIDE ELEVATION

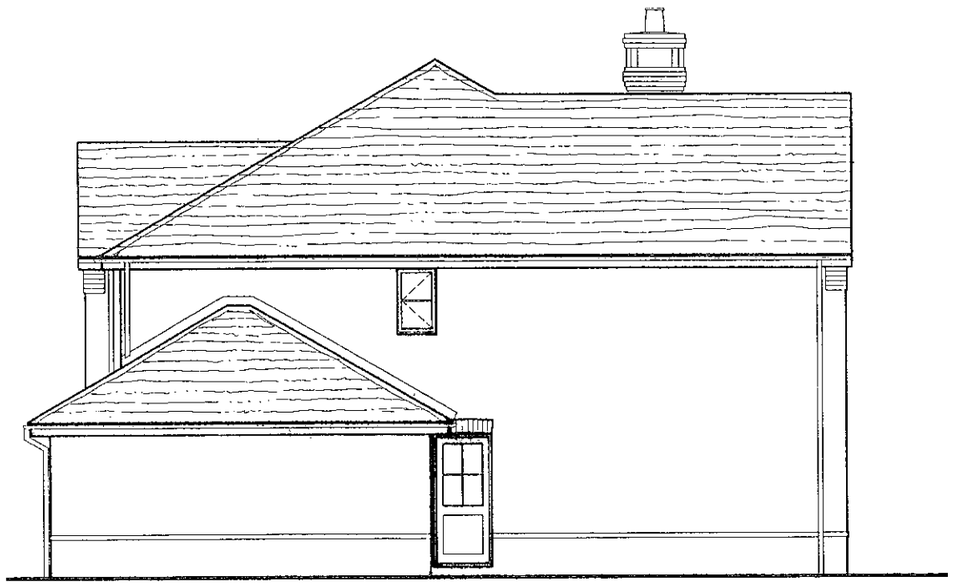

SIDE ELEVATION



FRONT ELEVATION



REAR ELEVATION

| | |
|---|---|
| job | RESIDENTIAL DEVELOPMENT<br>55-57 Nine Mile Ride<br>FINCHAMPSTEAD |
| client | Luff Homes Ltd |
| drawing | ELEVATIONS<br>Plot 1 |
| scale | 1:100 |
| date | april 2000 |
| | 1393/23 A |

| letter | date | revision |
|---|---|---|
| A | 17/04/2000 | HATCHING OMITTED |

ANDREWS KALIK ASSOCIATES
Chartered Architects
READING BERKSHIRE
101 LONDON ROAD
(0118) 9869869




12.MAY2000* 1452

| letter | date | revision |
|---|---|---|
| C | 17/04/00 | Notes added |
| B | 14/04/00 | Redesigned |
| A | 07/04/00 | Plot 3 revised |

job: Residential Development
Nine Mile Ride
WOKINGHAM

client: Luff Homes

drawing: SITE PLAN

scale: 1 : 500


date: mar. 2000

sheet size: A3

1393/12 C

(0118) 9669669
2 ALEXANDRA ROAD READING BERKSHIRE
Chartered Architects
ANDREWS KALIK ASSOCIATES

12.MAY2000* 1432

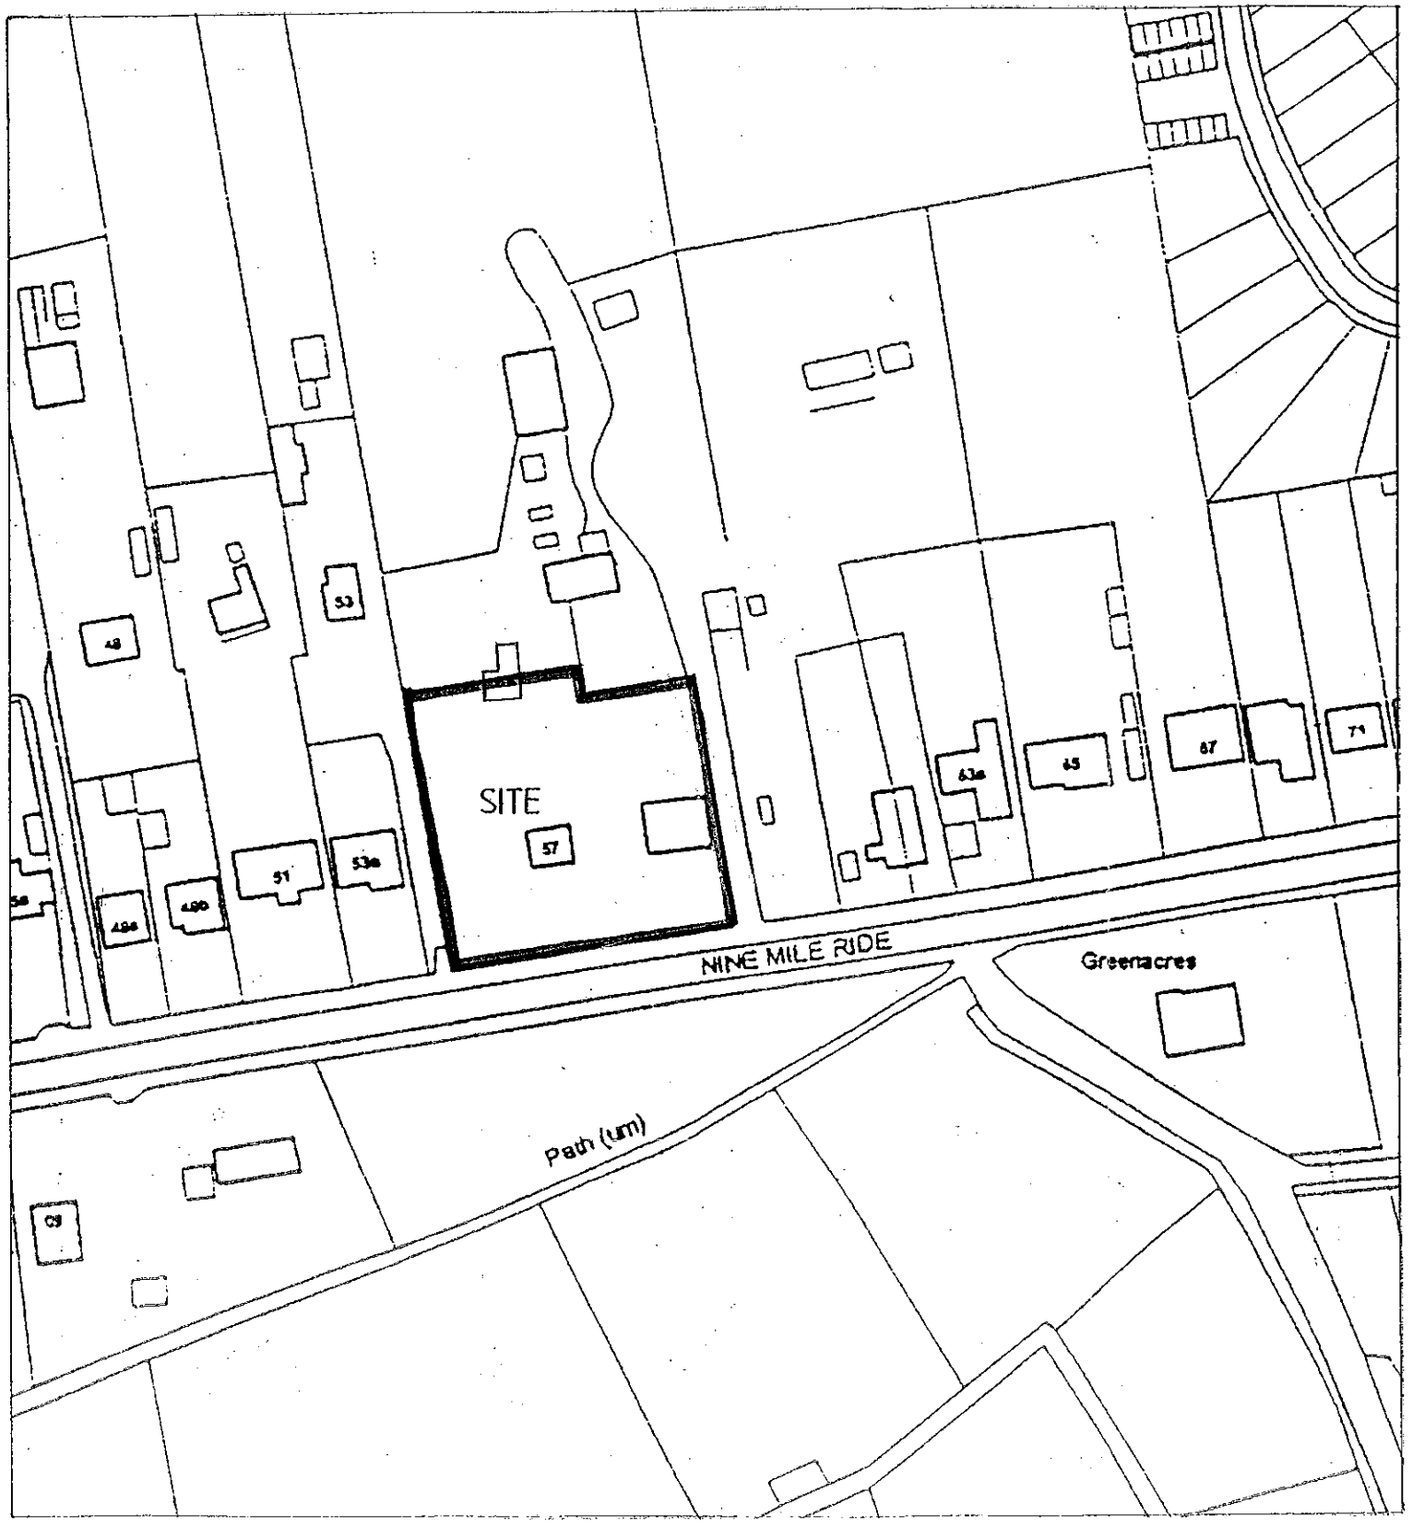


0 10 20 30 40 50 60 70 80 90 100
0 2 3

letter date revision

job RESIDENTIAL DEVELOPMENT
55–57 Nine Mile Ride
FINCHAMPSTEAD

client Luff Homes Ltd

drawing LOCATION PLAN


scale 1:1250

date May 2000


1393 /L

(0118) 9869669
101 LONDON ROAD BERKSHIRE
READING
Chartered Architects
ANDREWS KALIK ASSOCIATES

12.MAY2000* 1432

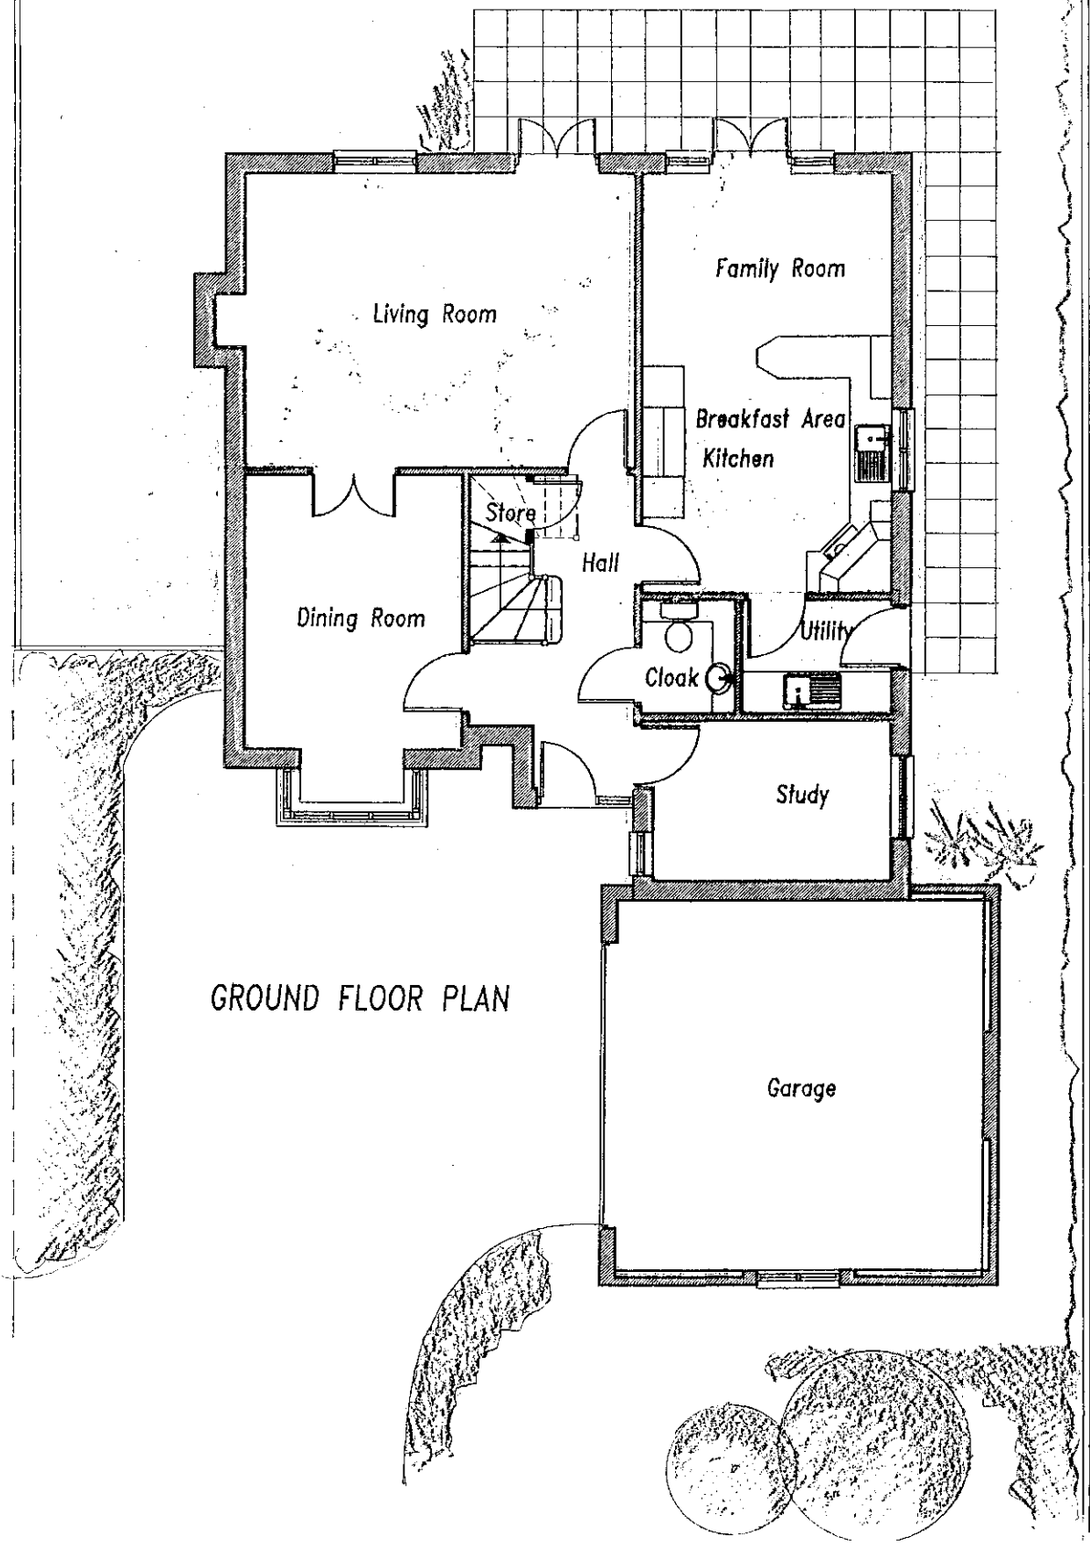


GROUND FLOOR PLAN

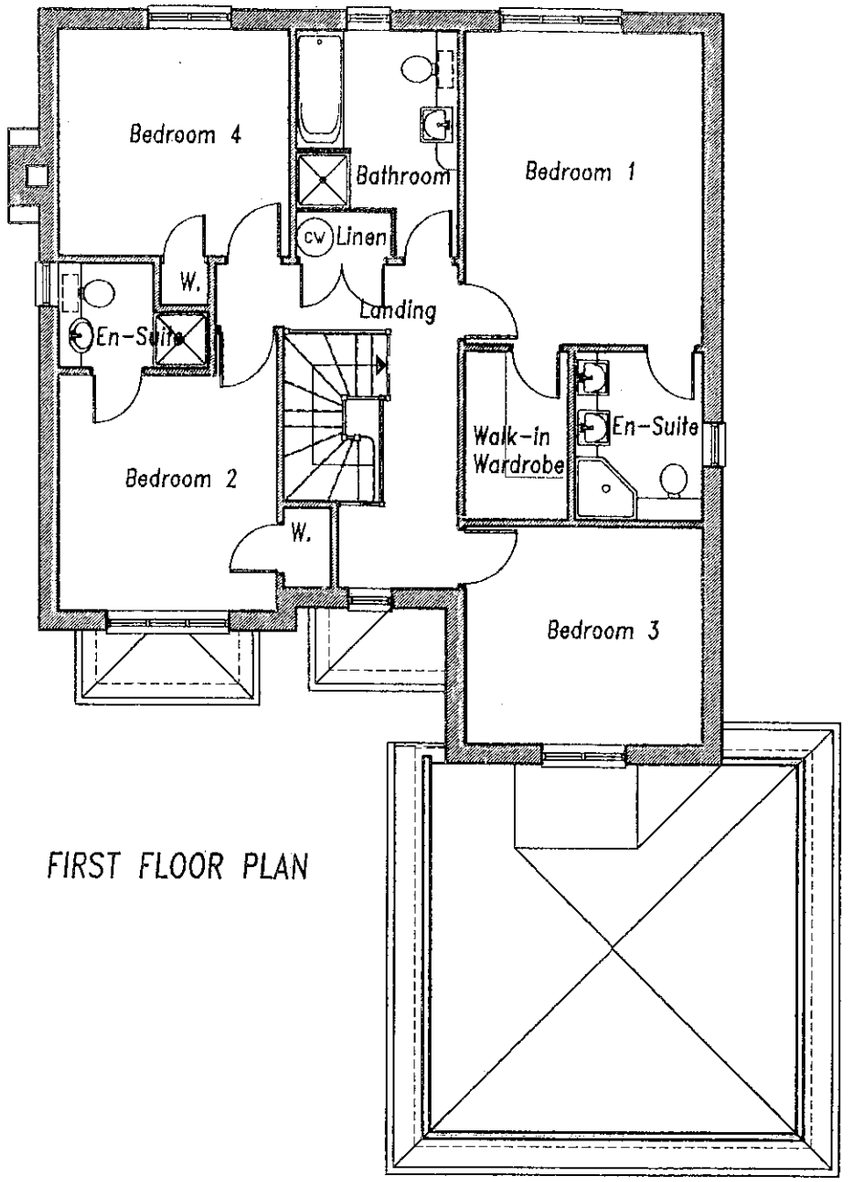


FIRST FLOOR PLAN

0 10 20 30 40 50 60 70 80 90 100
0 1 2 3

letter date revision

Job RESIDENTIAL DEVELOPMENT
55–57 Nine Mile Ride
FINCHAMPSTEAD

client Luff Homes Ltd

drawing PLANS
Plot 2


scale 1:100

date april 2000

1393/24

ANDREWS KALIK ASSOCIATES
Chartered Architects
101 LONDON ROAD READING BERKSHIRE
(0118) 9669669

12.MAY2000* 1452

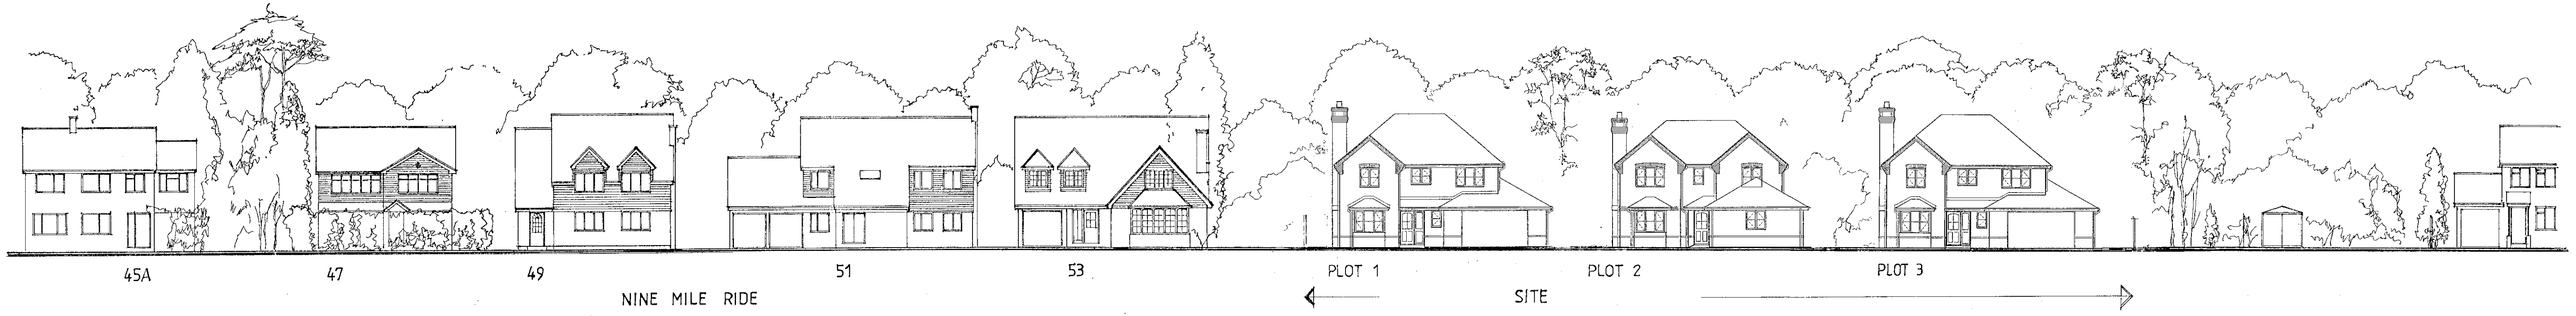


0 10 20 30 40 50 60 70 80 90 100

| letter | date | revision |
|---|---|---|
| B | 17/04/2000 | SITE REVISED |
| A | 14/04/2000 | REVISED |

job RESIDENTIAL DEVELOPMENT
55–57 Nine Mile Ride
FINCHAMPSTEAD

client Luff Homes Ltd

drawing STREET ELEVATION


scale 1:200

date april 2000


1393/21 B

(0118)9869669
101 LONDON ROAD BERKSHIRE
READING
Chartered Architects
ANDREWS KALIK ASSOCIATES

12.MAY2000* 1452

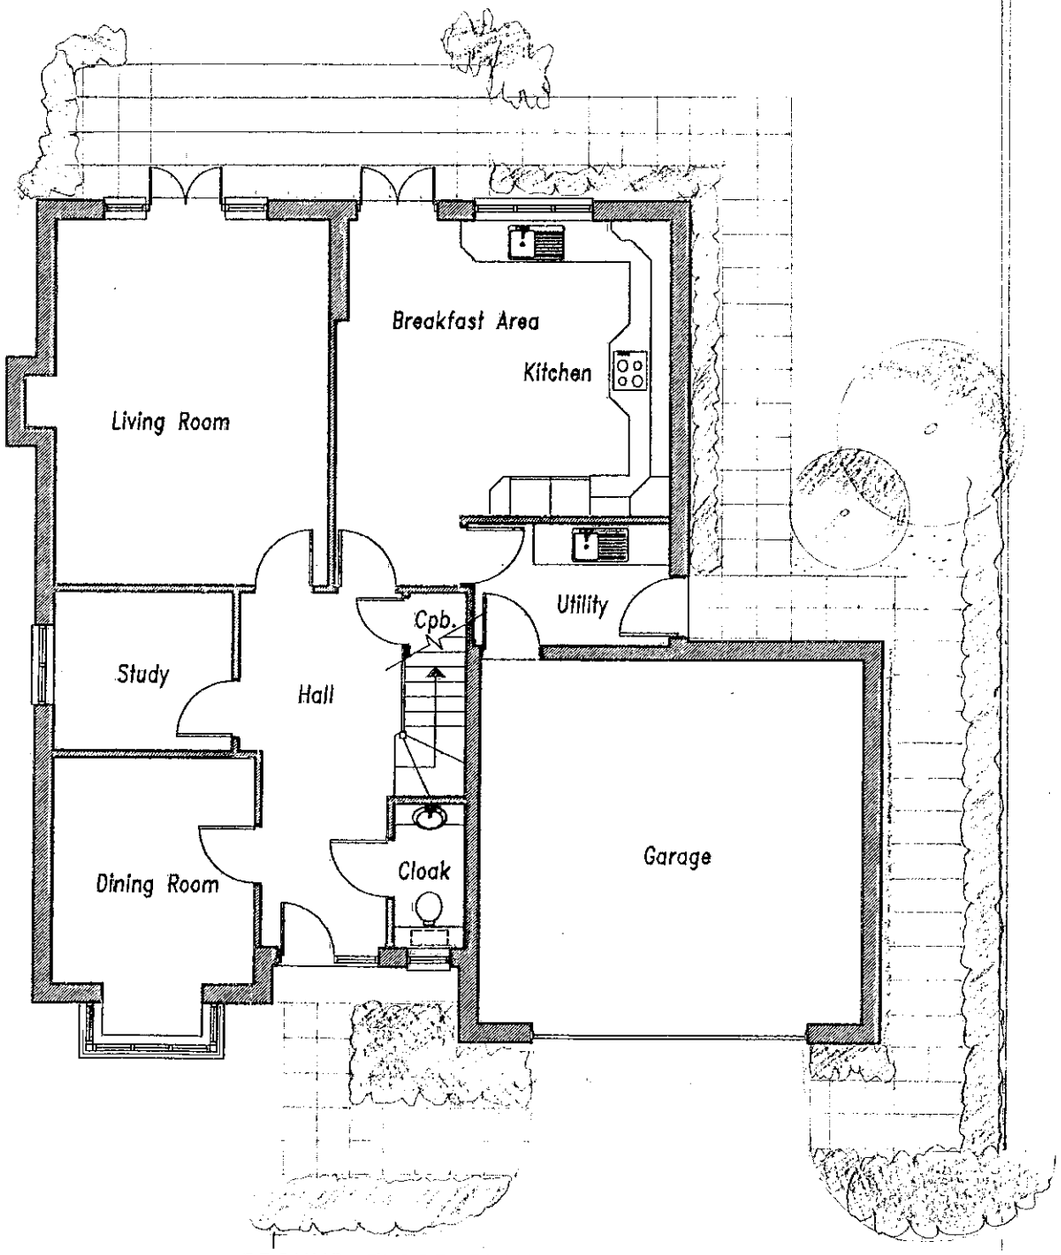


GROUND FLOOR PLAN

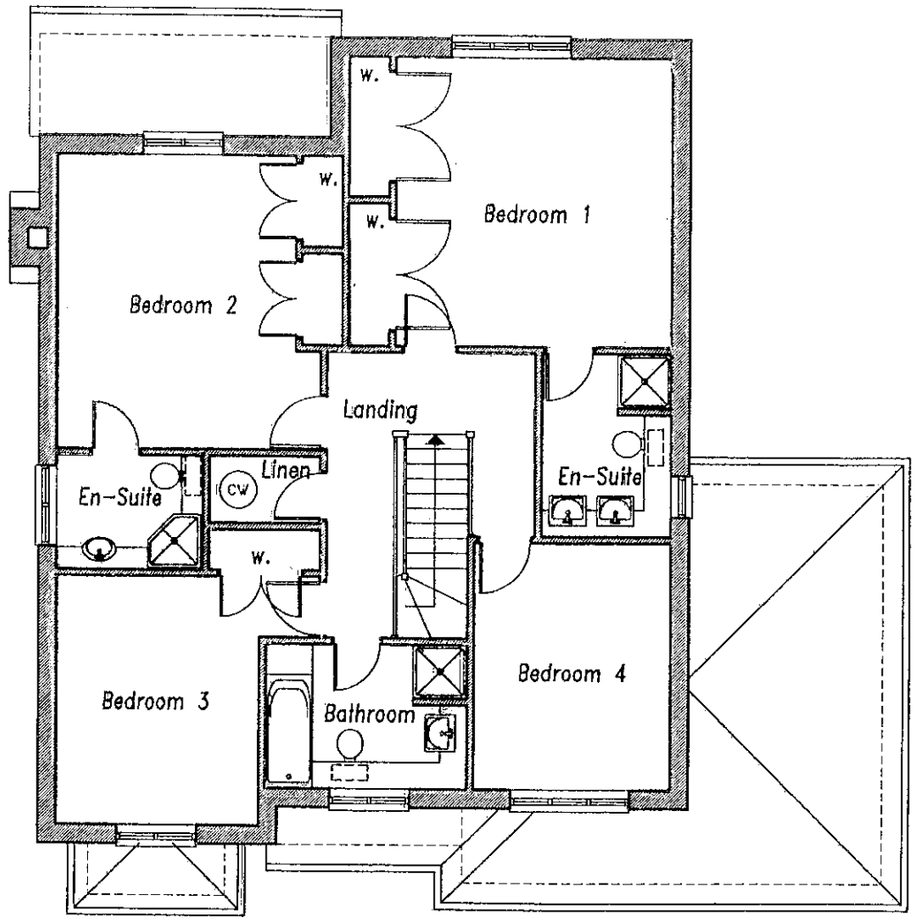


FIRST FLOOR PLAN

0 10 20 30 40 50 60 70 80 90 100
0 2 3

letter date revision

job RESIDENTIAL DEVELOPMENT
55-57 Nine Mile Ride
FINCHAMPSTEAD

client Luff Homes Ltd

drawing PLANS
Plot 1


scale 1:100

date April 2000


1393/22

(0118) 9669669
101 LONDON ROAD BERKSHIRE
READING
Chartered Architects
ANDREWS KALIK ASSOCIATES


12.MAY2000* 1432

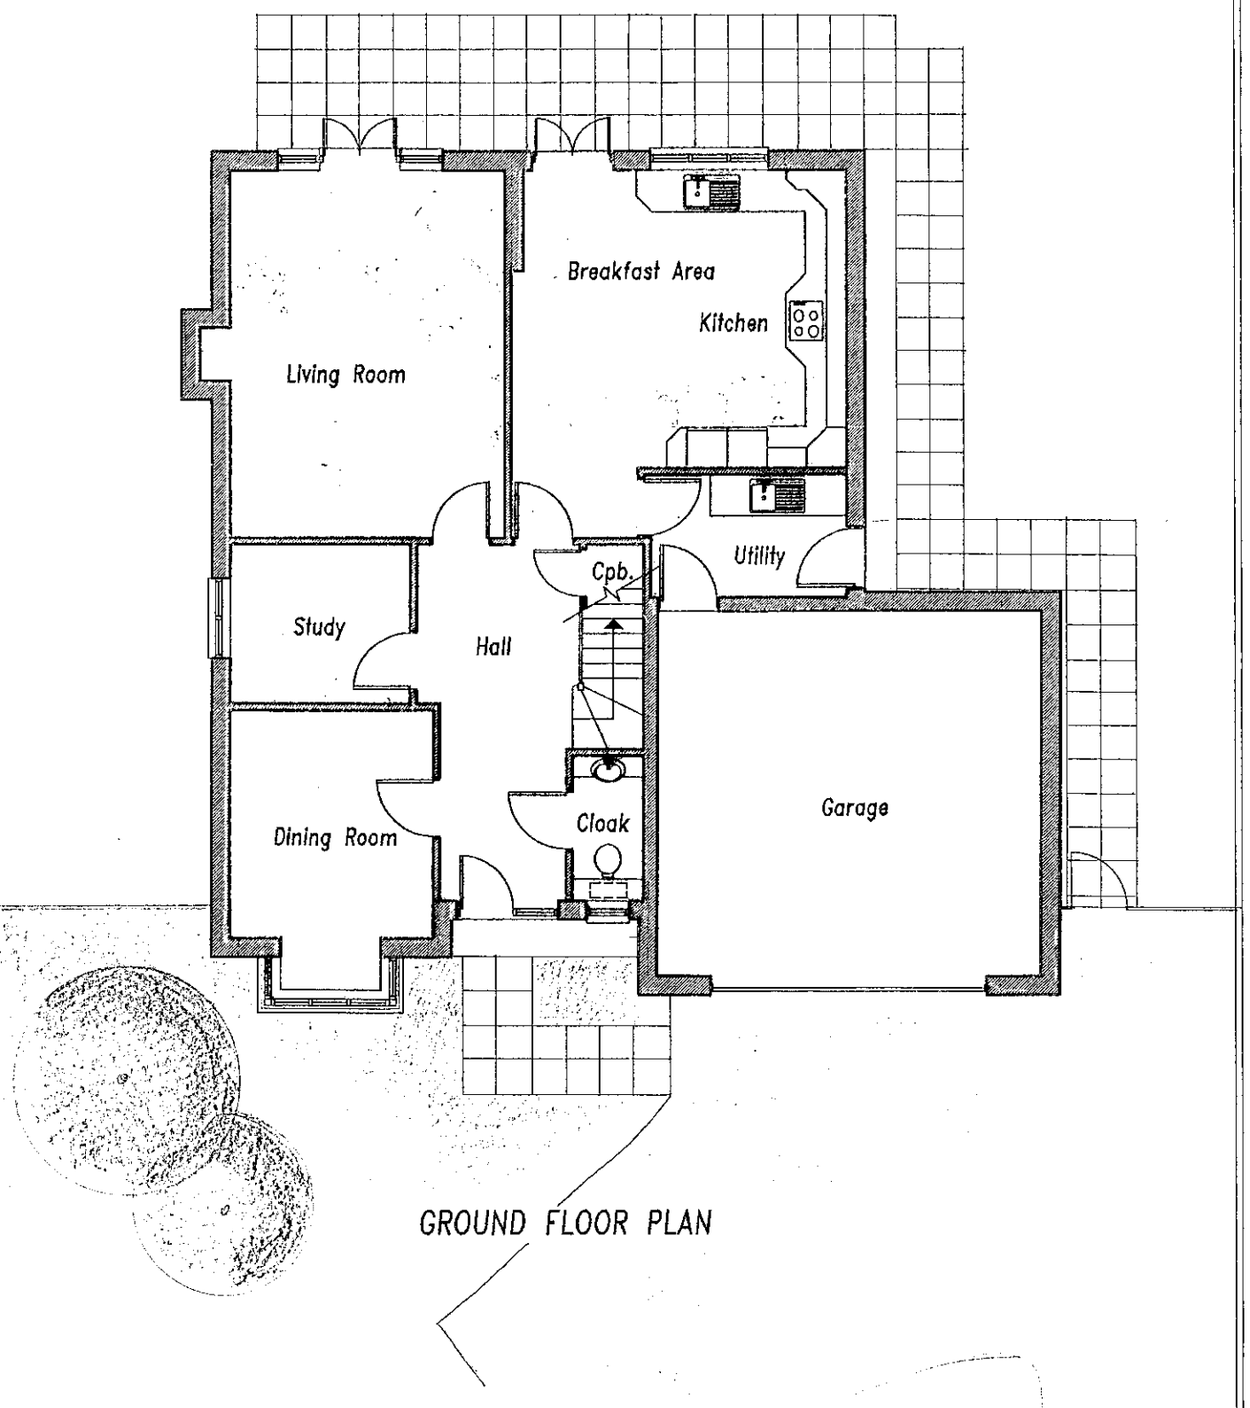


GROUND FLOOR PLAN

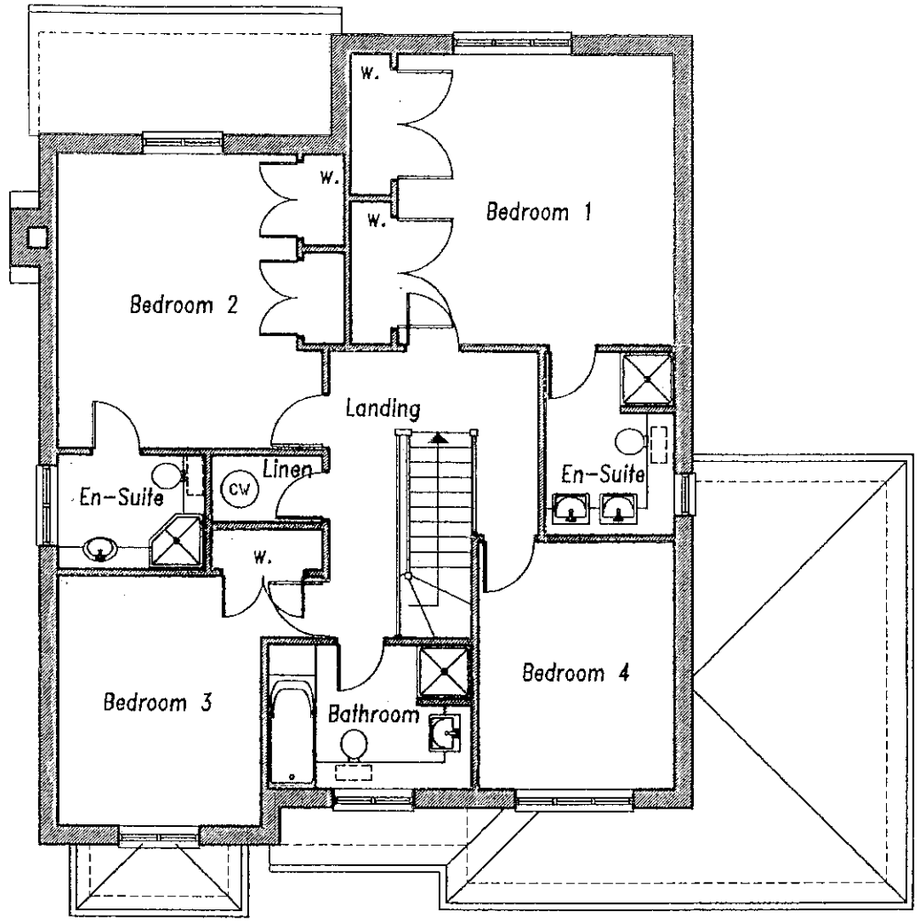


FIRST FLOOR PLAN

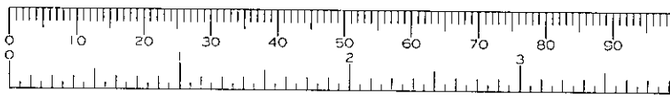


| | |
|---|---|
| letter | date / revision |

job RESIDENTIAL DEVELOPMENT
55–57 Nine Mile Ride
FINCHAMPSTEAD

client Luff Homes Ltd

drawing PLANS
Plot 3

scale 1:100

date April 2000

1393/26

ANDREWS KALIK ASSOCIATES
Chartered Architects
101 LONDON ROAD BERKSHIRE
READING
(0118) 9869669




| letter | date | revision |
|---|---|---|
| C | 7.07.2000 | ELEVATIONS PL.1, REVISED |
| B | 17/04/2000 | SITE REVISED |
| A | 14/04/2000 | REVISED |

job
RESIDENTIAL DEVELOPMENT
55–57 Nine Mile Ride
FINCHAMPSTEAD

client
Luff Homes Ltd


drawing
STREET ELEVATION
Plot 2

scale 1:200

date april 2000

1393/21 C

ANDREWS KALIK
Chartered Architects
101 LONDON ROAD BERKSHIRE
READING
(0118) 9669669

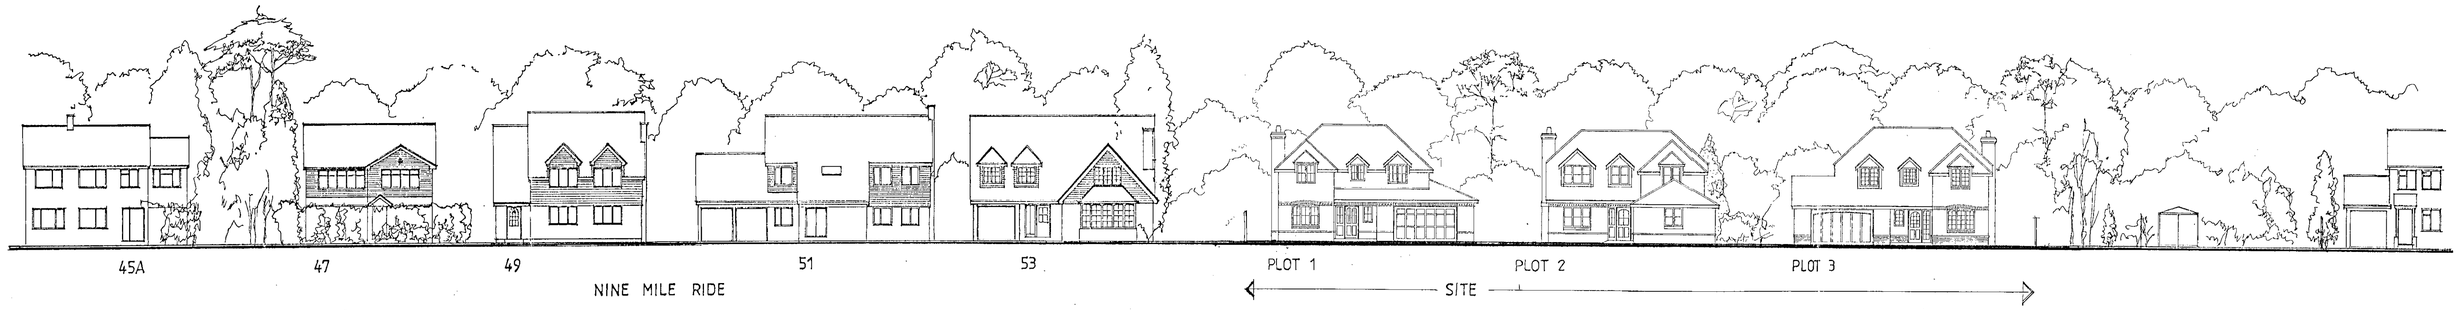


| letter | date | revision |
|---|---|---|
| C | 7.07.2000 | ELEVATIONS FL 1,2,3 REVISED |
| B | 17/04/2000 | SITE REVISED |
| A | 14/04/2000 | REVISED |

0 10 20 30 40 50 60 70 80 90 100

project
RESIDENTIAL DEVELOPMENT
55-57 Nine Mile Ride
FINCHAMPSTEAD

client
Luff Homes Ltd

drawing
STREET ELEVATION
Plot 2

scale 1:200

date april 2000


1393/21 C


ANDREWS KALIK ASSOCIATES
Chartered Architects
READING BERKSHIRE
101 LONDON ROAD
(0118)9869669



AWR1




SITE PLAN 1:1,000

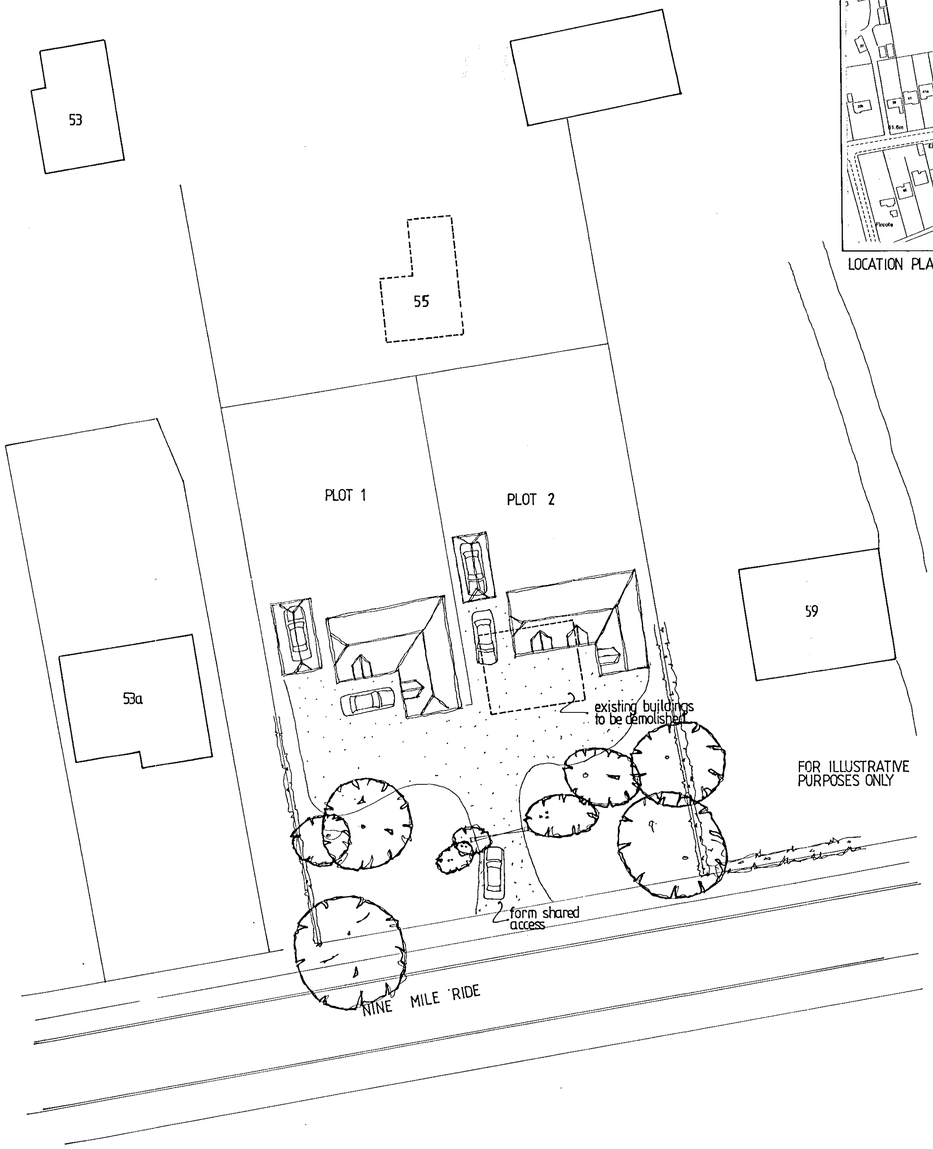


BLOCK PLAN 1:250

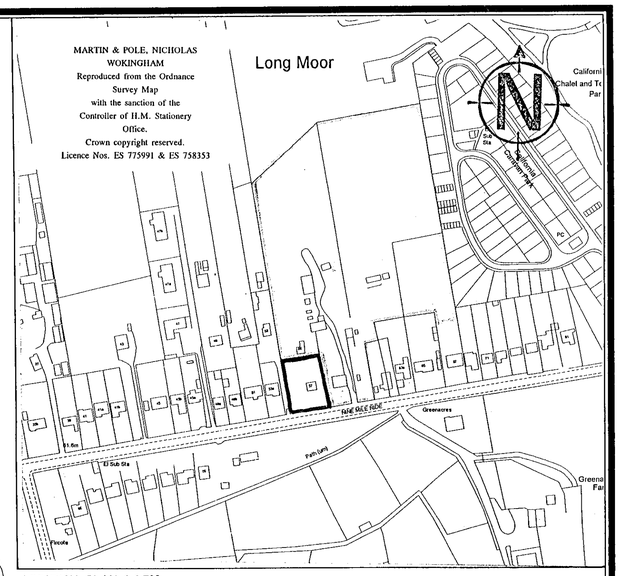


LOCATION PLAN 1:2,500

23.MAR1998* 67327

APPROVED

**Martin&Pole Planning**
Salisbury House, Milton Road,
Wokingham, Berkshire. RG11 1DB
Tel: 0734 771979 Fax: 0734 771991

SITE
55 & 57 Nine Mile Ride, Finchampstead

PROJECT
Proposed demolition of existing buildings & erection of 2no. dwellings with shared access

TITLE
Site plans & location detail

SCALE
As shown

DATE
March 1998

DWG. No
2966/ 001

Town Planning & Development Consultants

DRAWING BOARD PDS 885639