



REAR ELEVATION




FRONT ELEVATION

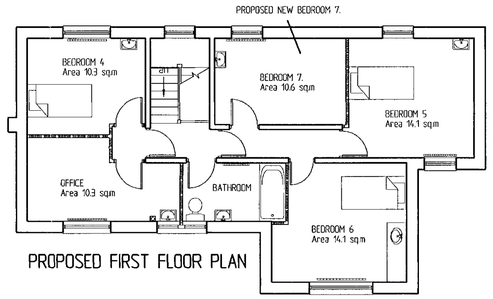


PROPOSED FIRST FLOOR PLAN

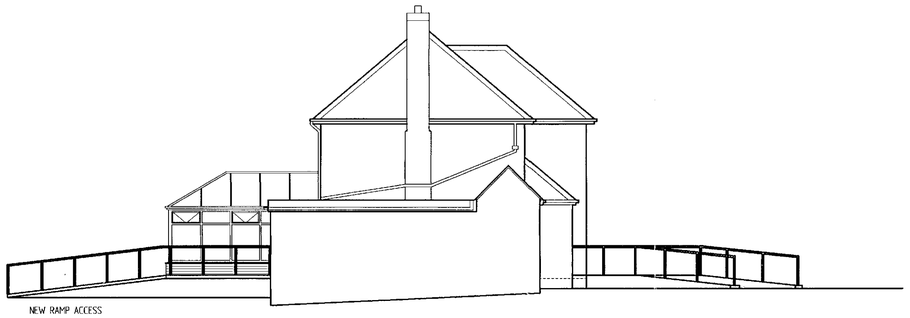

SIDE ELEVATION

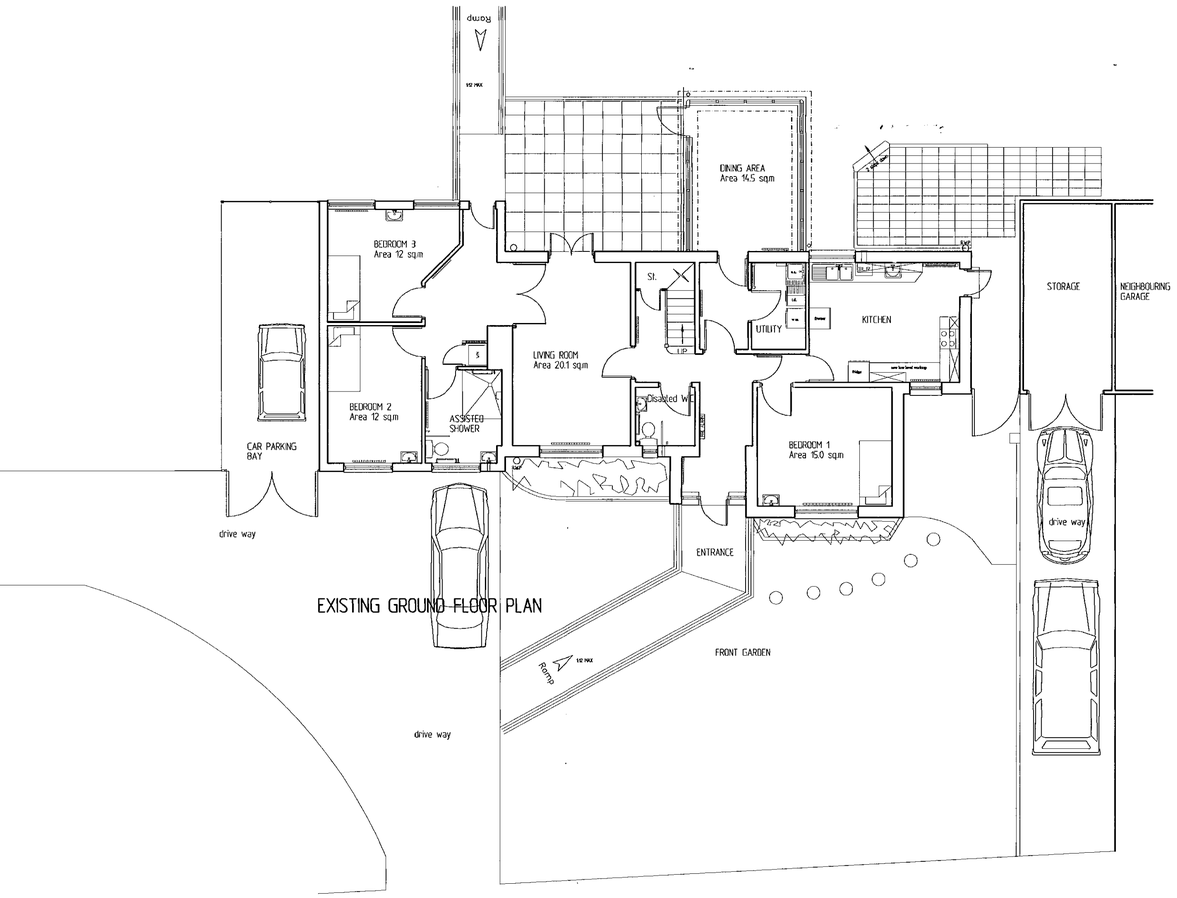

EXISTING GROUND FLOOR PLAN

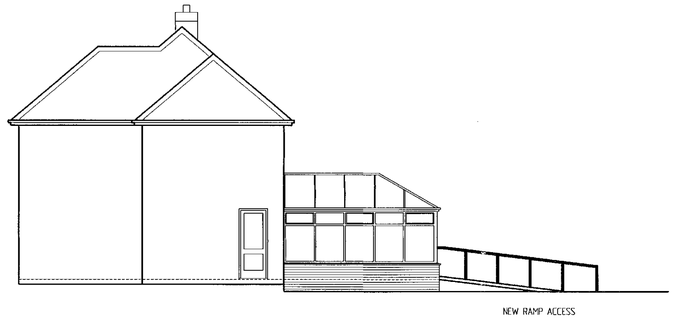

SIDE ELEVATION

1 LONGMORE ROAD. SHINFIELD PARK. CHANGE OF USE DRAWING.

NOTES:
All dimensions must be checked on site and not scaled from this drawing.

ADDITIONAL NOTATIONS:
To be read in conjunction with Milbury "Standard Document Adoption/ Conversion/ New build", Sections 1,2 and 3.
Should any quiries arrise whilst reading this or any other project document, please contact Milbury Care Services, Property and Technical Services Department on tel no. 01543 476106, or fax no. 01543 416850.

03.MAY2000* 1401

Revisions

Milbury


APPROVED

Project
1 LONGMORE ROAD.
SHINFIELD PARK.
BERKS.

Drawing Title
PLANS AND ELEVATIONS

Scale	Checked
1:100	
Date	Drawn by
APRIL 2000	A.J.BAILEY


Drg. No.	Rev.
TV.2041.003	

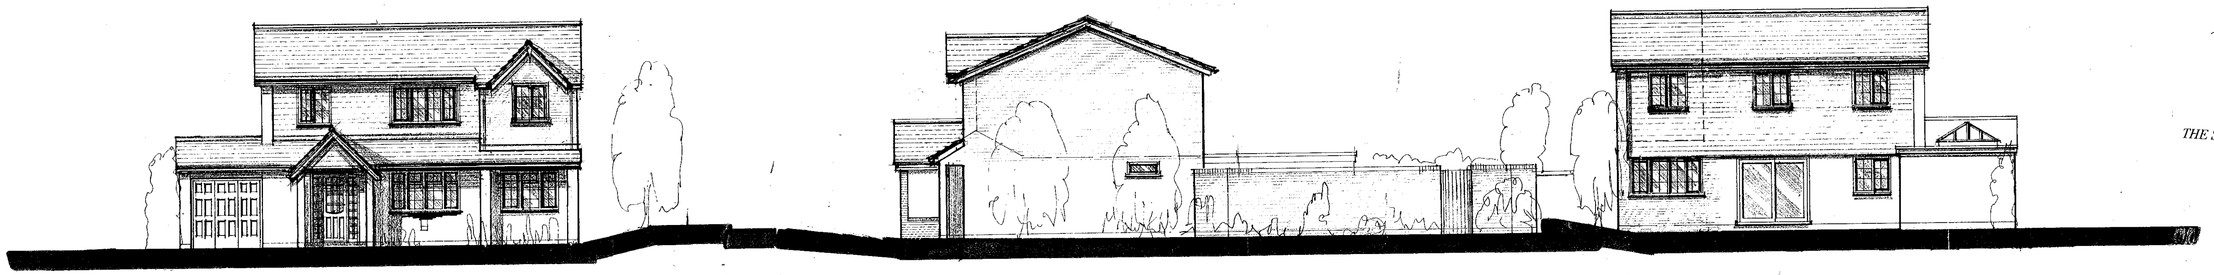


NORTHWEST ELEVATION

SOUTHWEST ELEVATION


SOUTHEAST ELEVATION

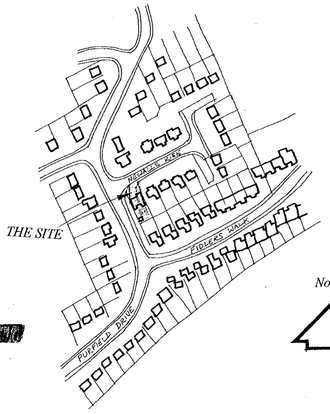


LOCATION PLAN scale 1:2500

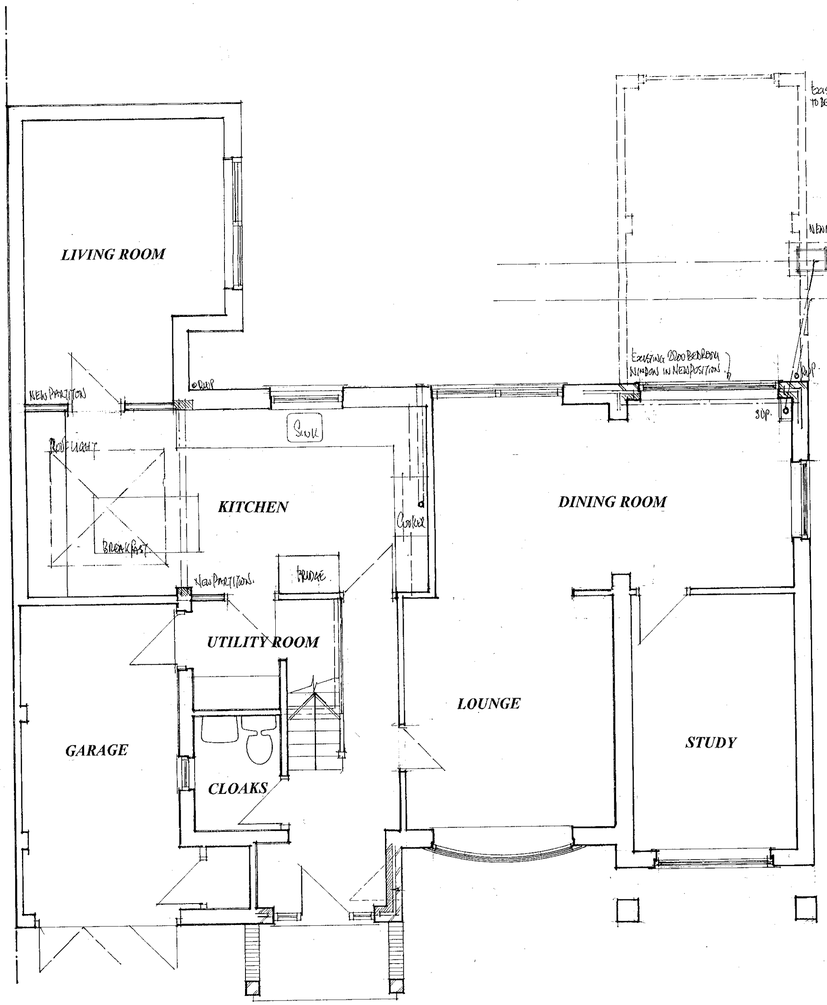

GROUND FLOOR PLAN

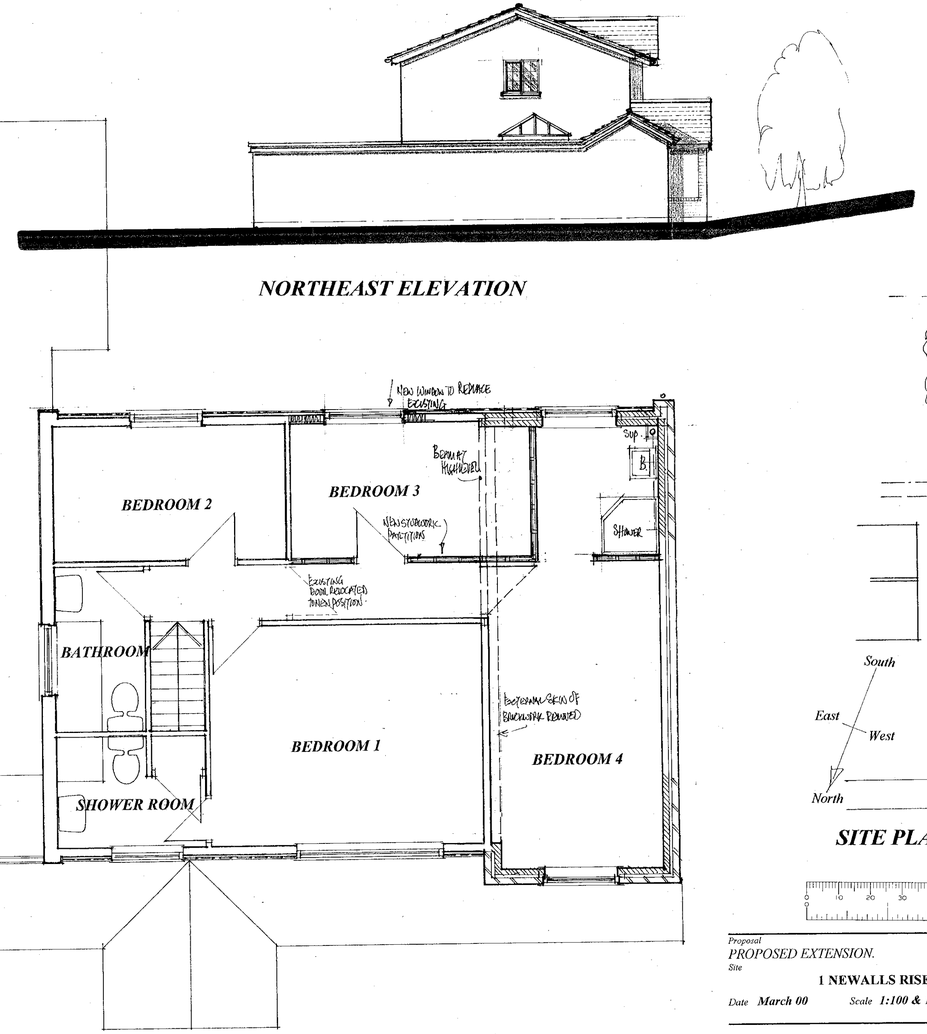

FIRST FLOOR PLAN

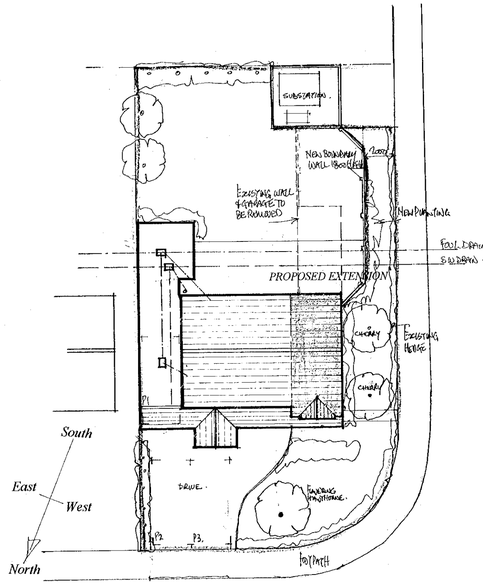

SITE PLAN scale 1:200

0 10 20 30 40 50 60 70 80 90 100

Proposal: PROPOSED EXTENSION.
Drawing: PLANS AS PROPOSED
Site: 1 NEWALLS RISE WARGRAVE BERKSHIRE
Date: March 00 Scale: 1:100 & 1:50 Drawing No: D 530-01 A

APPROVED
02 MAY 2000 * 1402

COLIN DAWSON & ASSOCIATES
Architectural Design & Building Surveying.
MALVERN HOUSE
1 MALVERN WAY
TWYFORD
READING. BERKSHIRE. RG10 9PY
Tel: . (0118) 9343322 Fax. (0118) 9343322.

C93/2000