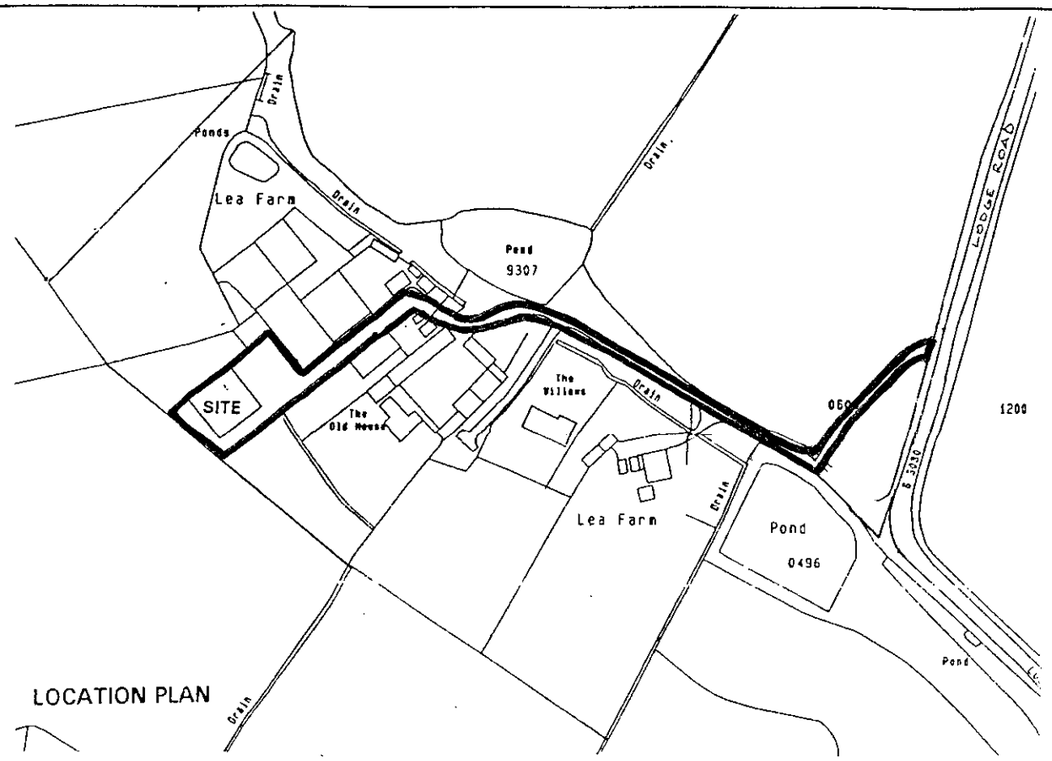


LOCATION PLAN


Notes:
All dimensions must be checked on site and not scaled from this drawing

03.MAY2000* 1403

No.	Date	Revisions
A		

© Copyright

Robin Bradbeer Limited
Planning & Development Consultancy

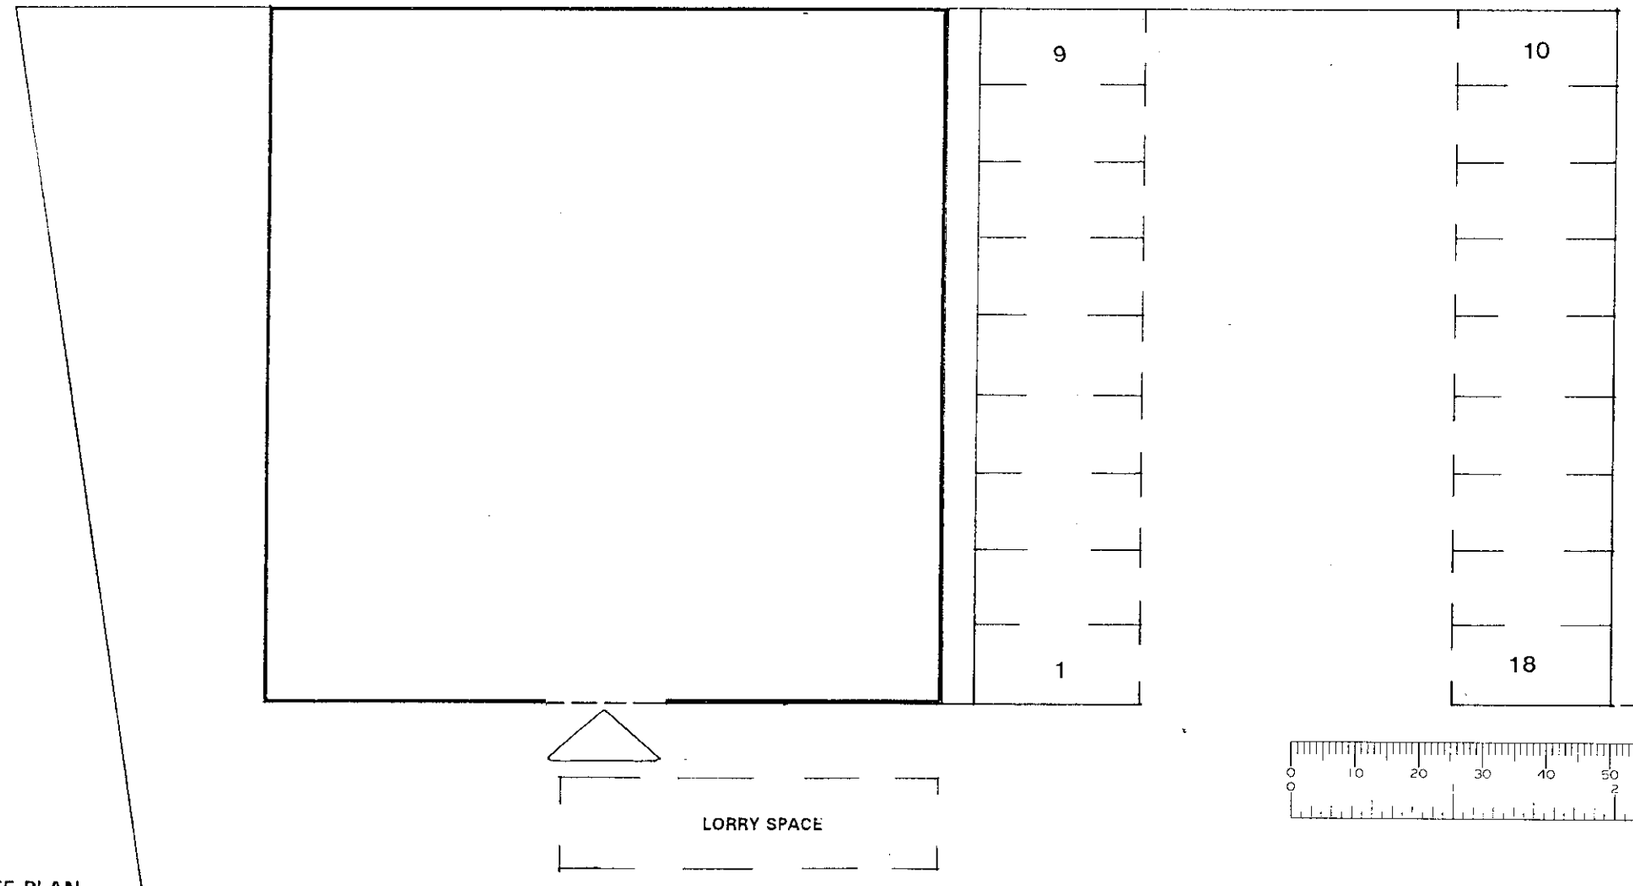

SITE PLAN

APPROVED

CAR PARKING SCHEDULE

1 SPACE/25m² FLOORSPACE

458m² = 18 SPACES

Client
MR P J LEE

Job Title
LEA FARM LODGE ROAD
HURST BERKSHIRE

Drawing Title
CHANGE OF USE OF
REDUNDANT BUILDING

Scale 1:2500 1:200

Date 4/00

Drawn by

Drg. No. 298/00/1


Rev.

PLANTING SCHEDULE


CONSERVATION HEDGEROW MIX	HAWTHORN	450-600mm
	HAZEL	450-600mm
	BLACKTHORN	450-600mm
	FIELD MAPLE	450-600mm
	HOLLY	3L POT

PLANTING SPECIFICATION

SPECIMENS TO BE FITTED WITH GUARDS AND PLANTED IN STAGGERED DOUBLE ROWS @ 1.5m C/S EACH ROW 600mm APART. PLANTING PITS TO BE BACK FILLED WITH NON-PEAT BASED PLANTING COMPOST TO INCORPORATE WATER RETENTION GRANULES. ALL PLANTS TO BE WELL WATERED AFTER PLANTING AND DURING DRY SPELLS.

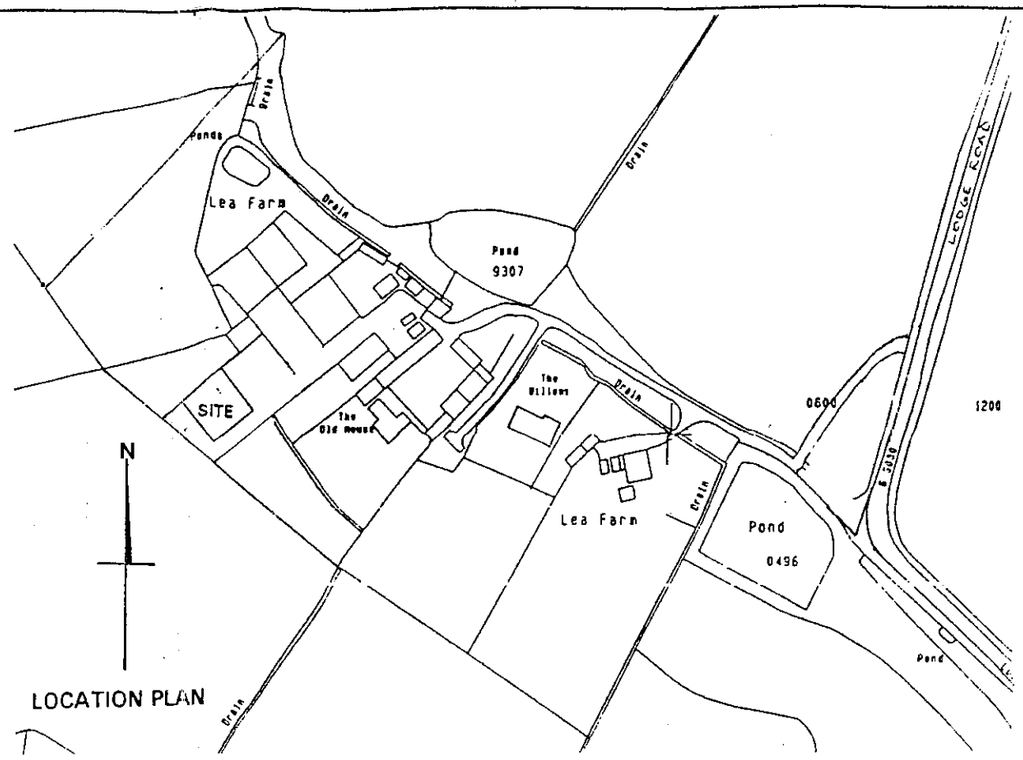

LOCATION PLAN

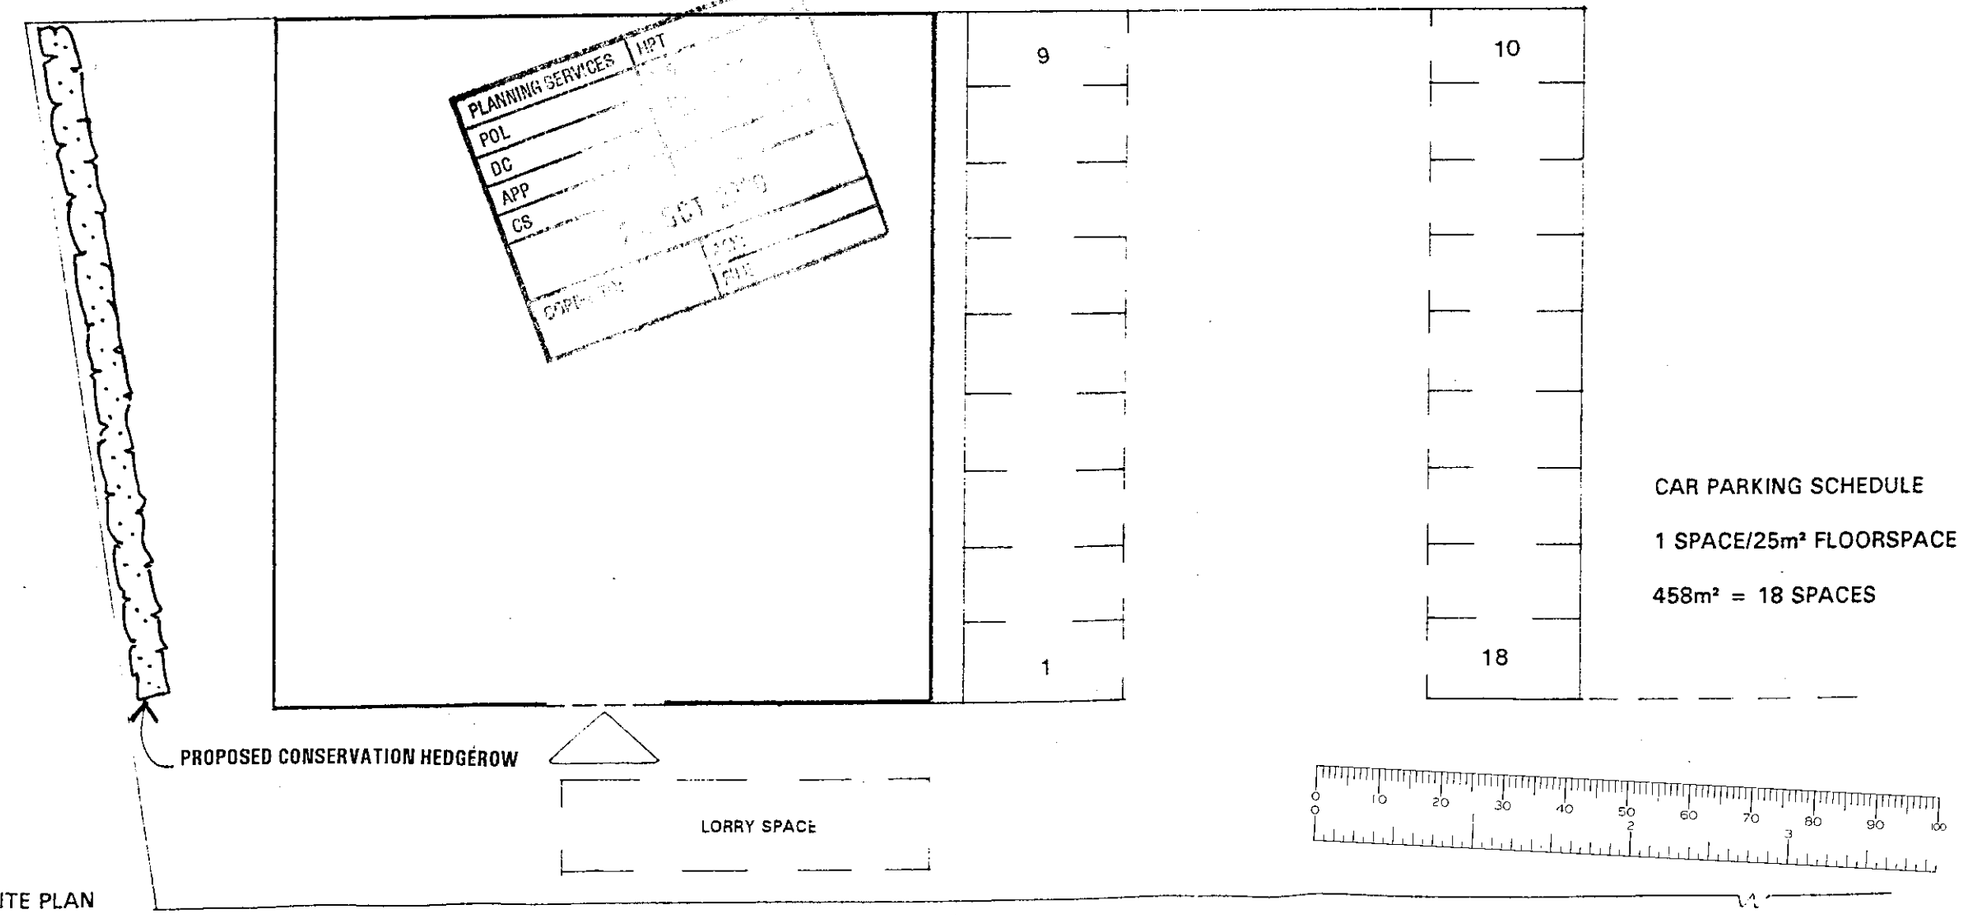

SITE PLAN

CAR PARKING SCHEDULE

1 SPACE/25m² FLOORSPACE

458m² = 18 SPACES

Notes
All dimensions must be checked on site and not scaled from this drawing

1403

No.	Date	Revisions
A		

© Copyright

Robin Bradbeer Limited
Planning & Development Consultancy

Client
MR P J LEE

Job Title
LEA FARM LODGE ROAD
HURST BERKSHIRE

Drawing Title
CHANGE OF USE OF
REDUNDANT BUILDING
LANDSCAPING SCHEME

Scale 1:2500 1:200

Date 4/00 Drawn by

Drg No 298/00/1A Rev


PLANTING SCHEDULE

CONSERVATION HEDGEROW MIX


HAWTHORN	450-600mm
HAZEL	450-600mm
BLACKTHORN	450-600mm
FIELD MAPLE	450-600mm
HOLLY	3L POT

PLANTING SPECIFICATION

SPECIMENS TO BE FITTED WITH GUARDS AND PLANTED IN STAGGERED DOUBLE ROWS @ 1.5m C/S EACH ROW 600mm APART. PLANTING PITS TO BE BACK FILLED WITH NON-PEAT BASED PLANTING COMPOST TO INCORPORATE WATER RETENTION GRANULES. ALL PLANTS TO BE WELL WATERED AFTER PLANTING AND DURING DRY SPELLS.

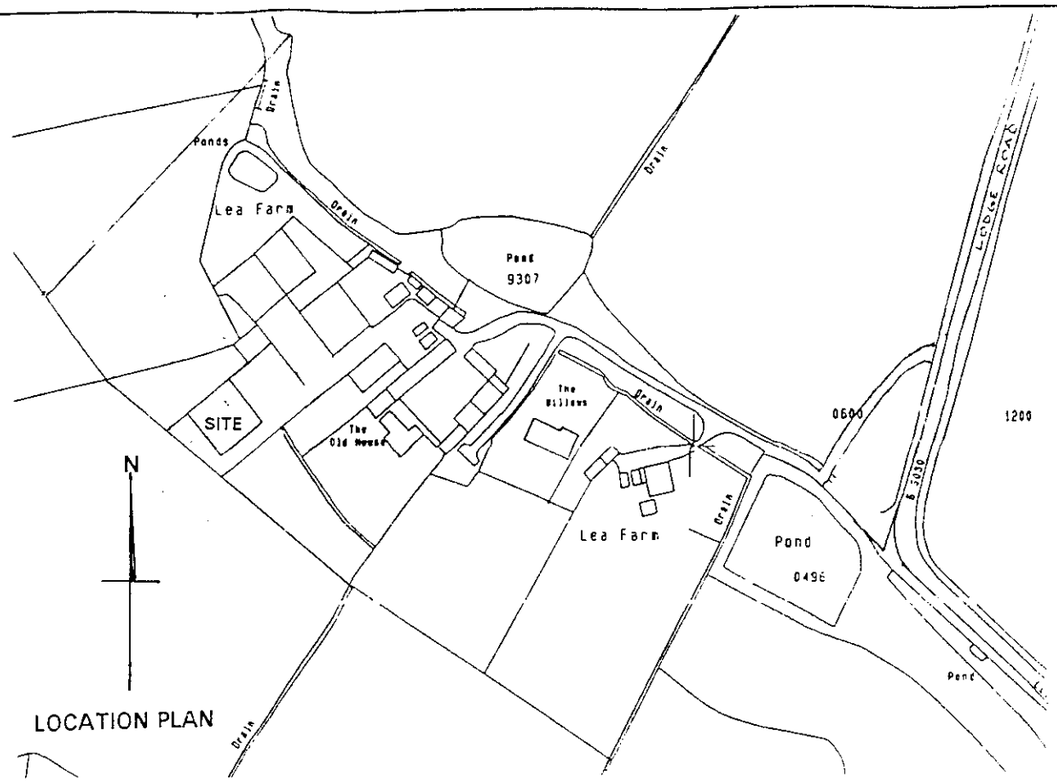

LOCATION PLAN

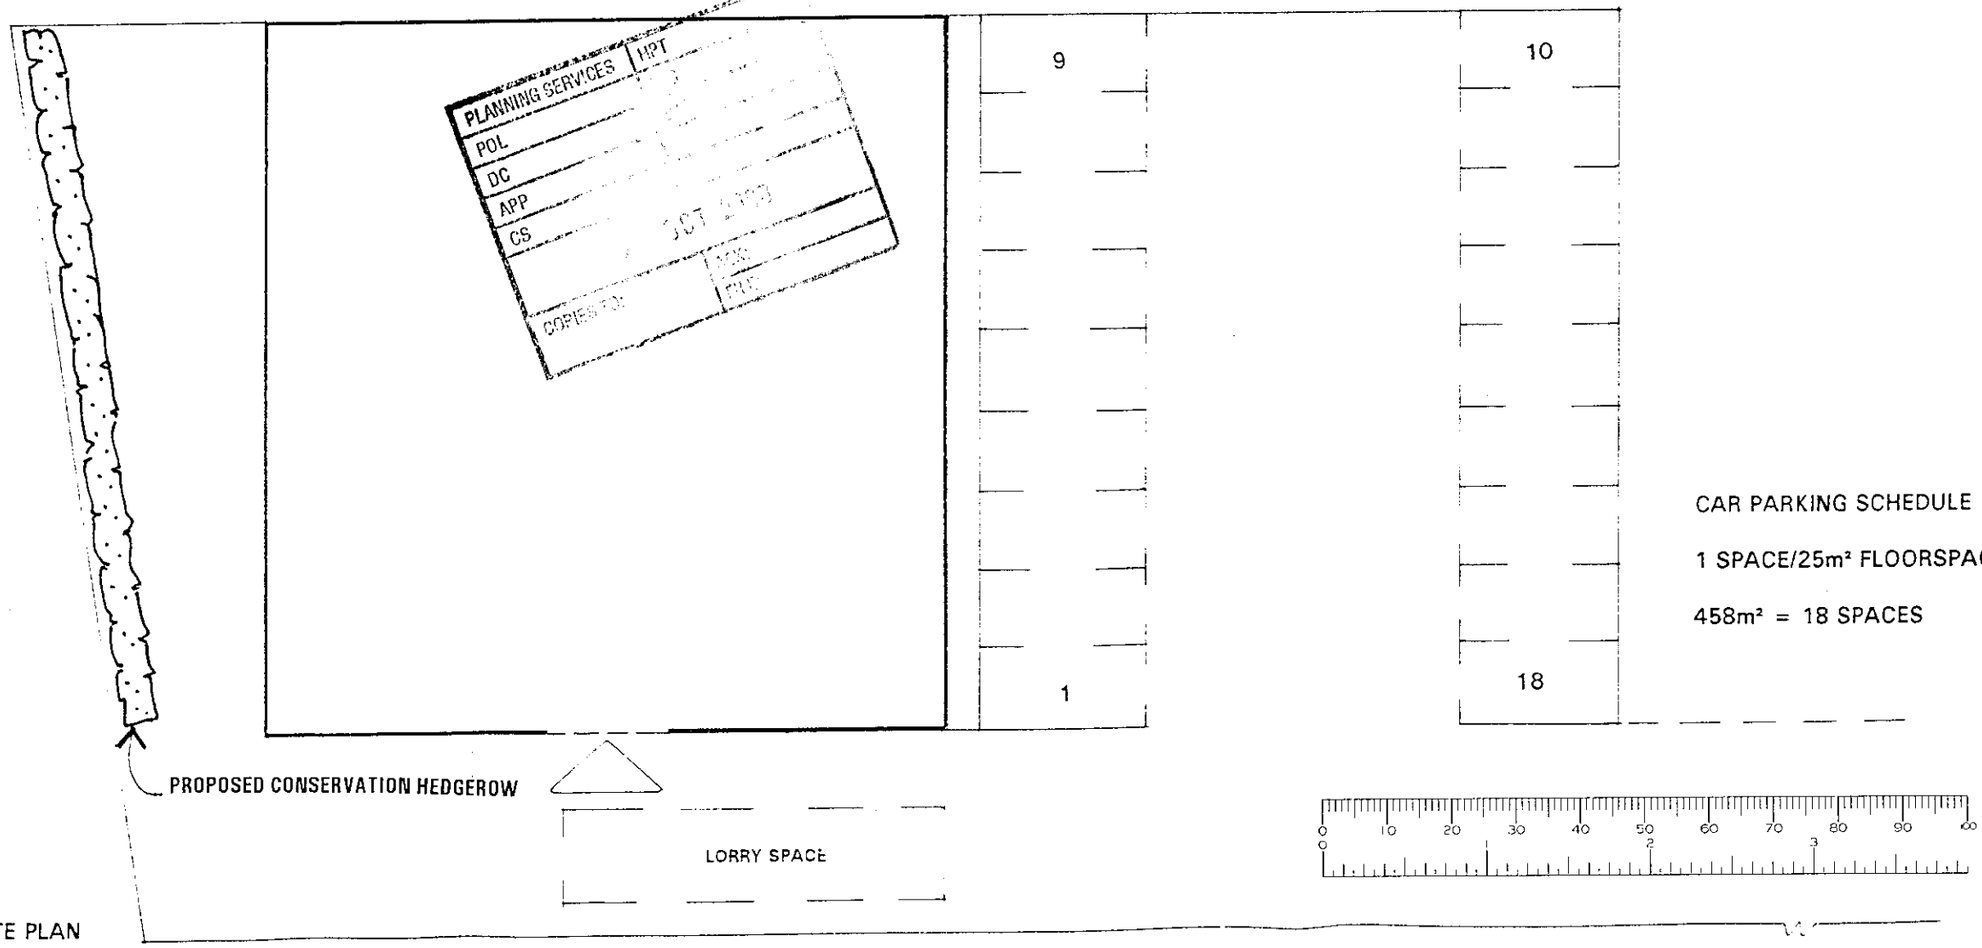

SITE PLAN

CAR PARKING SCHEDULE

1 SPACE/25m² FLOORSPACE

458m² = 18 SPACES

Notes
All dimensions must be checked on site and not scaled from this drawing

1403

No.	Date	Revisions
A		

© Copyright

Robin Bradbeer Limited
Planning & Development Consultancy

Client
MR P J LEE

Job Title
LEA FARM LODGE ROAD
HURST BERKSHIRE

Drawing Title
CHANGE OF USE OF
REDUNDANT BUILDING
LANDSCAPING SCHEME

Scale 1:2500 1:200

Date 4/00 Drawn by

Drg No 298/00/1A Rev