


02.MAY2000* 1405

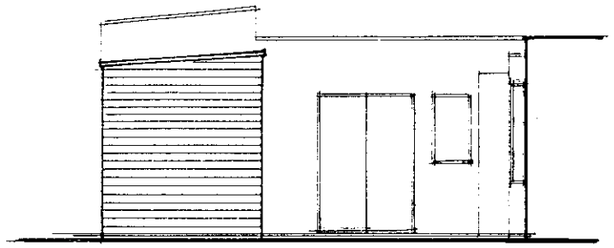

SIDE. ELEVATION.

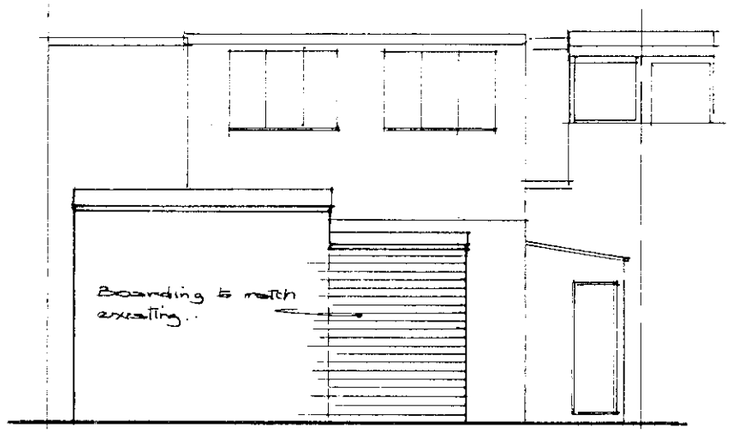


REAR ELEVATION.

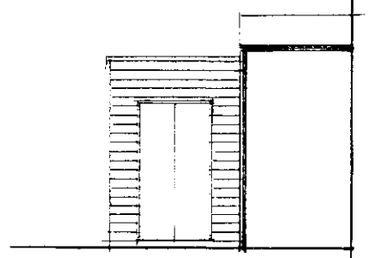


SIDE ELEVATION.



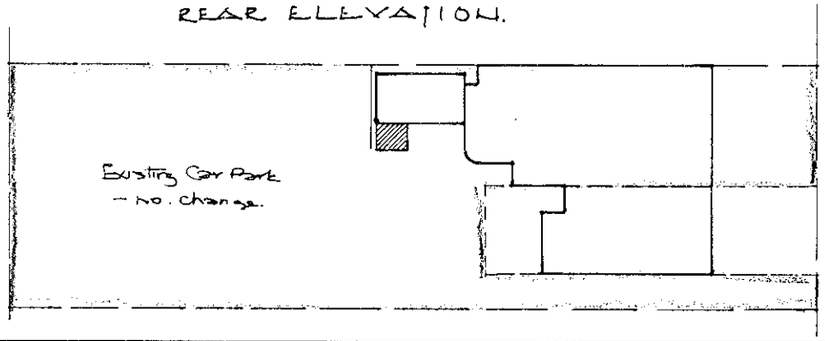


BLOCK PLAN 1:500.

APPROVED

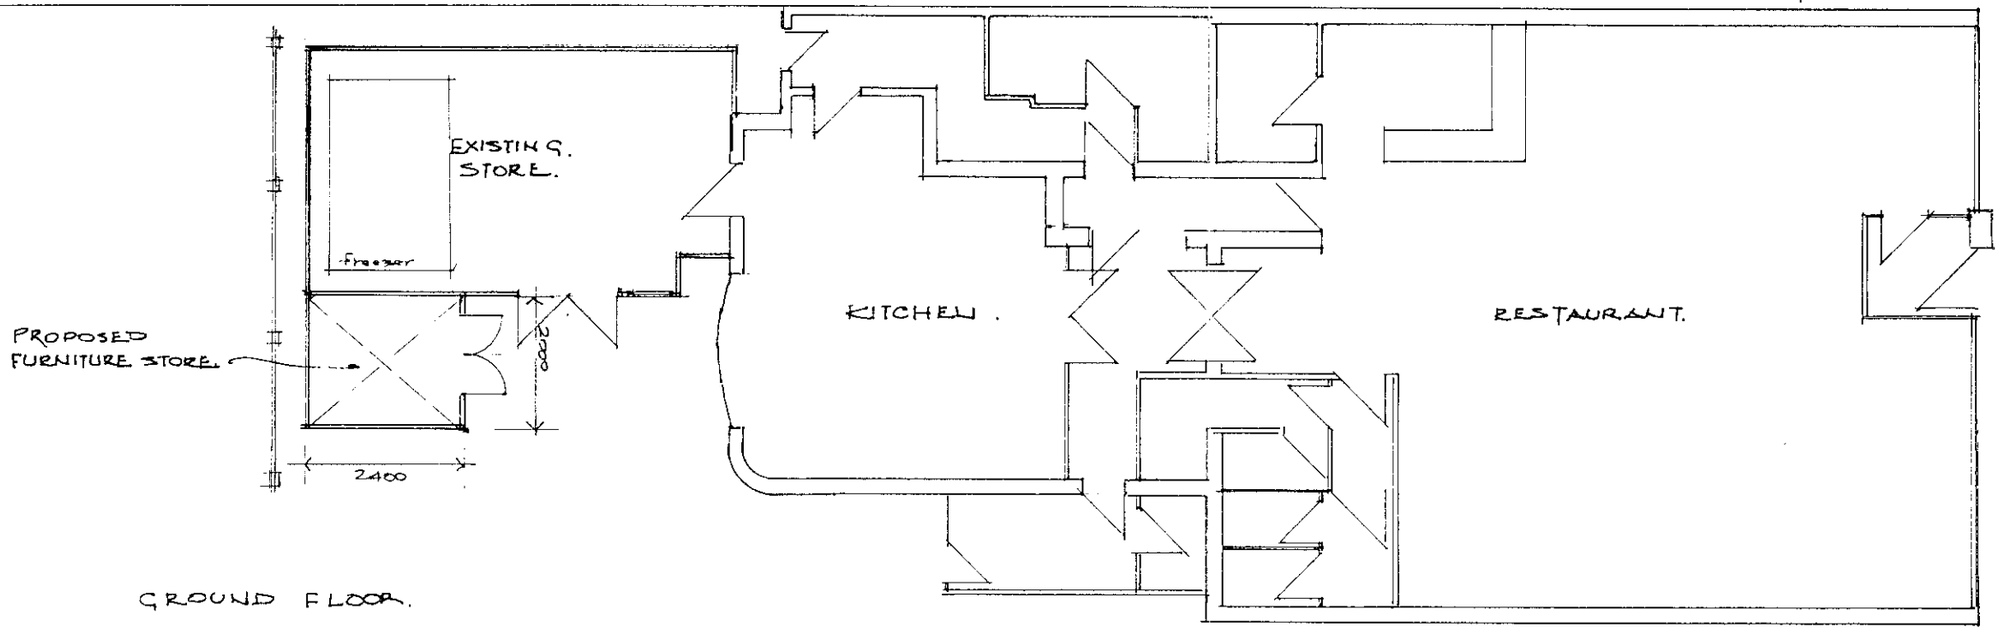

GROUND FLOOR.

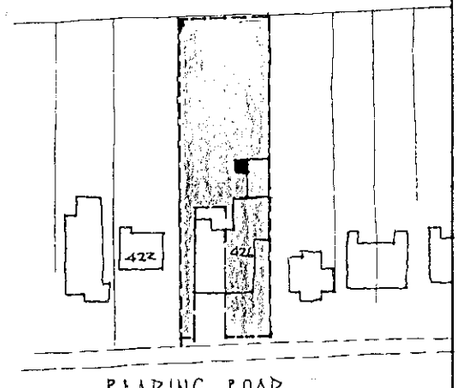

LOCATION PLAN.

DEREK CANN. – ARCHITECT.
13. MANOR ROAD.
WOKINGHAM.

NOTES:

All dimensions must be checked on site and not scaled from this drawing.

Client DRAGON INN RESTAURANT

Job Title 426. READING ROAD. WINNERSH.

Scale 1:100.

Drawn by

Date April '00.

Drawing Title PROPOSED FURNITURE STORE.

Drg No. 0010/1. **Rev**

A PRODUCT OF THE UNO RANGE – ARCHITECT CAT. No. 7313

420×297mm A3