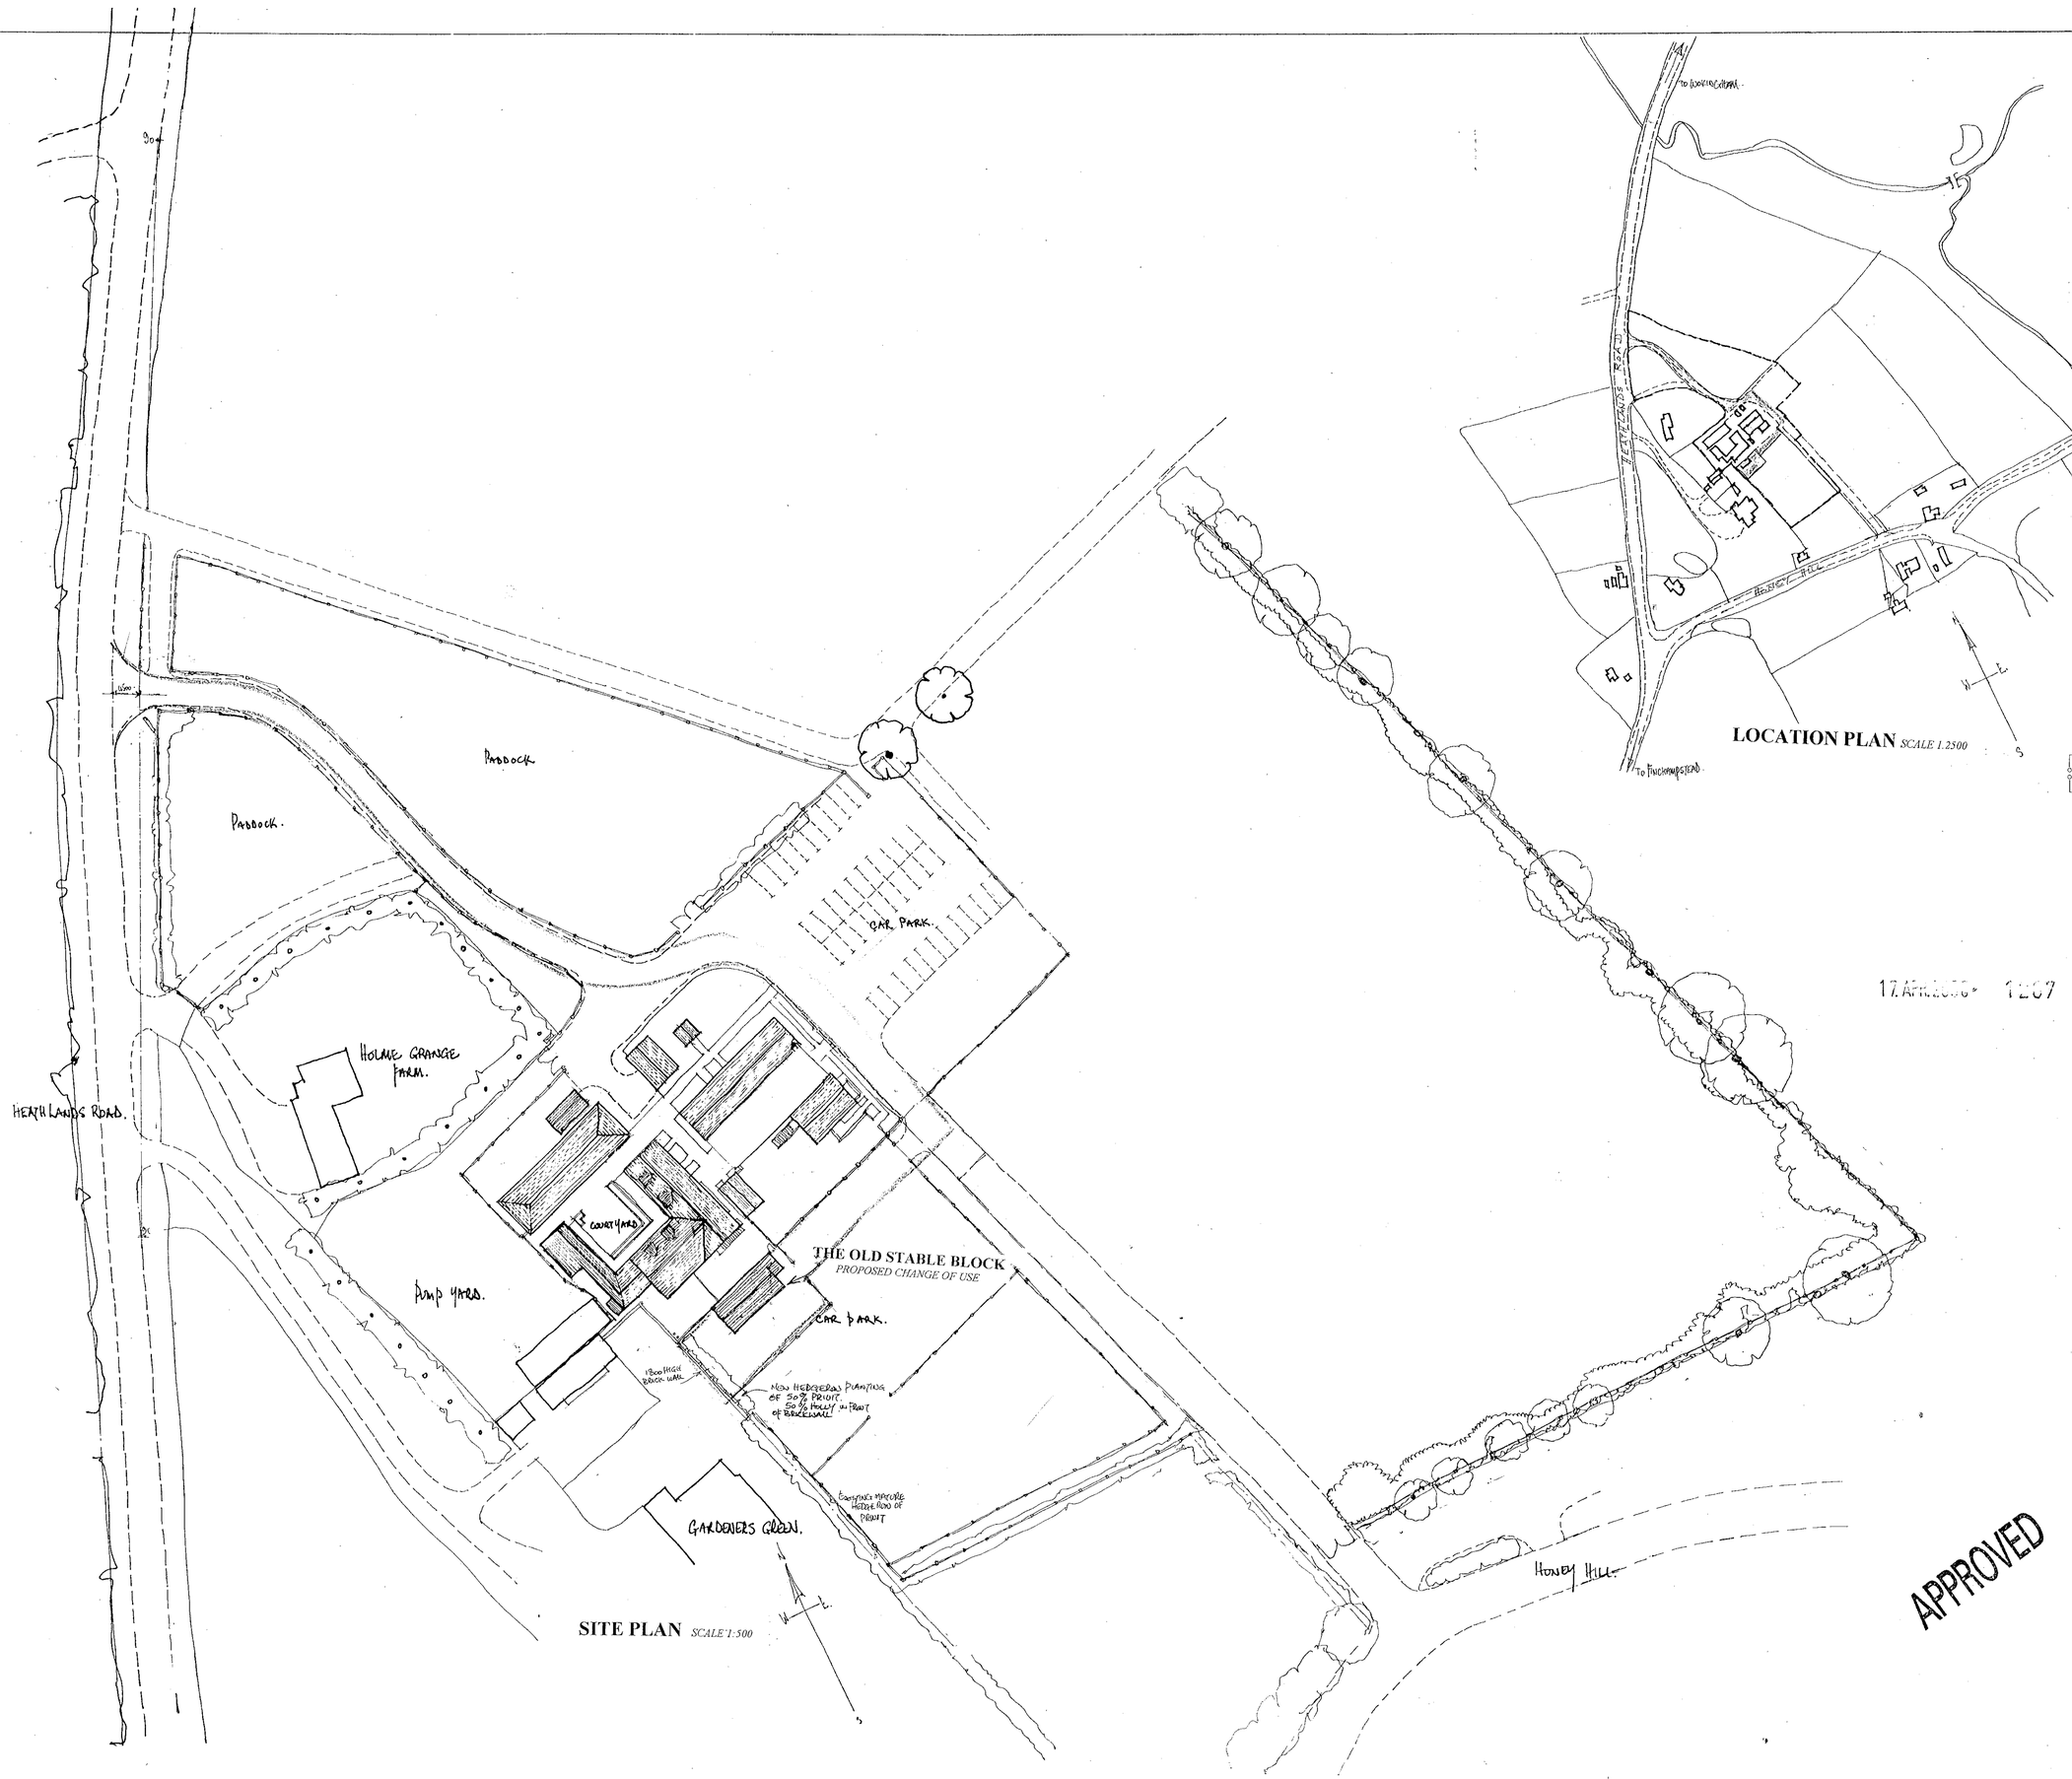

SITE PLAN SCALE 1:500



LOCATION PLAN SCALE 1:2500

17 APR 2000 1207

APPROVED

NOTES

All dimensions to be checked on site prior to the commencement of construction and any discrepancy should be reported to the Architect.

All Copyrights reserved.

	Date	Revision

Client

ADAM ESTATES LTD

Job title

HOLME GRANGE CRAFT CENTRE
HEATHLANDS ROAD
WOKINGHAM
BERKSHIRE

Drawing title

PROPOSED CONVERSION OF OLD STABLE BLOCK TO CRAFT CENTRE USE.

SITE AND LOCATION PLANS

COLIN DAWSON & ASSOCIATES
Architectural Design & Building Surveying.
MALVERN HOUSE
1 MALVERN WAY
TWYFORD
READING, BERKSHIRE. RG10 9PY.
Tel: (0118) 9343322 Fax: (0118) 9343322
e-mail : cda@colindawsonassociates.co.uk

Scale

Date *MAY 1999*

Drawn

Drg. No. *D 474-01* Rev.

CD 29/6/00

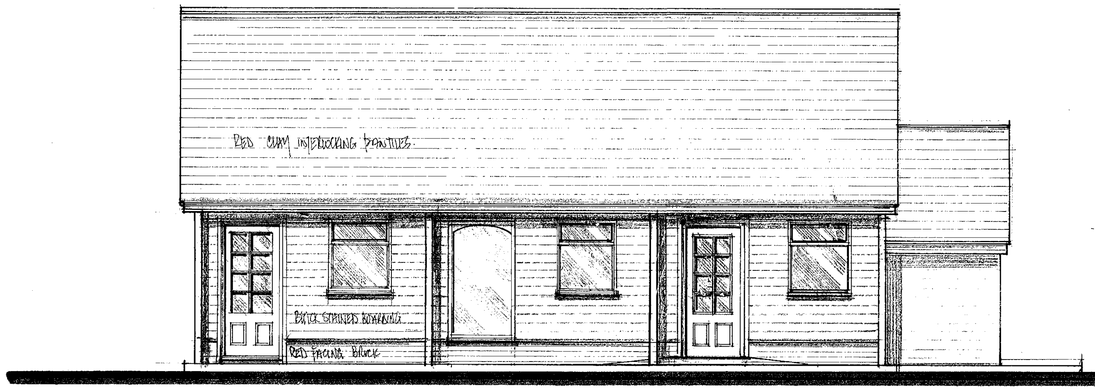

SOUTH ELEVATION

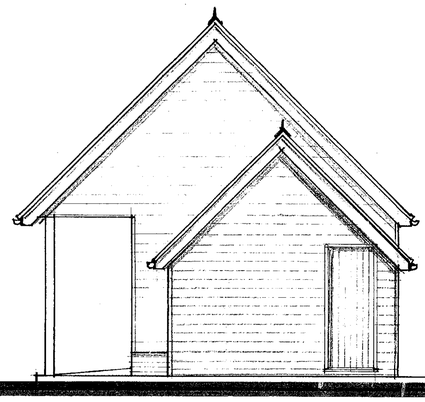

EAST ELEVATION

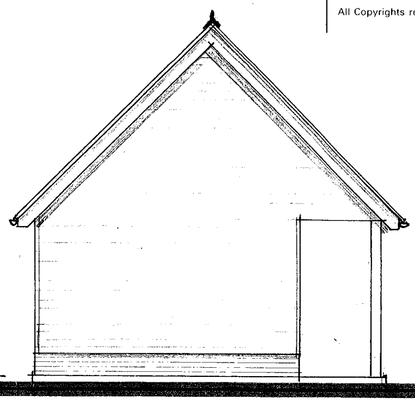

WEST ELEVATION

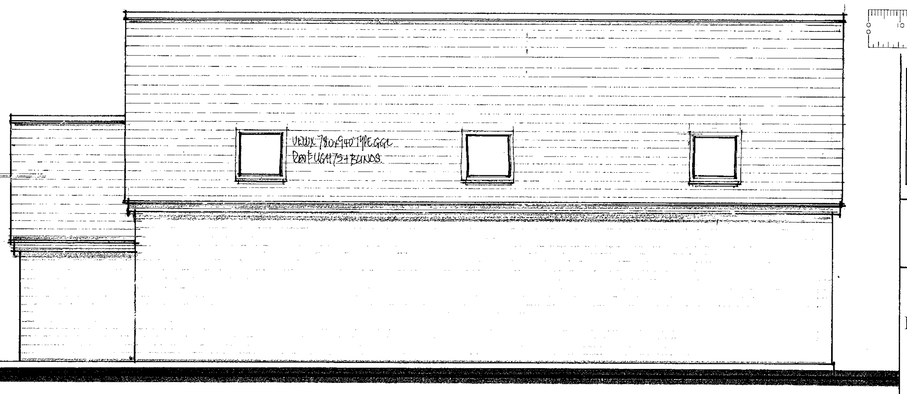

NORTH ELEVATION

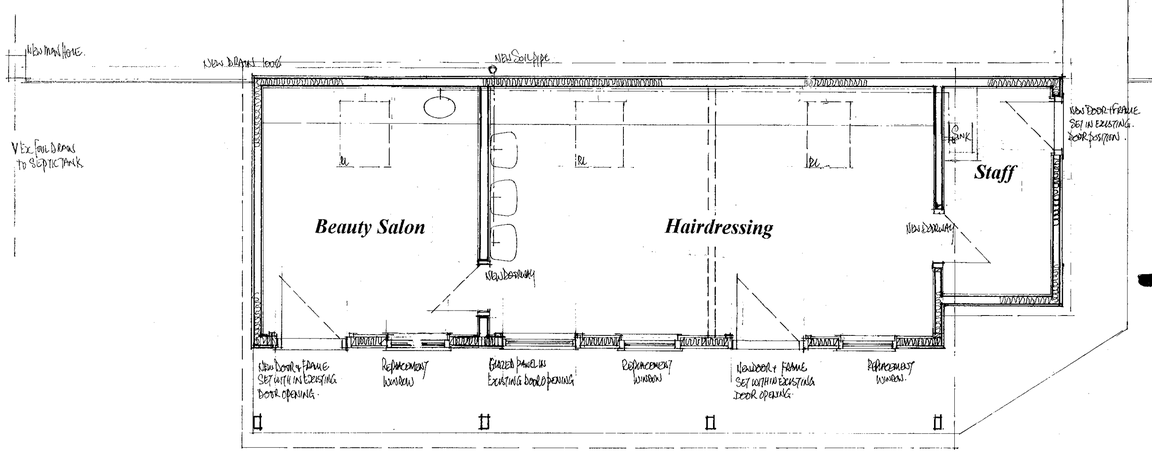

LAYOUT PLAN

APPROVED

17 APR 2000 * 1287

NOTES

All dimensions to be checked on site prior to the commencement of construction and any discrepancy should be reported to the Architect.

All Copyrights reserved.

	Date	Revision

Client

ADAM ESTATES LTD

Job title

HOLME GRANGE CRAFT CENTRE
HEATHLANDS ROAD
WOKINGHAM
BERKSHIRE

Drawing title

PROPOSED CONVERSION OF OLD STABLE BLOCK TO CRAFT CENTRE USE.

PLANS AND ELEVATIONS

COLIN DAWSON & ASSOCIATES
Architectural Design & Building Surveying.
MALVERN HOUSE
1 MALVERN WAY
TWYFORD
READING. BERKSHIRE. RG10 9PY.
Tel: (0118) 9343322 *Fax:* (0118) 9343322.
e-mail : cda@colindawsonassociates.co.uk

Scale 1:100 1:50

Date *MAY 1999*

Drawn

Drg. No. *D 474-02* Rev. B

U.D.O. 1937/95

29/6/00