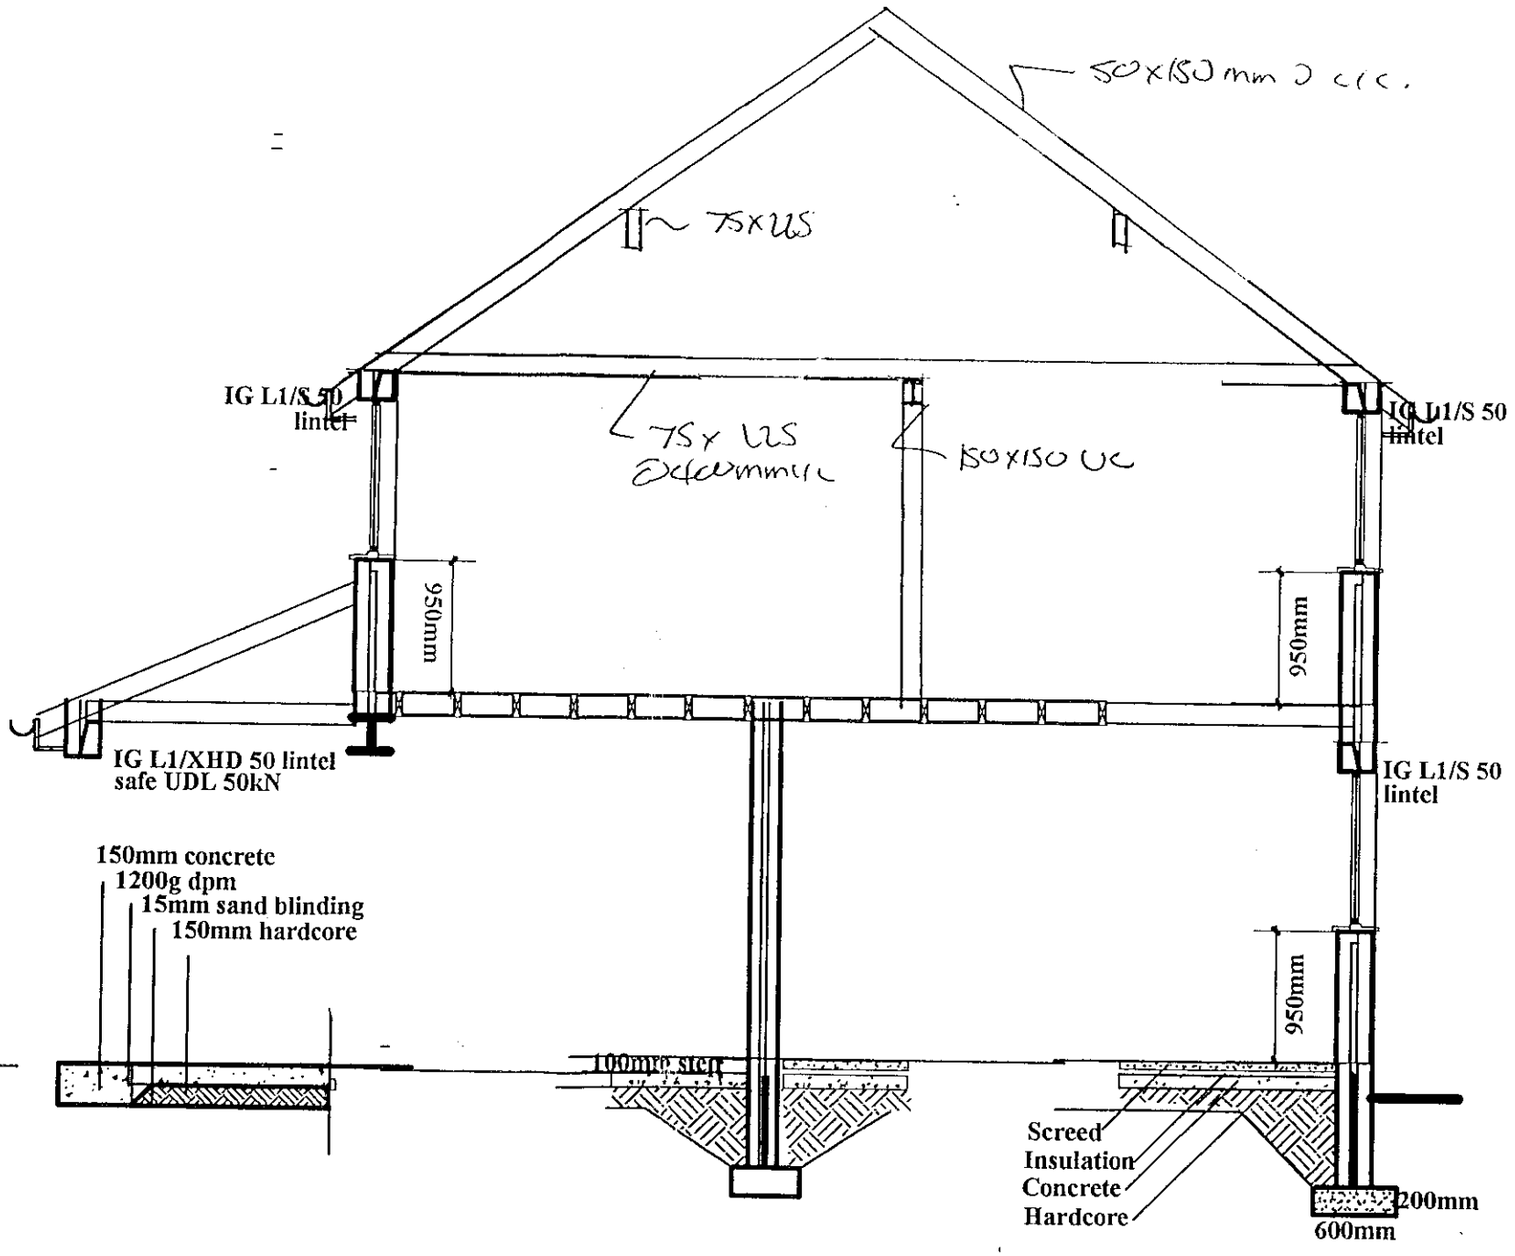



Vesey Design - Chartered Surveyors 0121 351 5100

Head Office Quadrant House PO Box 1482 Sutton Coldfield West Midlands B76 8FH
Brach Offices : London Birmingham Liverpool

Do not scale from the plans, check all dimensions on site before pricing ordering materials or building
The builder must confirm all site levels, the location of all under ground services, and all boundaries before starting work
The builder must ensure that he has all relevant details he needs to accurately price the works, and understand the full extent and scope of the work
Any discrepancies must be reported back to the company at once