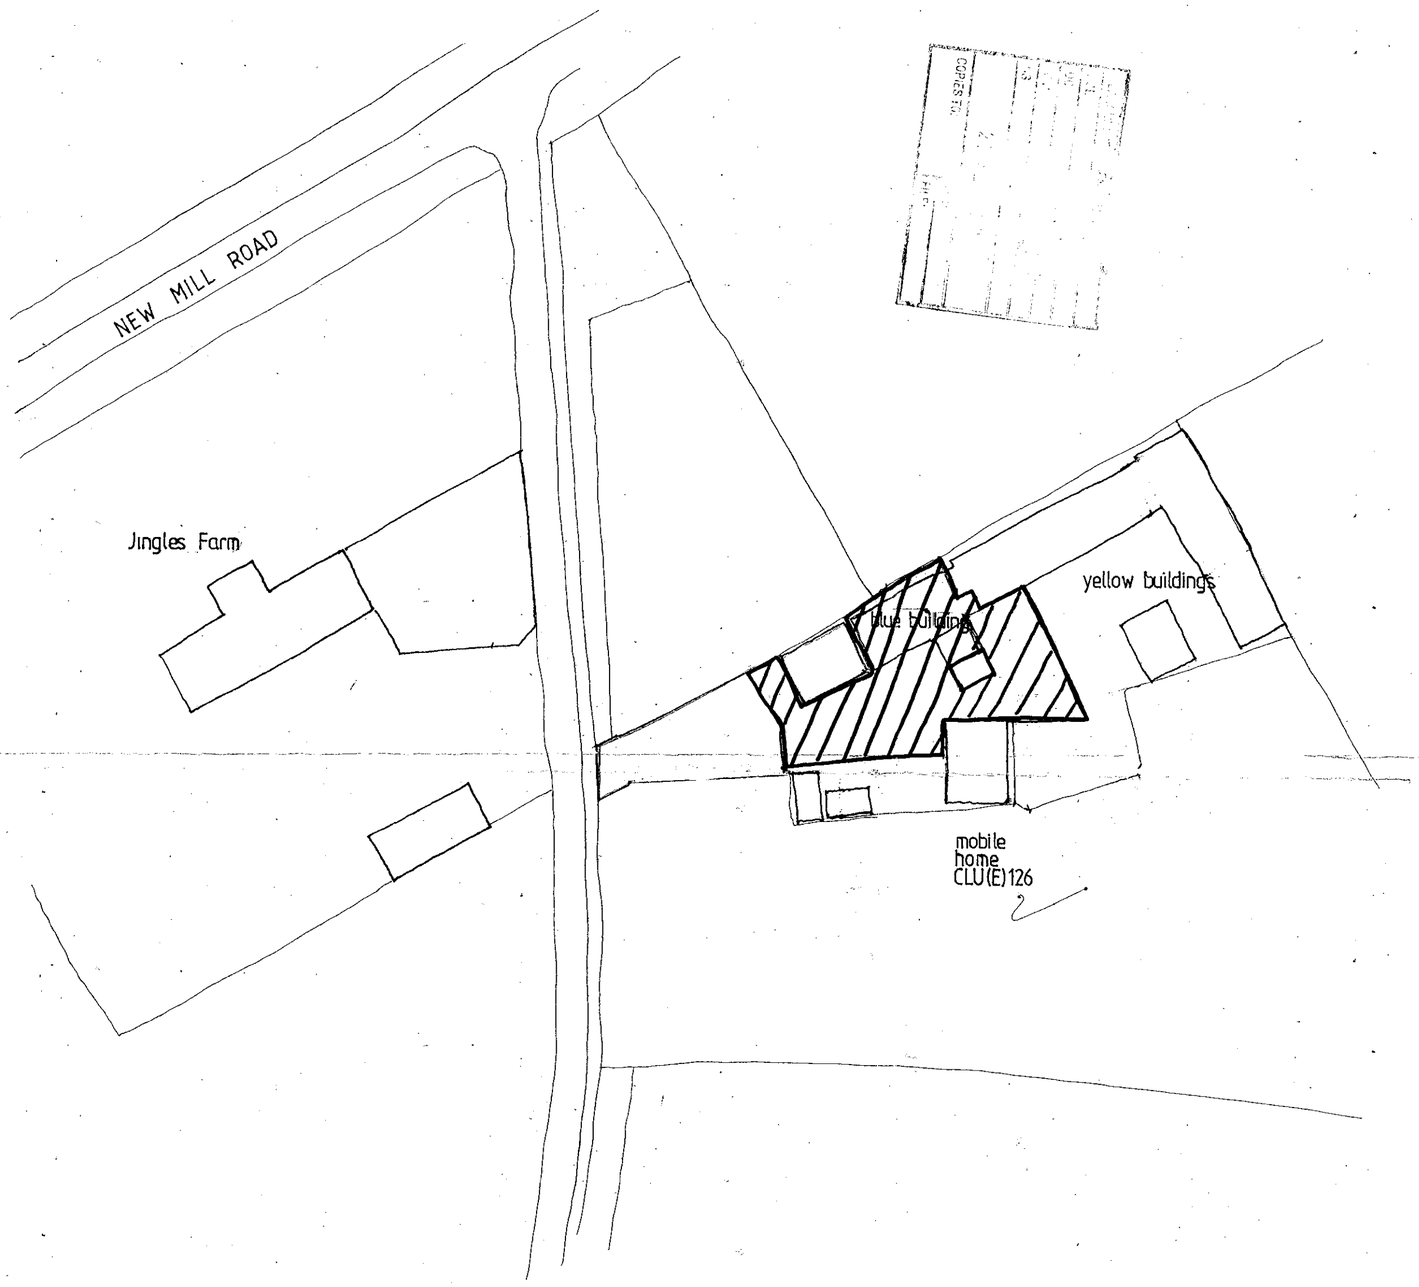

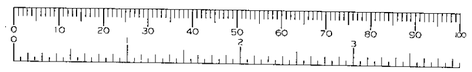

Notes
Do not scale except for Planning and Building Regulations purposes.

Revision Details			
E			
D			
C			
B			
A	22.9.00	AMEND SITE RED.	[illegible]

Gregory Gray Associates
Chartered Town Planning Consultants
'Redcliffe,'
17 Dinorben Close,
FLEET,
Hants, GU13 9SL.
Telephone: 01252 624004
Fax: 01252 684160
E-Mail: info@ggassociates.co.uk

Client
Spitbitz

Job Title
Certificate of Lawful Use

Drawing Title
Site Plan

Scale
1:500

Date
April 2000

Drawn By
ML

Drg. No.
LR147/001

Rev.
A

DRAWING BOARD PDS 885638

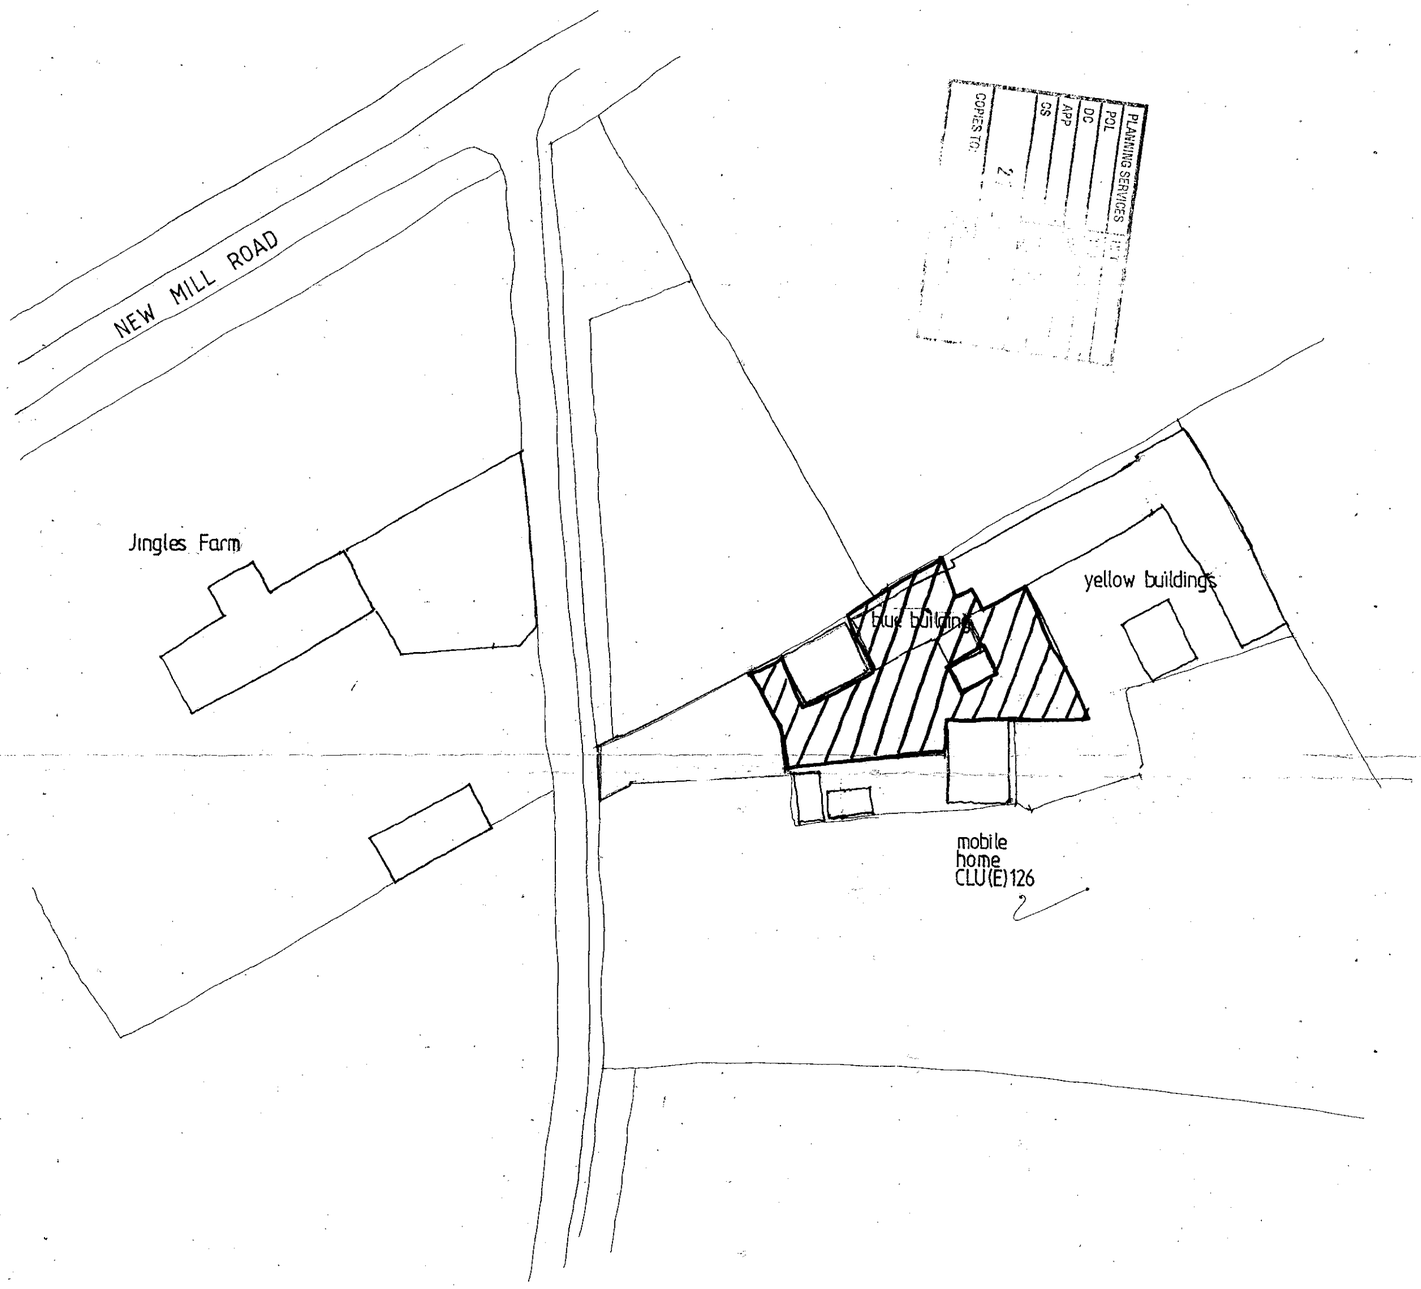

PLANNING SERVICES
POL
DC
APP
CS
COPIES TO:

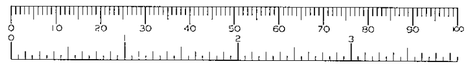

Notes
Do not scale except for Planning and Building Regulations purposes.

Revision Details

E			
D			
C			
B			
A	22.9.00	AMEND SITE RED.	[illegible]

Gregory Gray Associates
Chartered Town Planning Consultants
'Redcliffe,'
17 Dinorben Close,
FLEET,
Hants, GU13 9SL.
Telephone: 01252 624004
Fax: 01252 684160
E-Mail: info@ggassociates.co.uk

Client
Spitbitz

Job Title
Certificate of Lawful Use

Drawing Title
Site Plan

Scale
1:500

Date
April 2000

Drawn By
ML

Drg. No.
LR147/001

Rev.
A

DRAWING BOARD PDS 885638

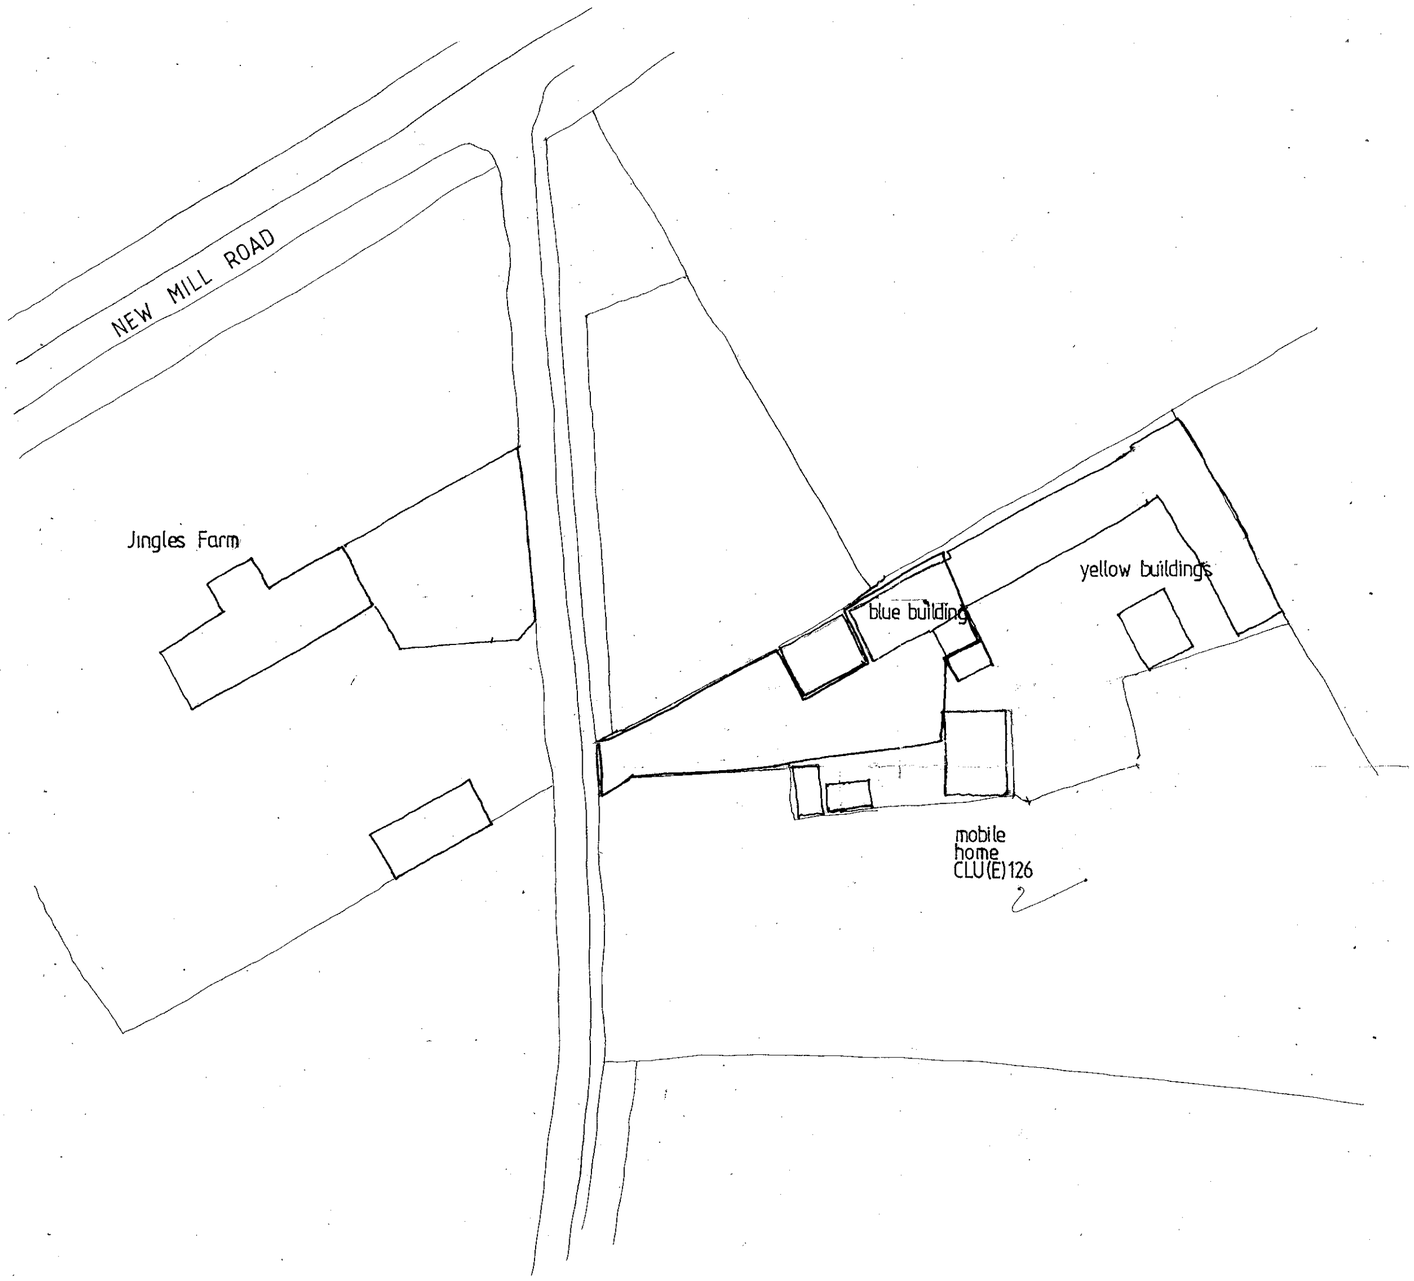

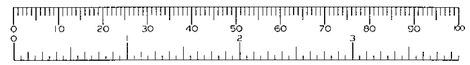

Notes
Do not scale except for Planning and Building Regulations purposes.

Revision Details			
E			
D			
C			
B			
A			

Gregory Gray Associates
Chartered Town Planning Consultants
'Redcliffe,'
17 Dinorben Close,
FLEET,
Hants, GU13 9SL.
Telephone: 01252 624004
Fax: 01252 684160
E-Mail: info@ggassociates.co.uk

Client
Spitbitz

Job Title
Certificate of Lawful Use

Drawing Title
Site Plan

Scale
1:500

Date	Drawn By
April 2000	ML

Drg. No.	Rev.
LR147/001	

DRAWING BOARD PDS 885638