

Side Elevation



Rear Elevation

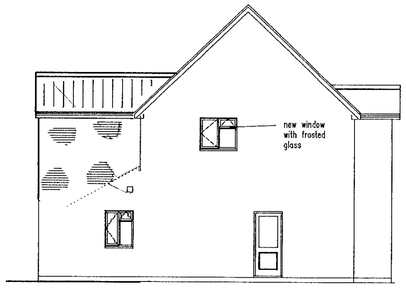

Side Elevation

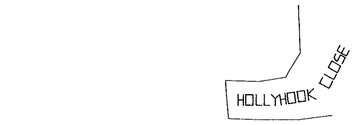

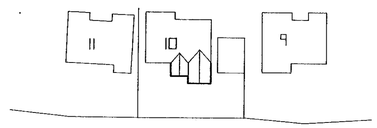

Block Plan
1:500



Existing rear elevation

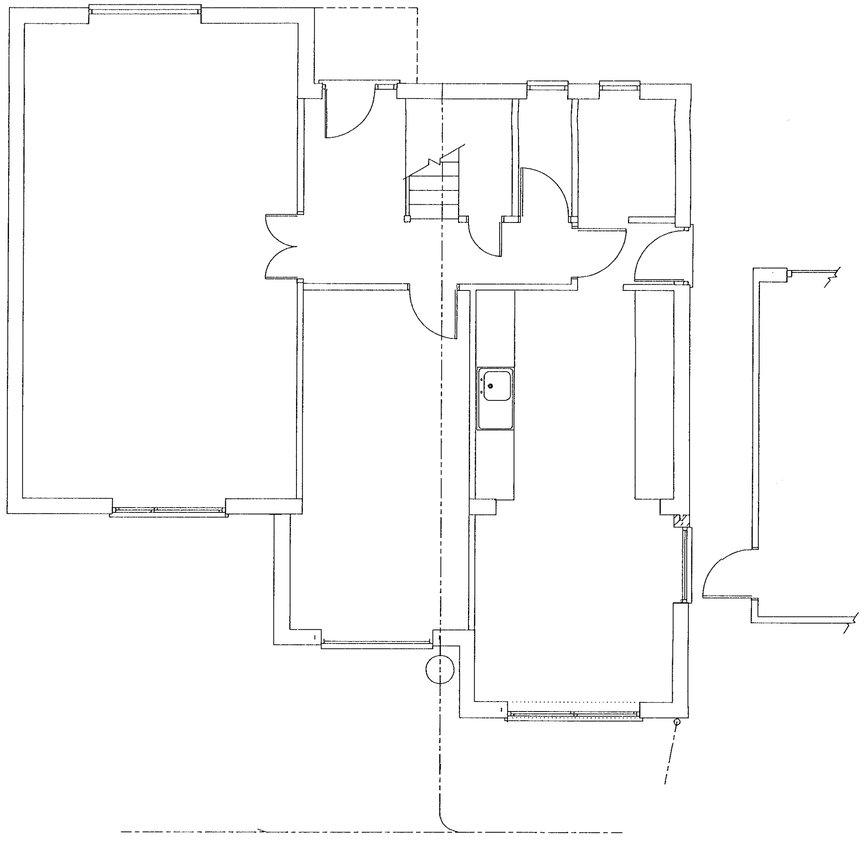

Ground Floor Plan

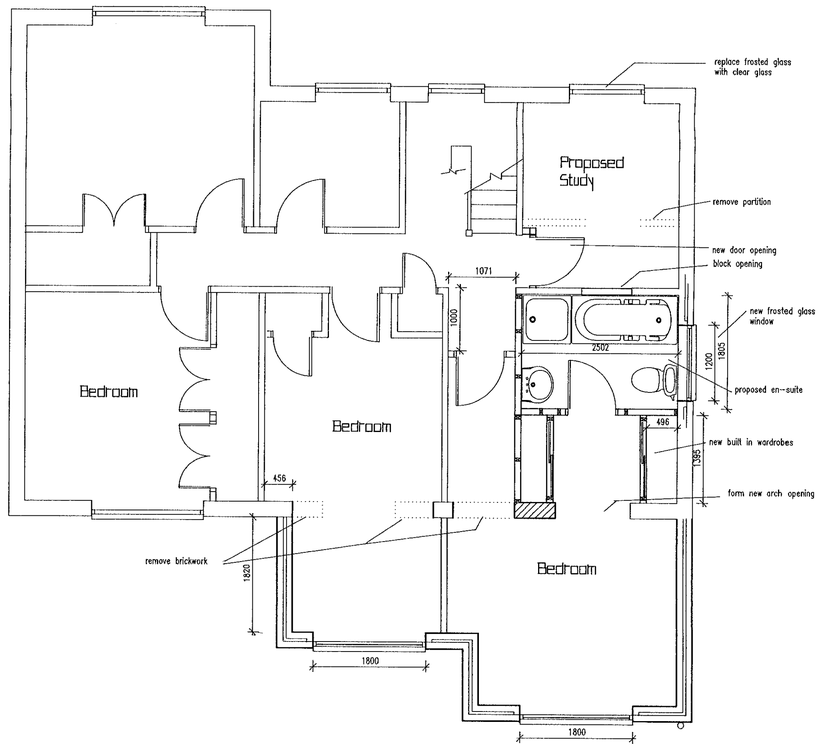

First Floor Plan

CS
20 NOV 2000
COPIES TO: ADX:
FILE:

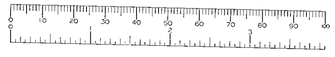

APPROVED

REVISIONS

Rev.	Description	Date
A	Internal update	14/11/2000

REVISED PLAN

JOB TITLE
Mr & Mrs Turtle
10 Hollyhook Close
Crowthorne

TITLE
Rear Extension

SCALE 1:50 1:100 | DATE 10/10/2000 | DRAWING No. Turt1:01 A

2/3/01

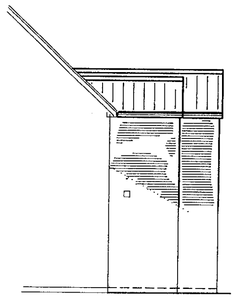



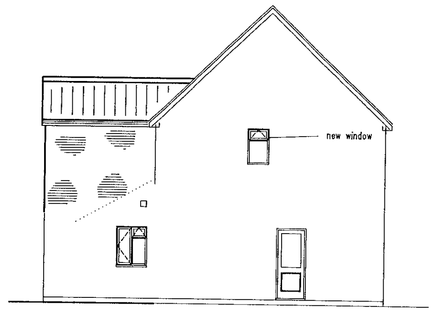

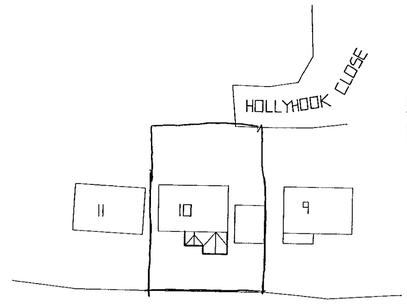

Block Plan
1:500



Existing rear elevation



Location Plan 1:2500

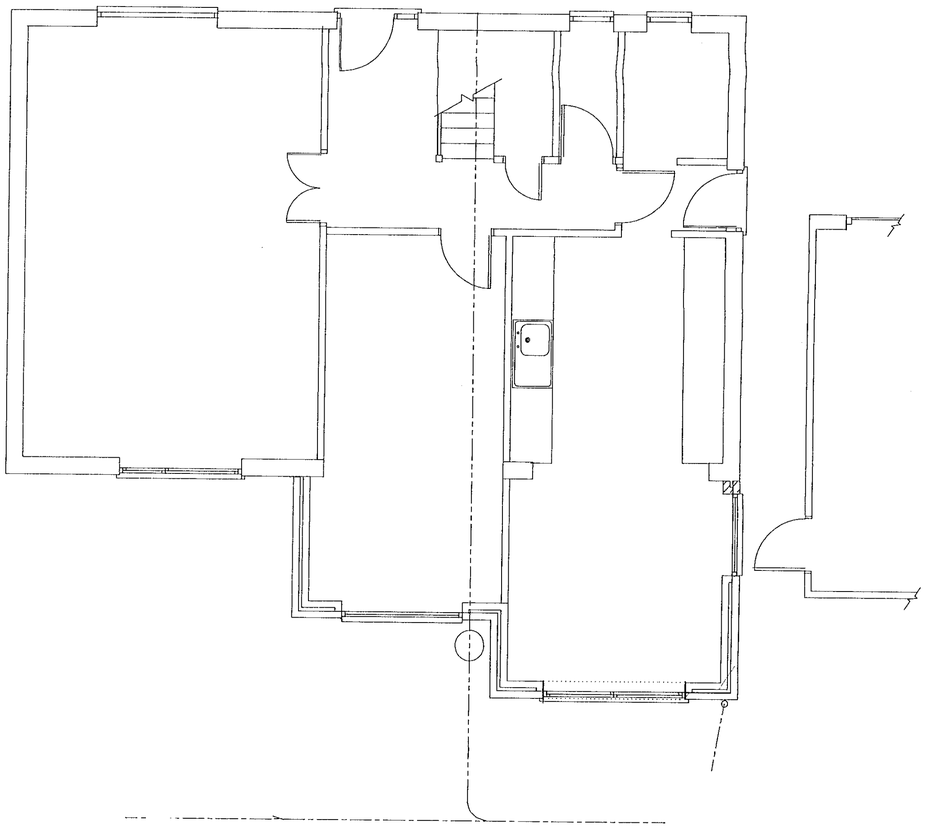

Ground Floor Plan

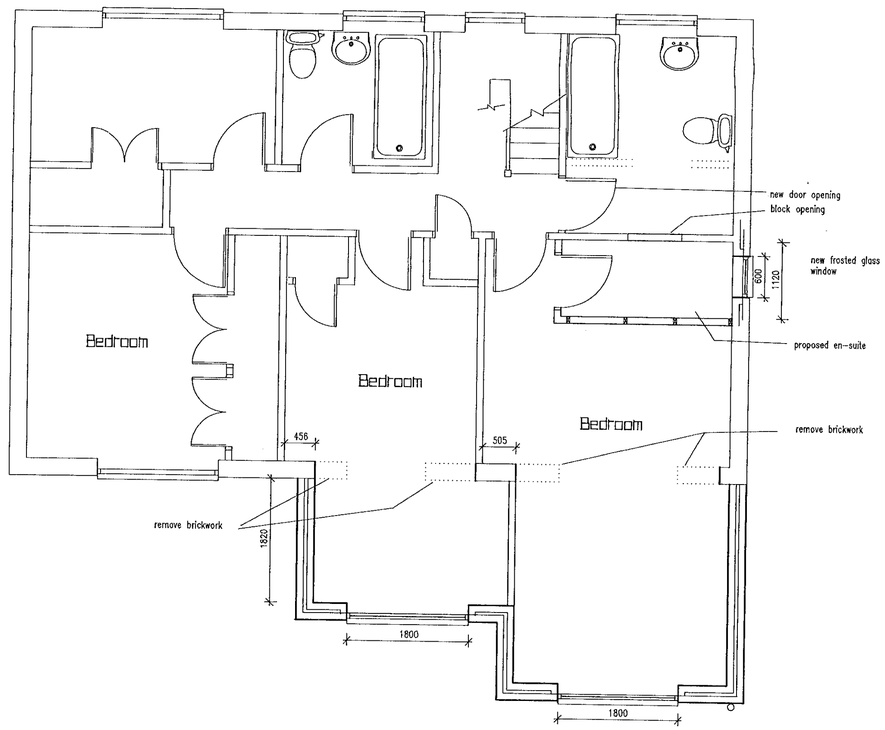

First Floor Plan

CC.NOV.2000* 275

REVISIONS

Rev.	Description	Date
	SUPERSEDED	

JOB TITLE
Mr & Mrs Turtle
10 Hollyhook Close
Crowthorne

TITLE
Rear Extension

SCALE	DATE	DRAWING No.
1:50 1:100	10/10/2000	Turt1:01