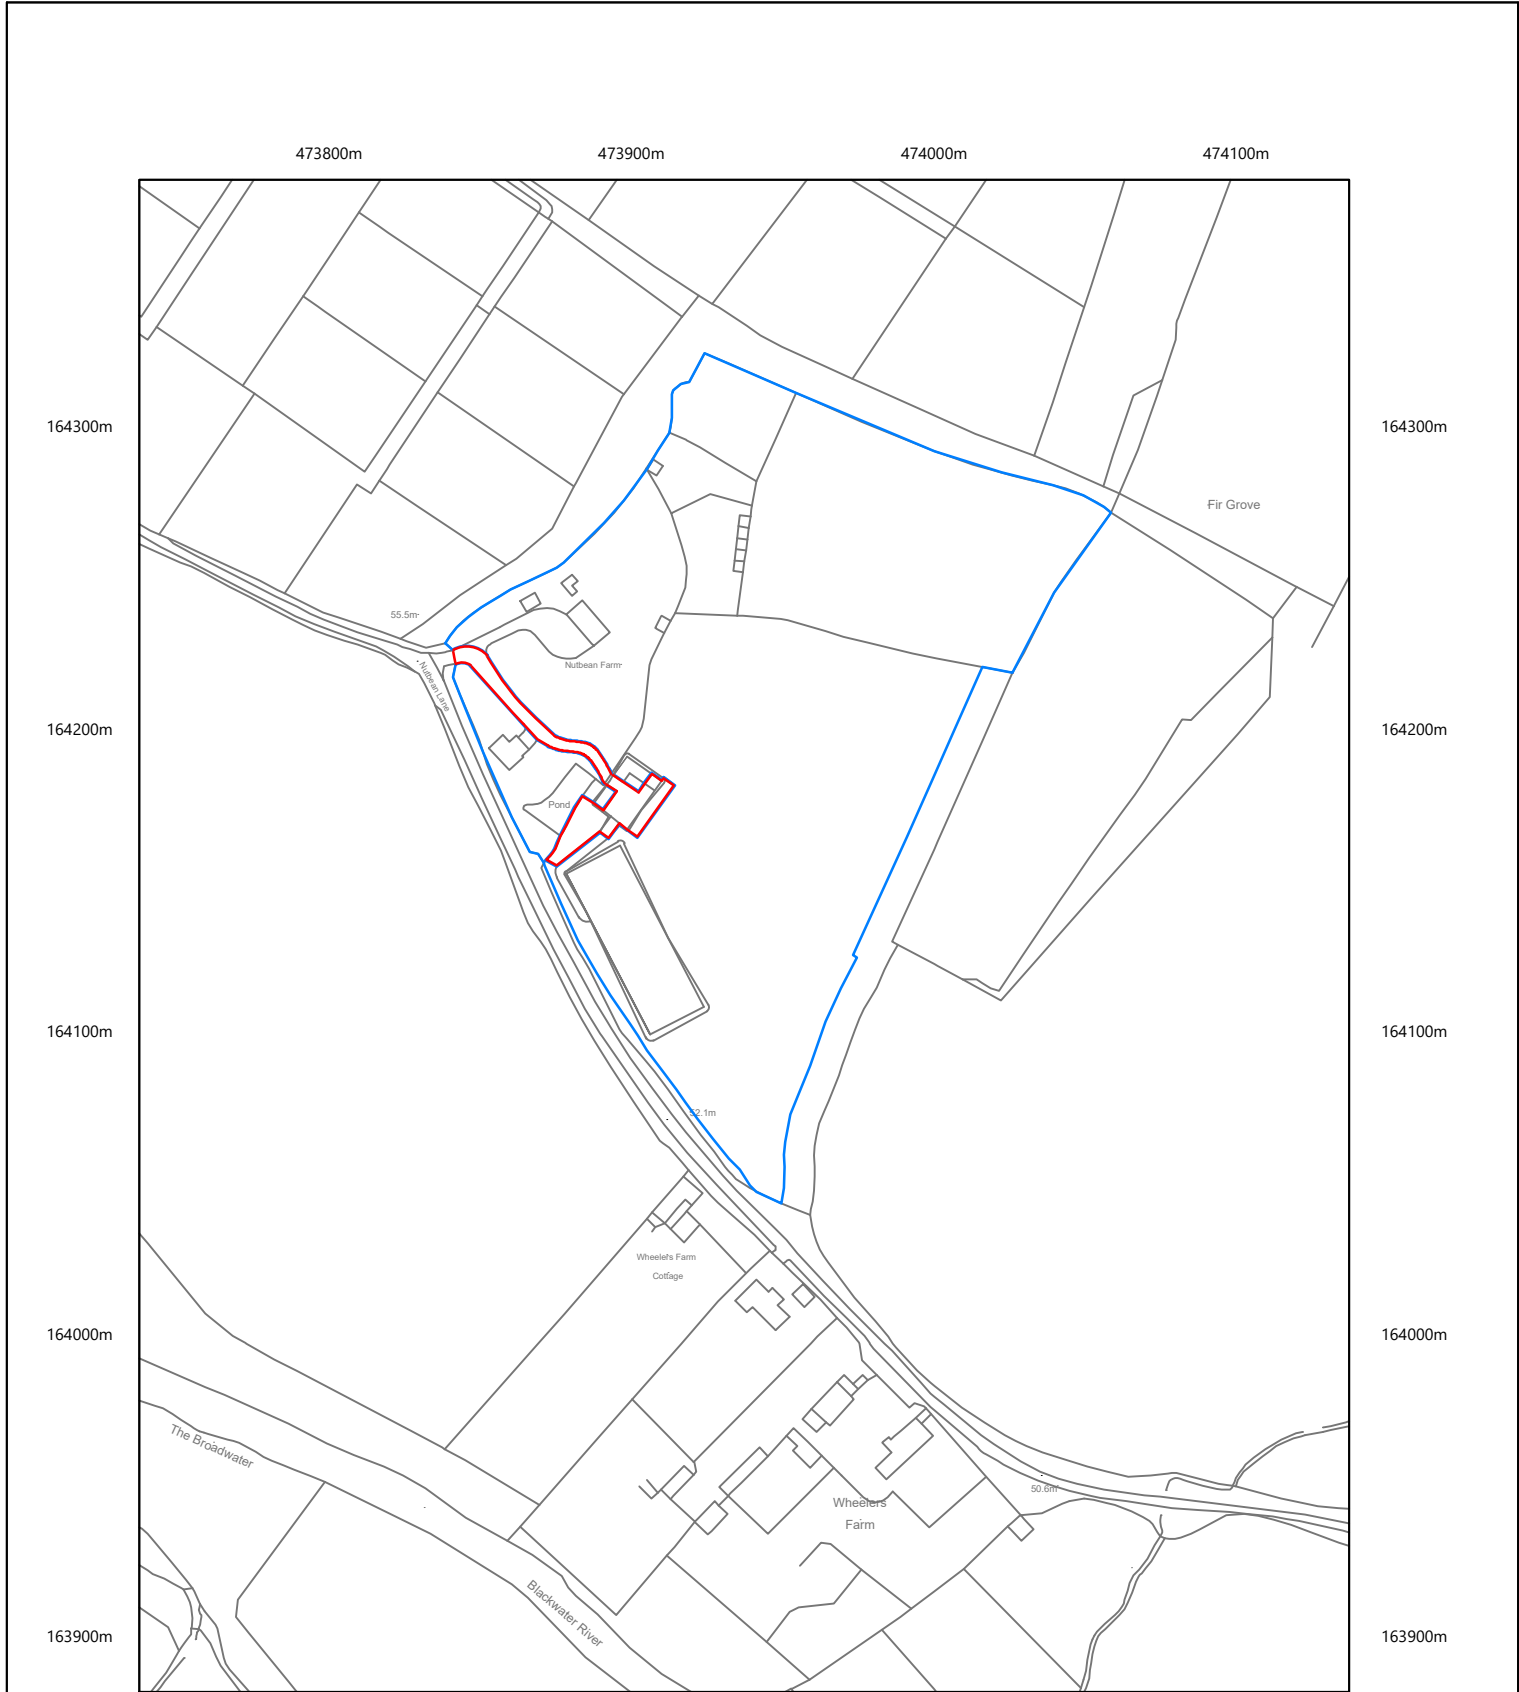


©Crown Copyright and database rights 2020 OS Licence no. 100041041

Drawing title	Ref.	Rev.				Reading Agricultural Consultants Ltd Gate House Beechwood Court Long Toll Woodcote RG8 0RR 01491 684233 www.reading-ag.com	
LOCATION PLAN	RAC/9855/16						
Contract	Drawn by	Checked by					
NUTBEAN FARM	AL		Rev.	Comment	Date		
NUTBEAN LANE	Scales	Date					
SWALLOWFIELD	1:2,500©A4	Oct 2024					
RG7 1XL							