




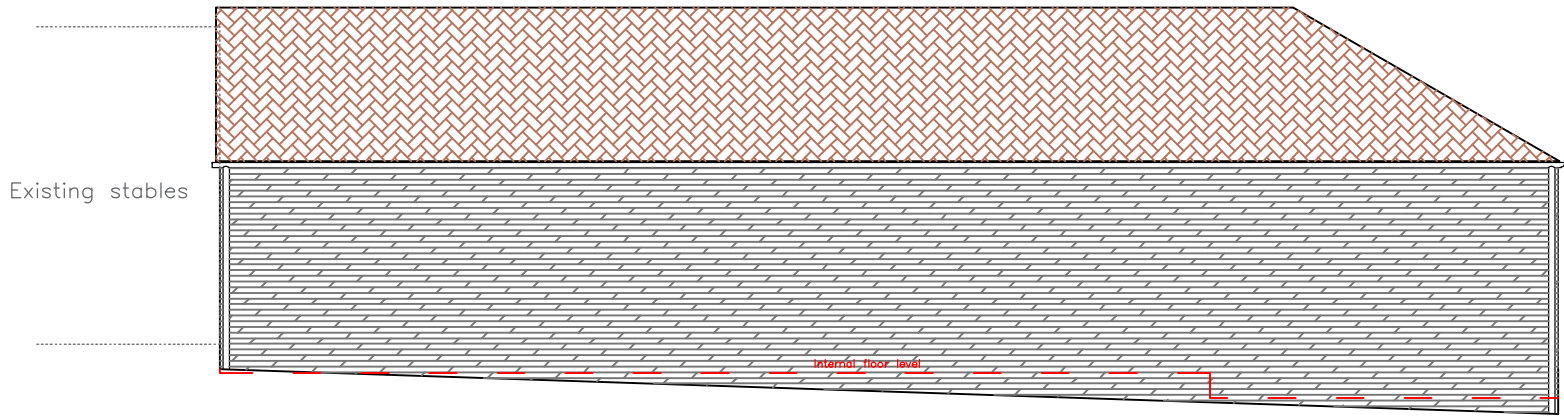


North-western elevation

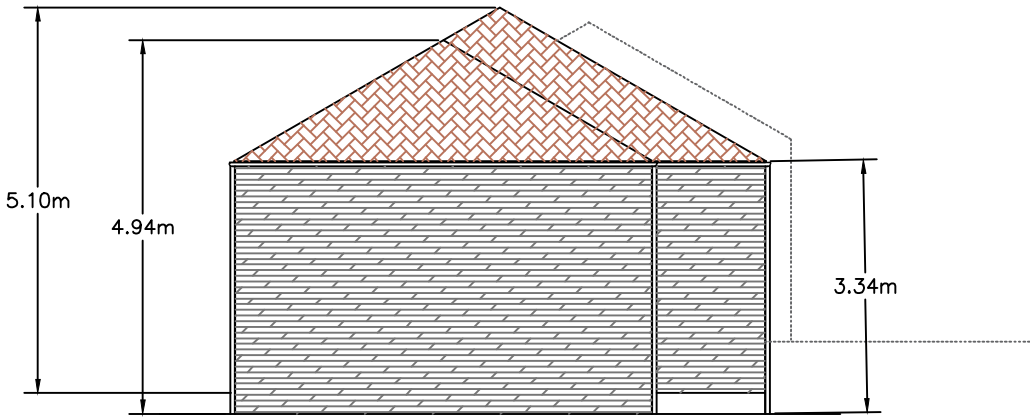

South-western elevation

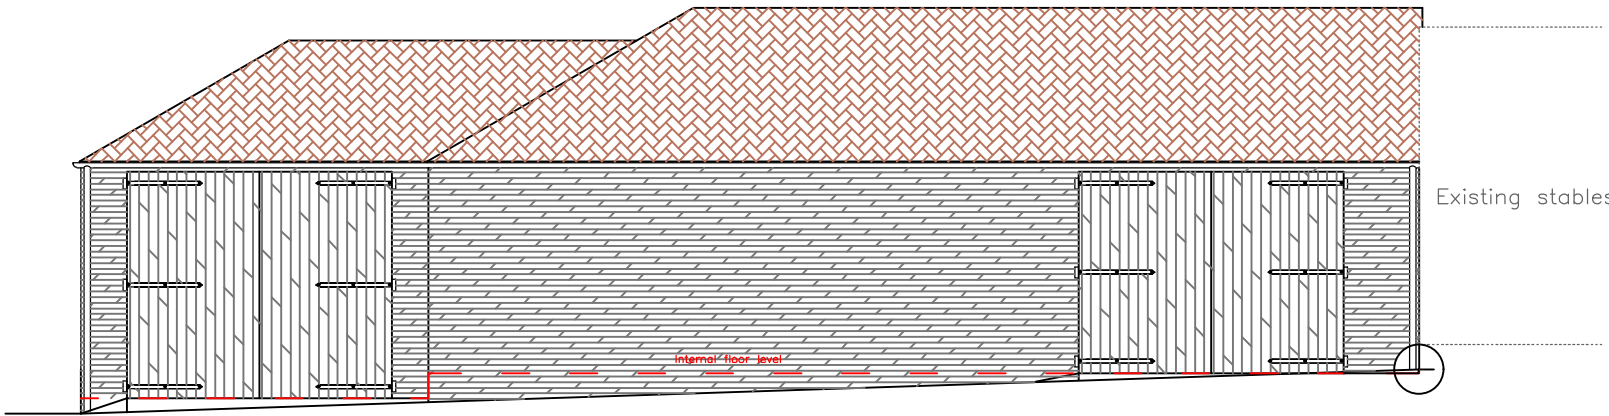


South-eastern elevation

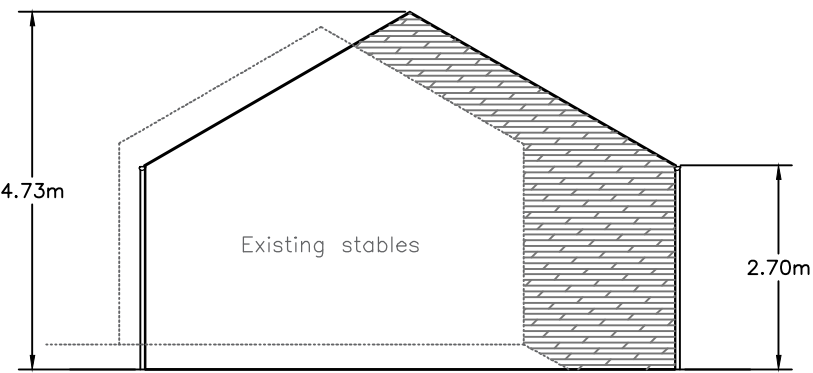

North-eastern elevation

Total building floor area = 117.5m²
Total building volume = 437.3m³

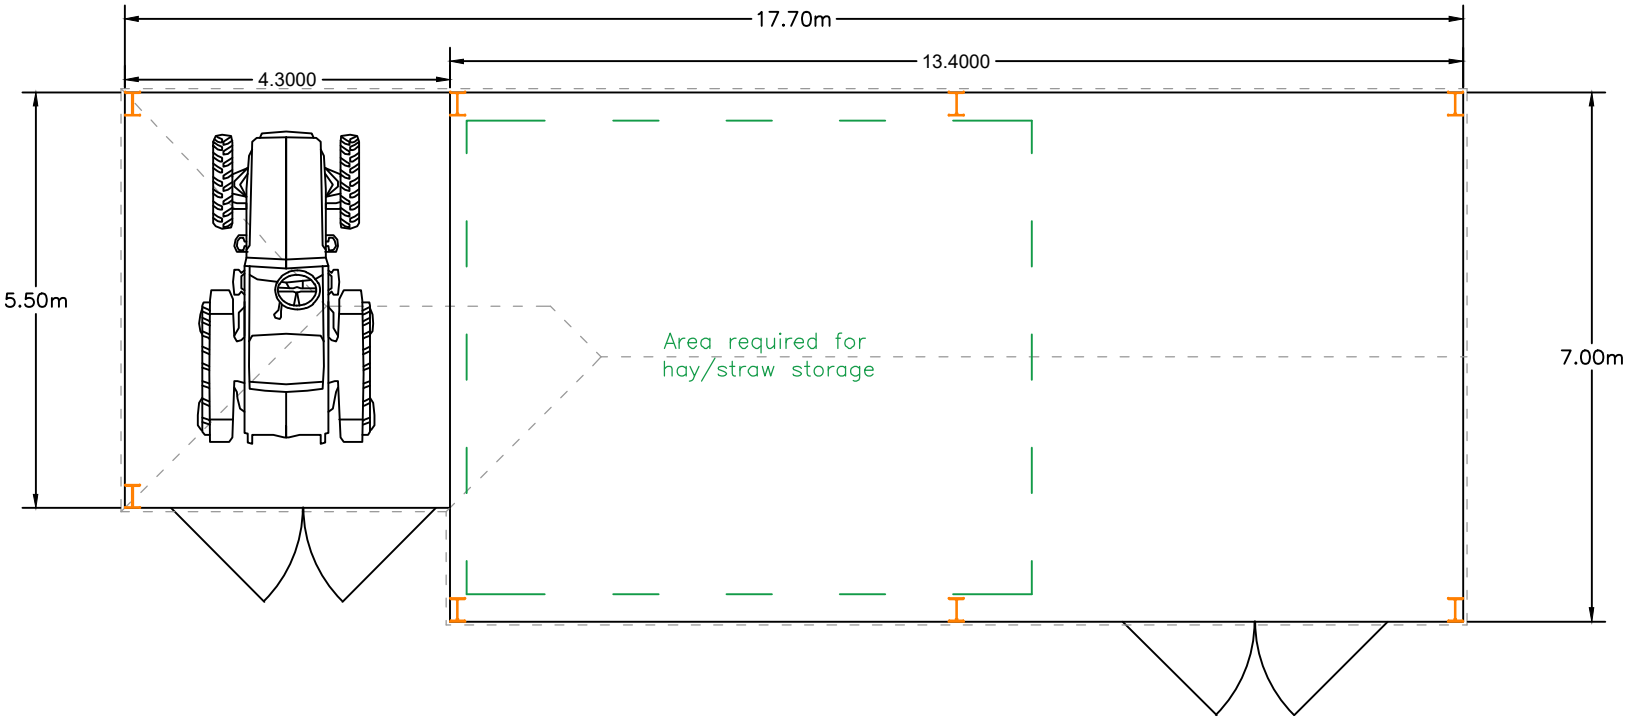

Rev.	Comment	Date
Drawing title DRAFT ELEVATIONS – STORAGE BUILDING		
Contract NUTBEAN FARM NUTBEAN LANE SWALLOWFIELD RG7 1XL		
Reading Agricultural Consultants Ltd Gate House Beechwood Court Long Toll Woodcote RG8 0RR 01491 684233 www.reading-ag.com 		
Ref. RAC/9855/18	Rev.	
Drawn by AL	Checked by	
Scales 1:100@A2	Date Oct 2024	