


Location Plan

Site Address: 6, Hermitage Drive, Twyford, RG10 9HS

Date Produced: 07-Nov-2024

Scale: 1:1250 @A4

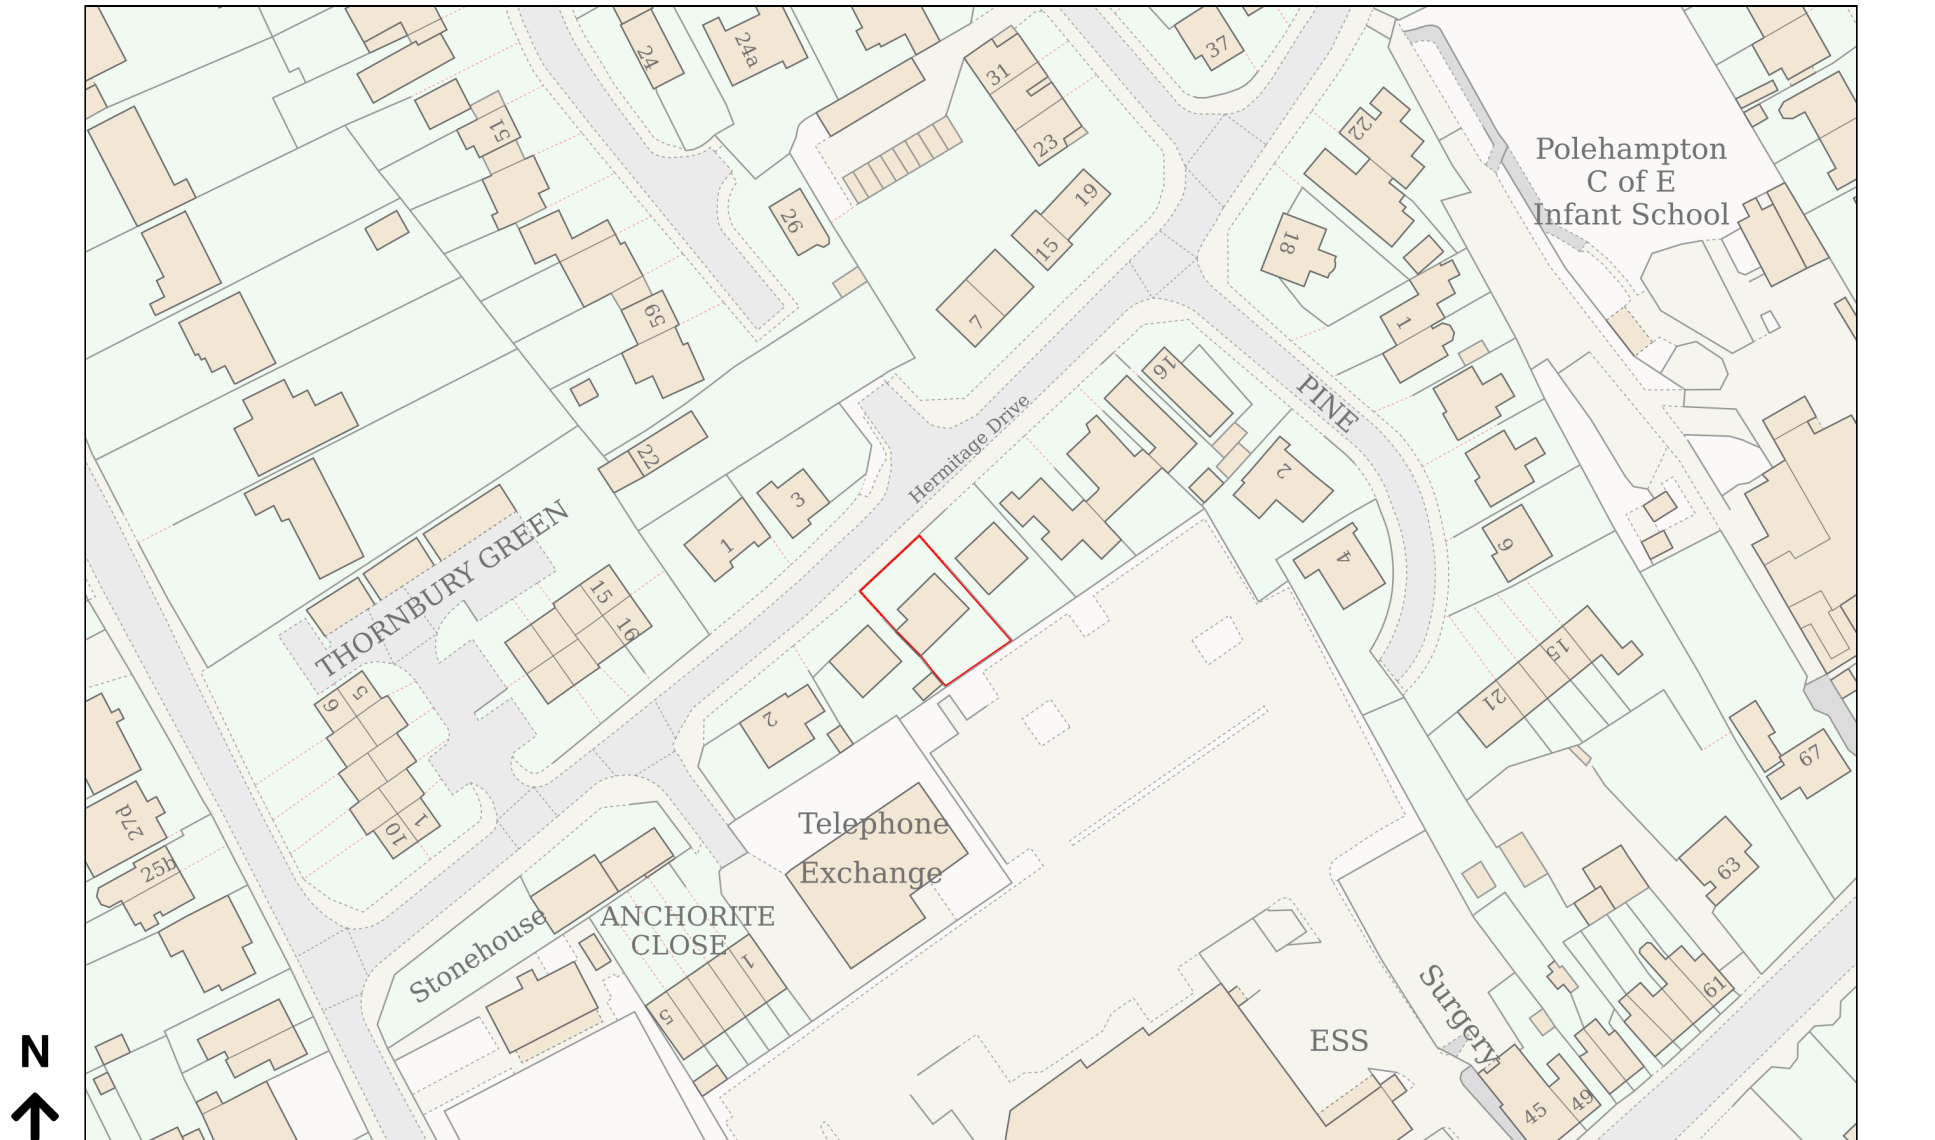

Planning Portal Reference: PP-13536733v1