

NOTES



Revision		
Rev	Notes	Date
A	Planning Issue	05/11/2024

KEY

- Neighbouring context
- Boundary line

Job Title
Installation of an air source heat pump at the rear of the dwelling and all associated works at 6 Hermitage Drive

Drawing Status
Planning Drawings

Drawing Title
Block Plans

Client
Merryn Pearce & Tim Taylor


Scale
1 : 200 @ A3

Drawn
PS

Date
Nov 2024

Checked
JC

Drawing No. B138523-3001 Rev. A

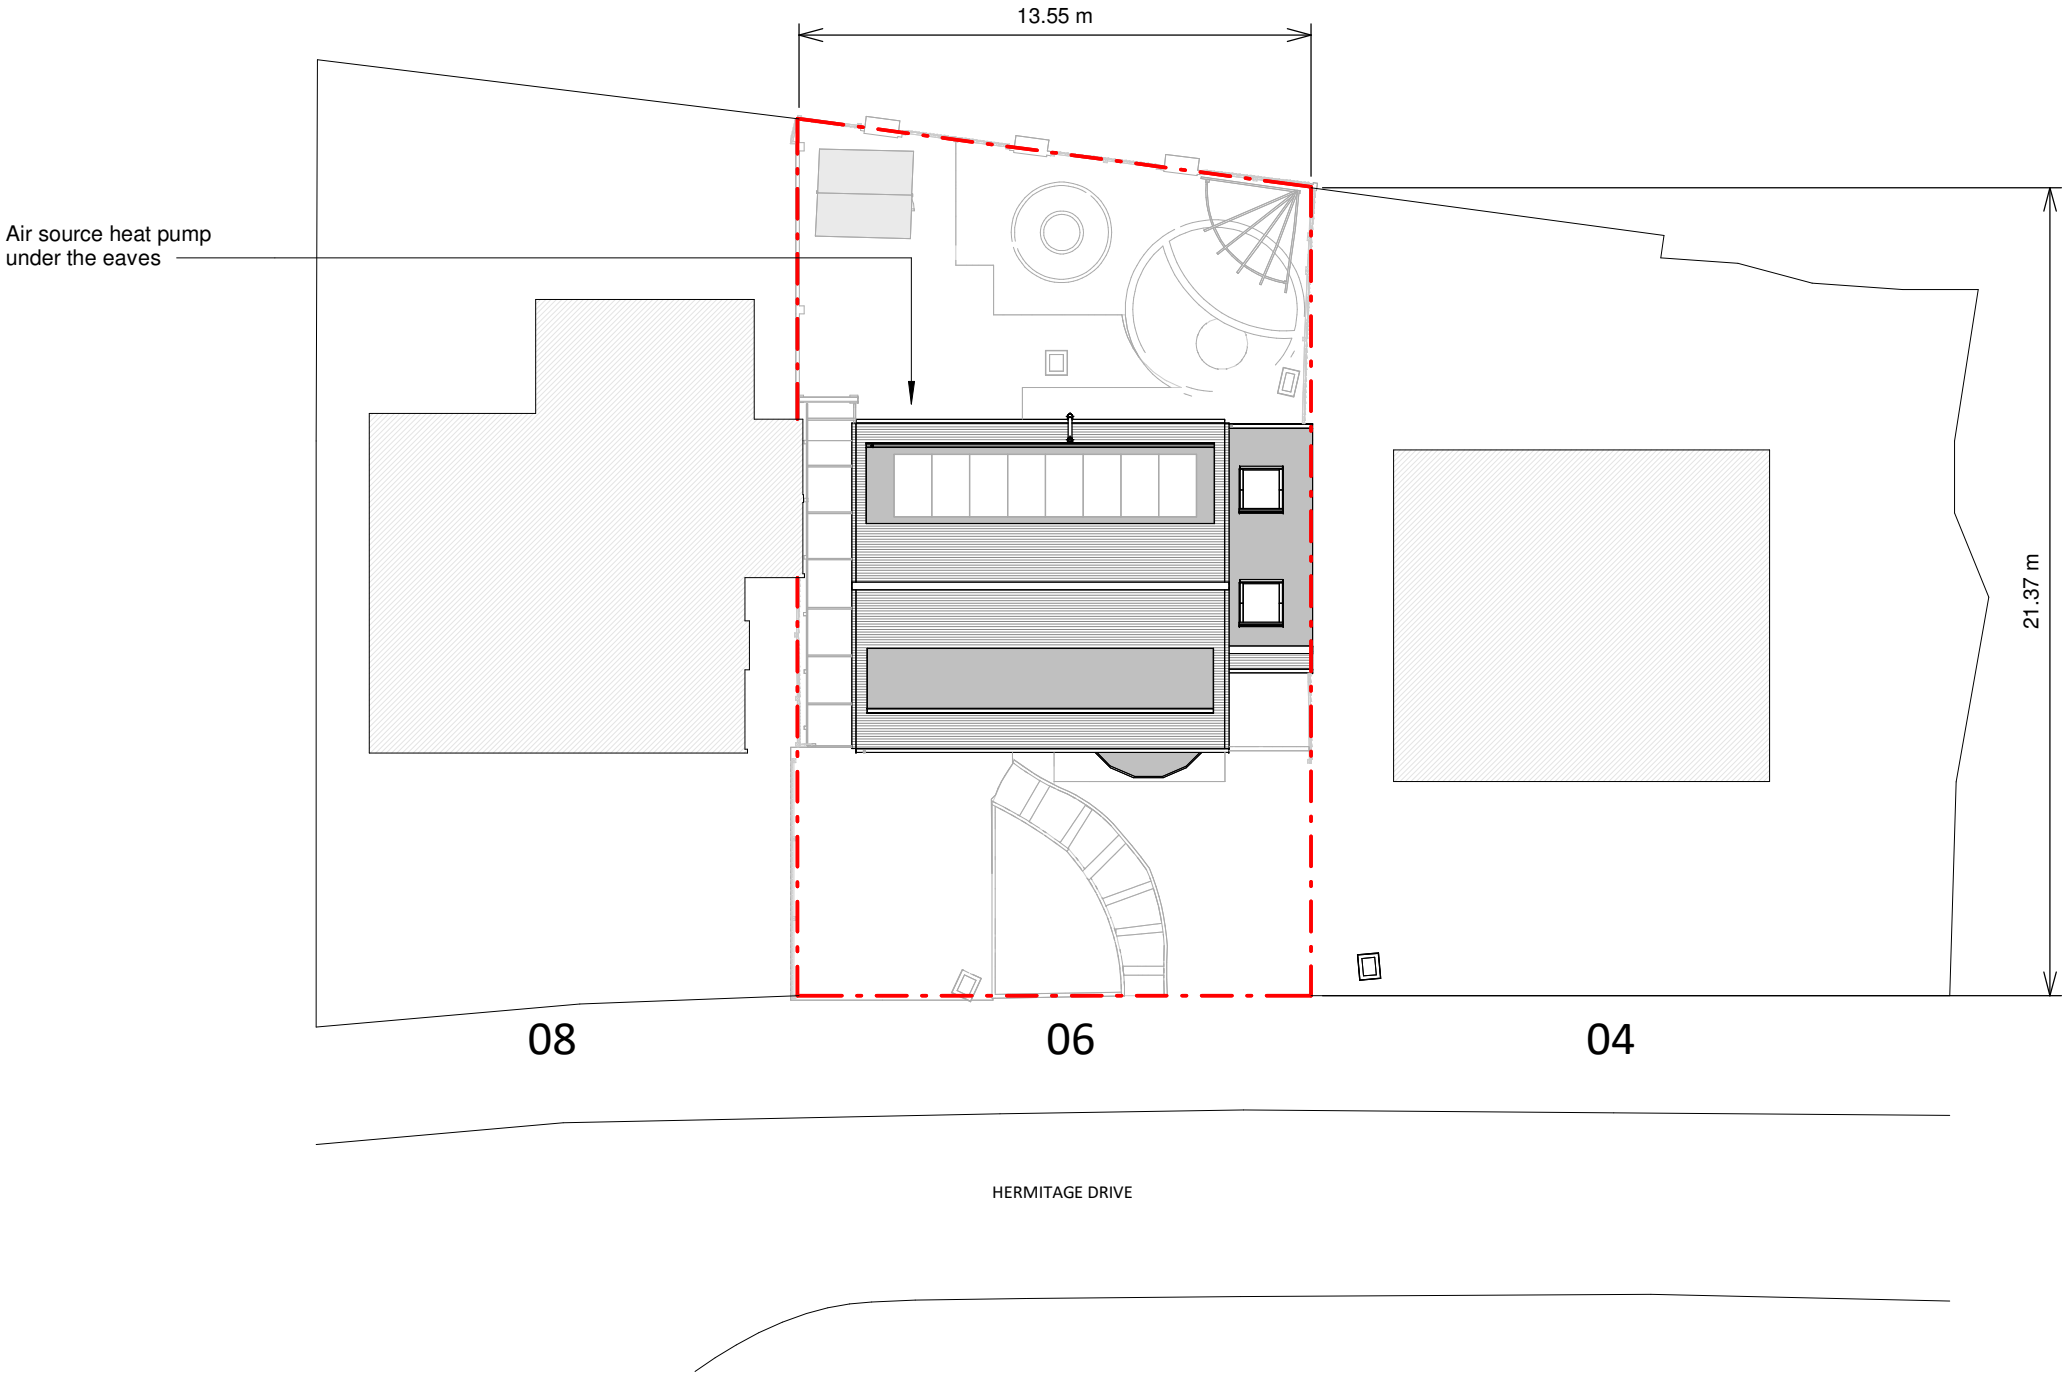

Existing Block Plan

