



South West Elevation

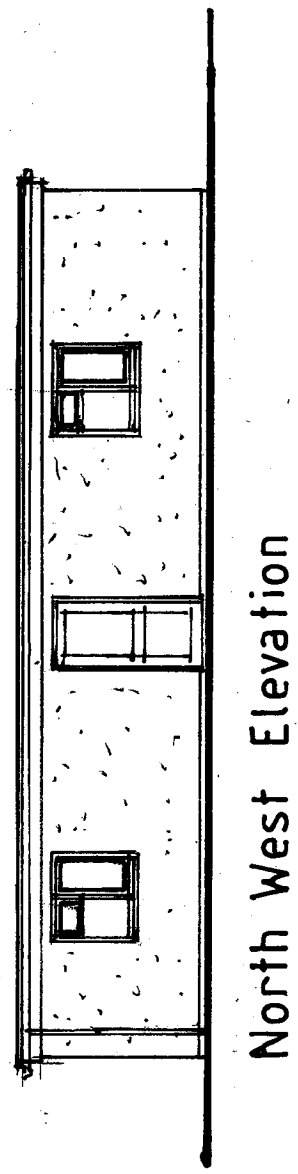


North West Elevation


timber fascia & plastic gutter
monocouche render
black plinth

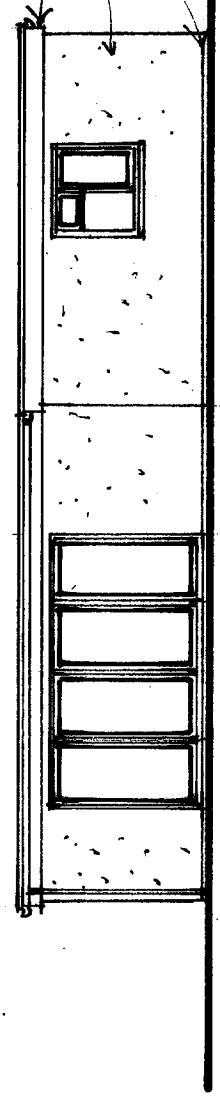

South East Elevation

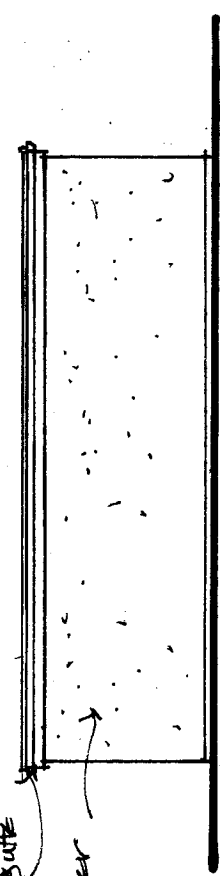

North East Elevation

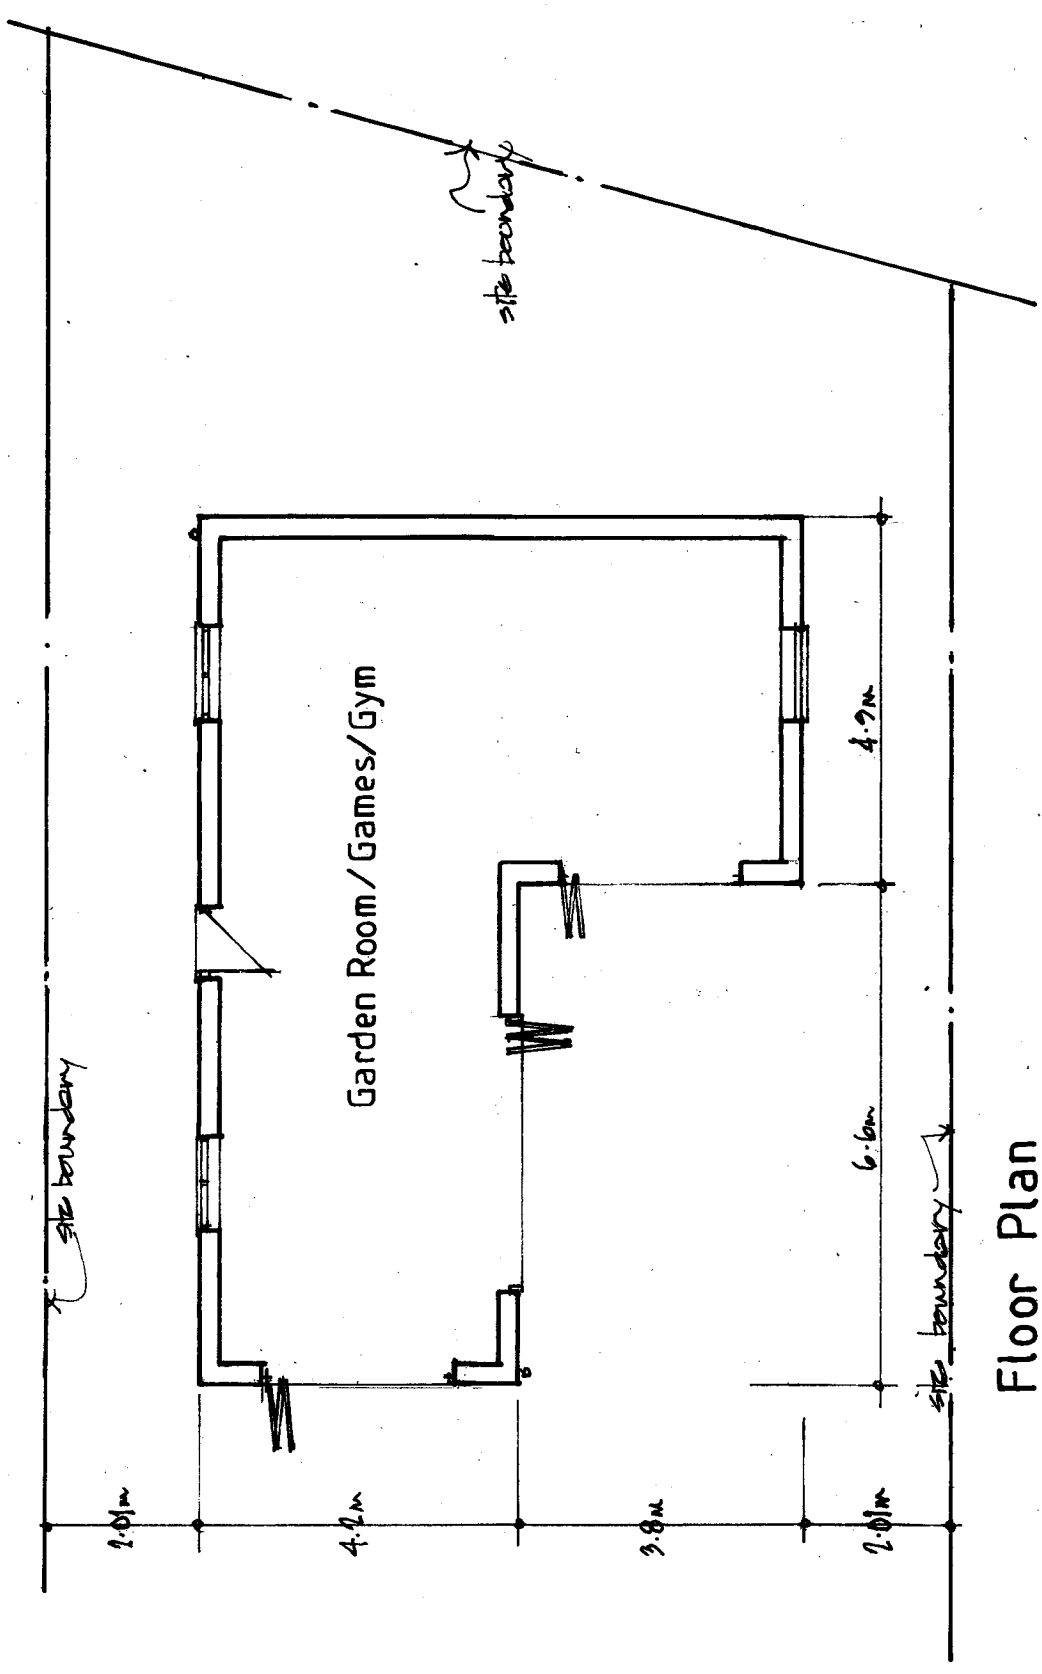

Floor Plan



Proposed Outbuilding at: 26 Priest Avenue, Wokingham

Client	Description		
Mr A. Middlecote	Proposed Plan and Elevations		
26 Priest Avenue			
Wokingham			
Berkshire			
RG40 2LX			

All dimensions to be checked on site. Any discrepancy between this drawing and other information is to be referred to the Planning Consultant. This drawing is copyright.

MARTIN BUTLER PARTNERSHIP LIMITED

28 Broad Street	date: 07/04/25	Scale	Project	drawing	revision
Wokingham		1:100	22504-2	01	
Berkshire					
RG40 1AB					
Tel/Fax: 0118 989 0990					