This drawing is protected by copyright and must not be copied or reproduced without the written consent of Graham Simpkin Planning. All dimensions and sizes to be checked on site. North points are indicative. ©

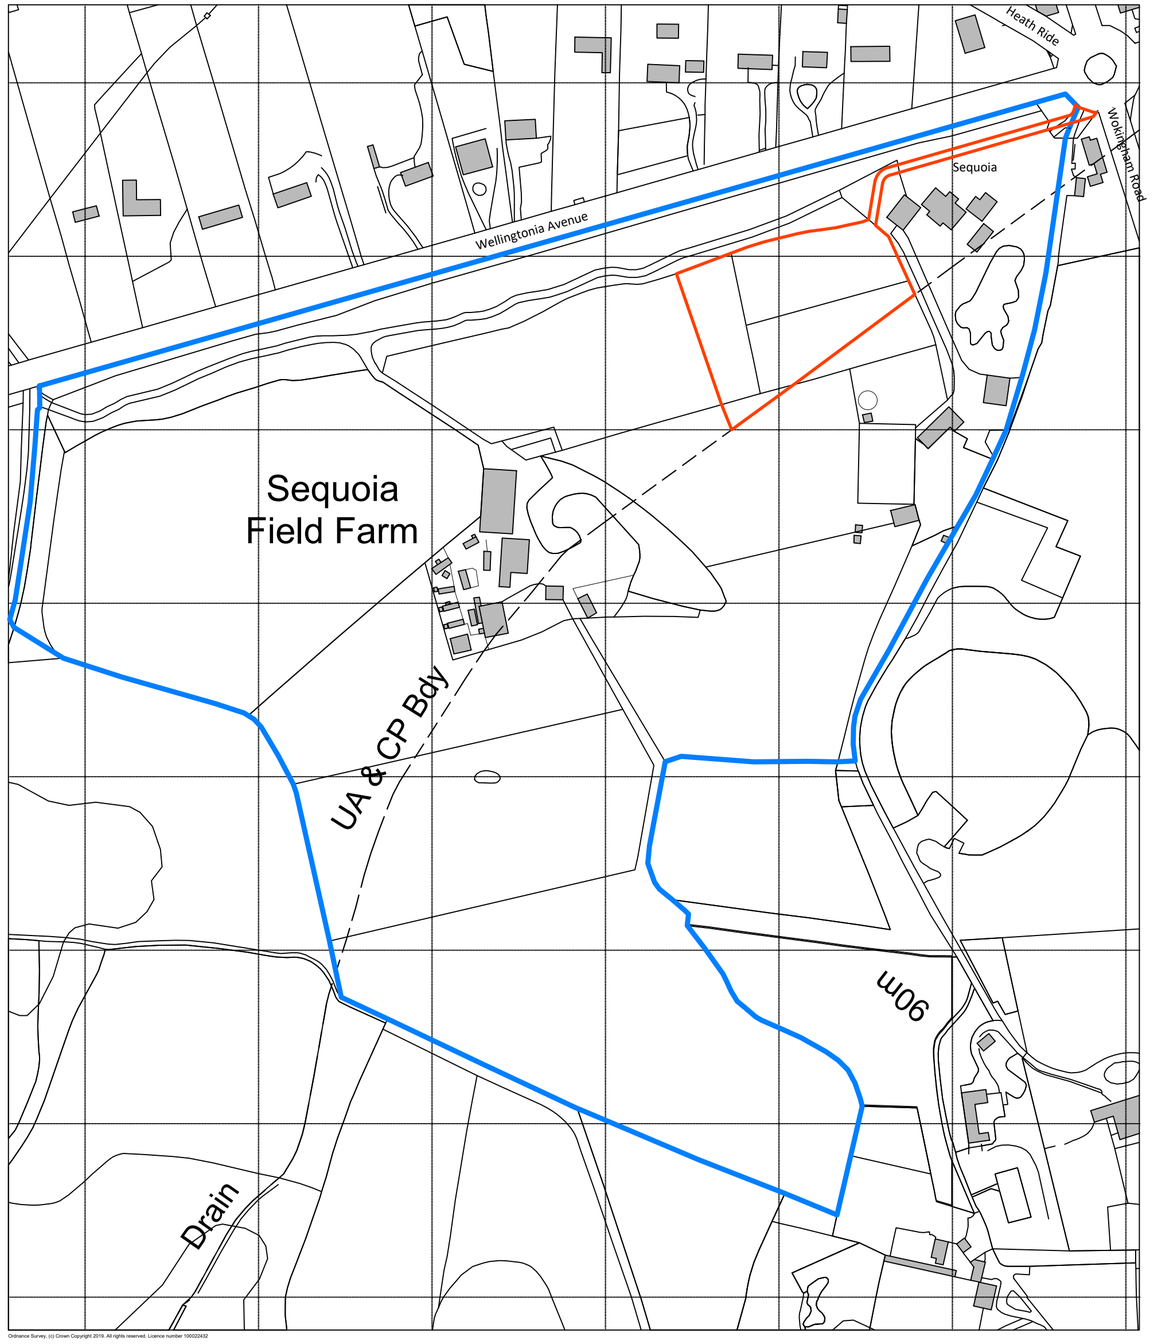

Ordnance Survey, (c) Crown Copyright 2019. All rights reserved. Licence number 100022432

Site Location Plan
1:2500

Graham Simpkin Planning

2 The Parade, Ash Road, Hartley
Longfield, Kent DA3 8BG

Tel: 01474 703705
www.gsplanning.uk
Email: office@gsplanning.uk

Project Title: Sequoia Field and Barn End, Wellingtonia Avenue, Crawthorne RG45 6AD		Job No: 4590
Drawing Title: Site Location Plan	Drawing No: 01	Revision: -
Date: 22.01.2026	Drawn by: DA	Checked by: ON
Scale: 1:2500 @ A2	Note: Site area (within red line): 9929m²	

0 20 40 60 80 100 120
1:2500 metres

N