LOCATION PLAN

SCALE 1 : 1250

0 25m 50m 75m 100m

Scale Bar 1 : 1250

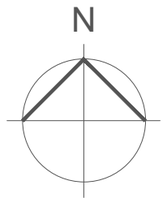

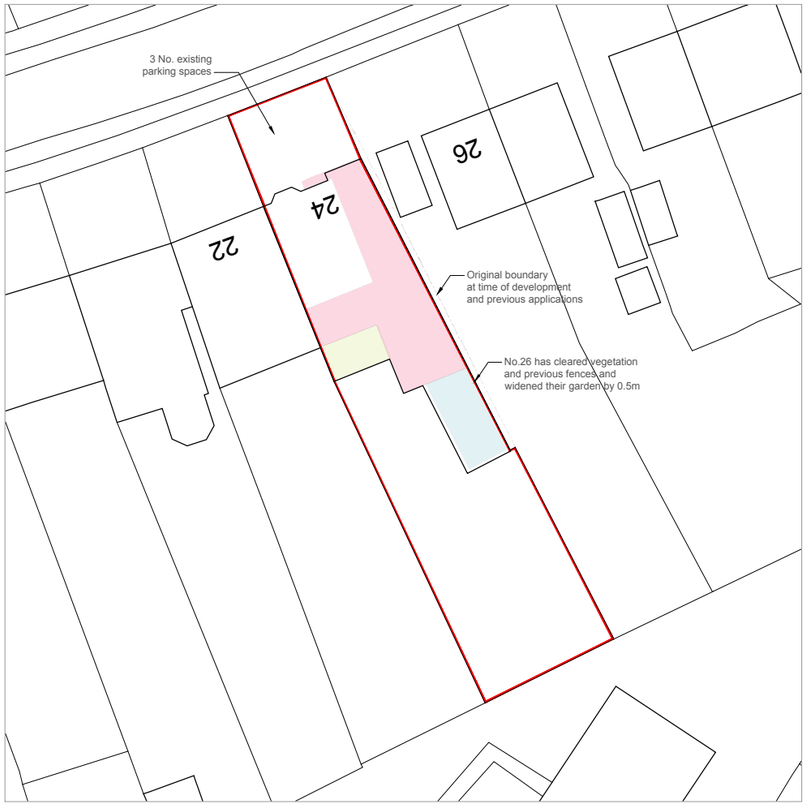

BLOCK PLAN

SCALE 1 : 500

0 10m 20m 30m 40m 50m

Scale Bar 1 : 500

NOTES

© *SpaceOffice* - THIS DRAWING AND DESIGN REMAINS THE COPYRIGHT AND INTELLECTUAL PROPERTY OF OF SPACE OFFICE LIMITED (*SpaceOffice*) AND SHALL NOT BE COPIED IN ANY FORMAT WITHOUT APPROVAL.

THIS DRAWING IS TO BE READ IN CONJUNCTION WITH ALL OTHER DRAWINGS AND DOCUMENTS PROVIDED. THE CONTRACTOR MUST CHECK ALL DIMENSIONS ON SITE BEFORE PLACING ORDERS FOR MATERIALS OR SHOP FABRICATIONS OR COMMENCING WORKS ON SITE.
ANY DISCREPANCIES SHOULD BE NOTIFIED BEFORE PROCEEDING.

THIS DRAWING MUST BE PRINTED IN COLOUR FOR FULL CLARITY.

SPACE OFFICE
ARCHITECTURE • PLANNING • BUILDING DESIGN

email: mail@spaceoffice.com mobile: 07974 707832

Client:
MR KHALIL IQBAL

Project:
CERTIFICATE OF LAWFULNESS
FOR EXISTING DEVELOPMENT

Location:
24 DELAMERE ROAD
EARLEY, READING RG6 1AP

Drawing Title:
LOCATION PLAN & BLOCK PLAN

Date:	Sheet Size:	Drawn:
JUN 2026	A3	MC

Drawing No:
P2609-01

Revision: