




All dimensions are to be checked on site before work commences.  
Figured dimensions to be taken in preference to scaled dimensions.  
If in doubt please ask.  
© Copyright reserved.

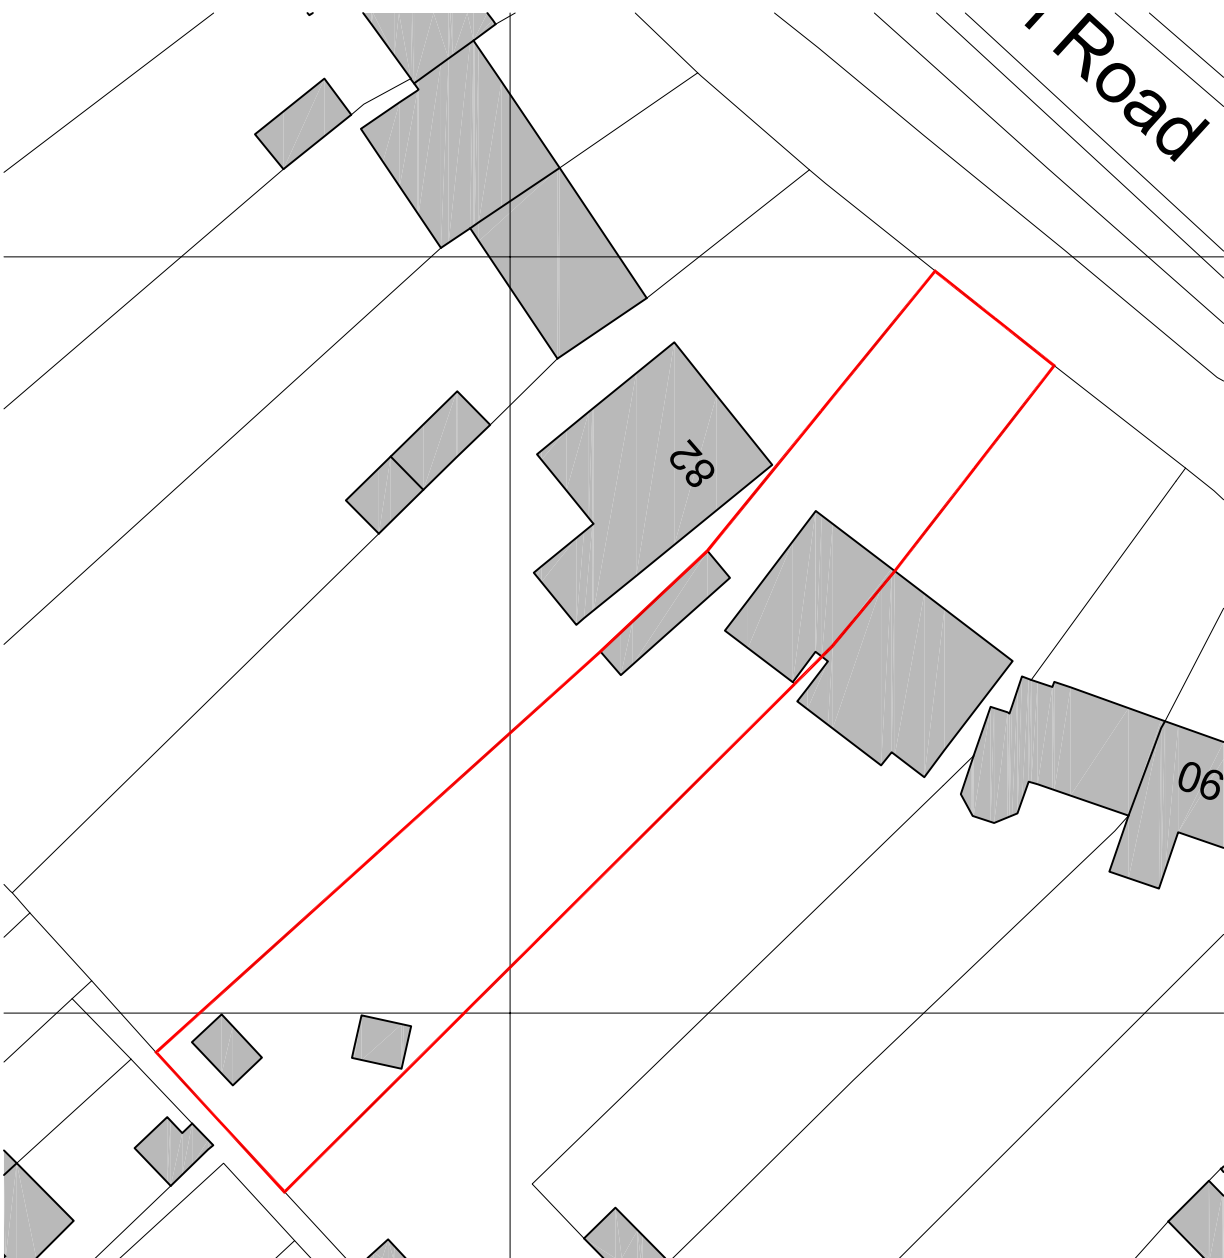

Block Plan - As Existing  
Scale: 1:500

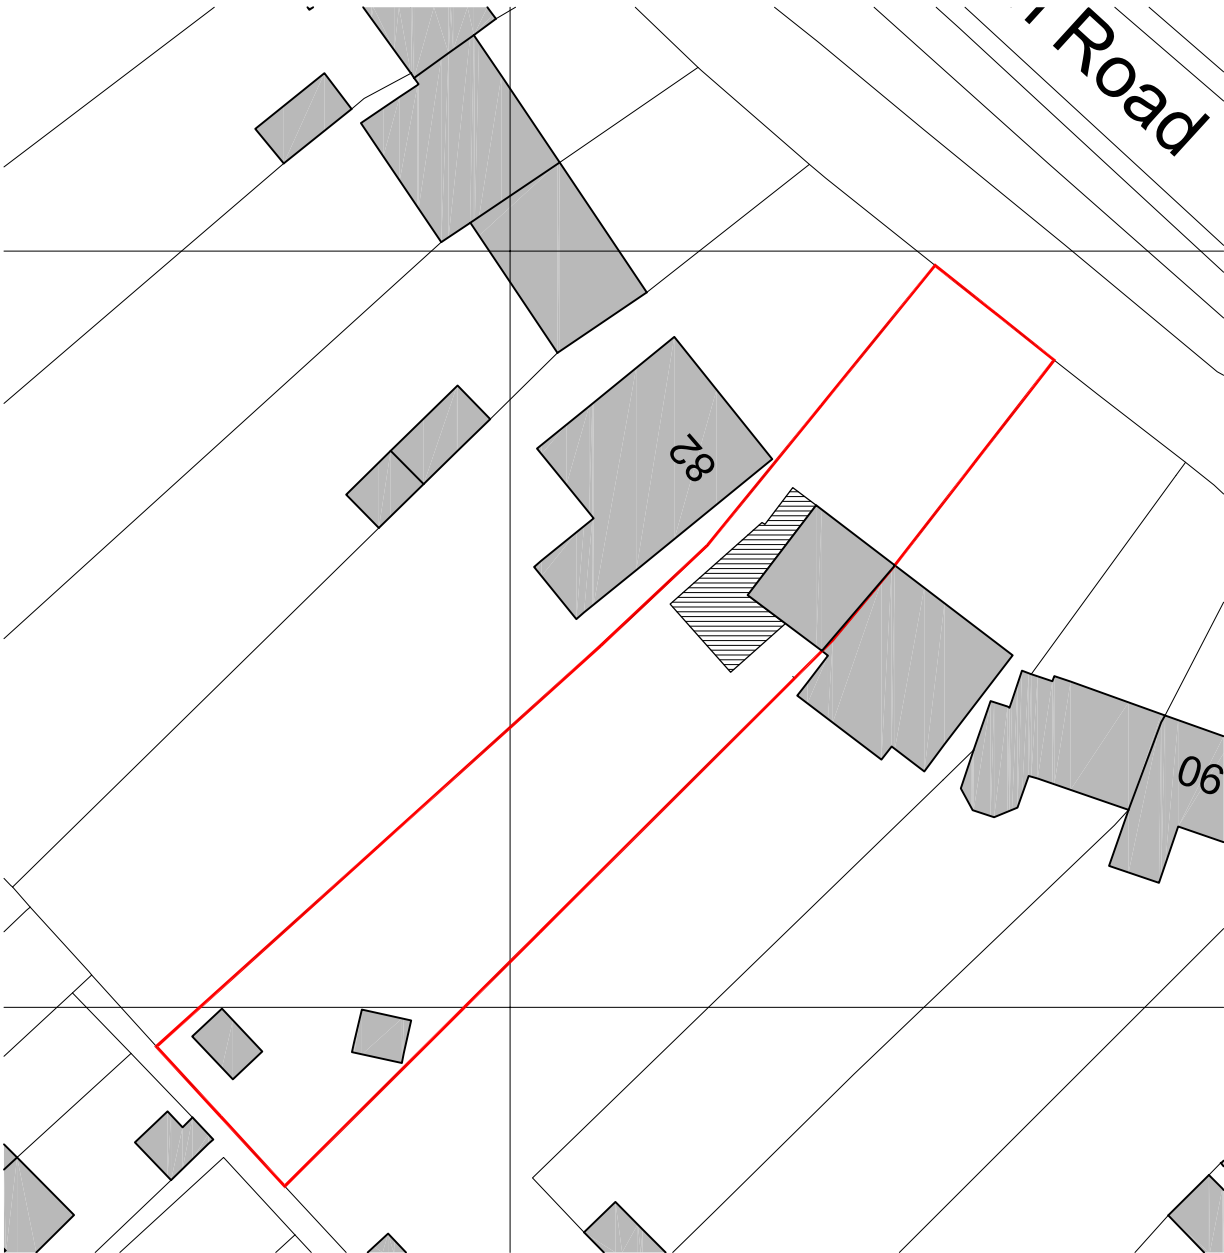

Block Plan - As Proposed  
Scale: 1:500

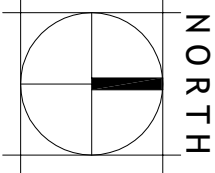

Scale Bar 1:500

| Rev                     | Description | Date | Initials |
|-------------------------|-------------|------|----------|
| FOR PLANNING SUBMISSION |             |      |          |

**HOLTHAM+NEWMAN**  
ARCHITECTS

The Old Dairy  
228 Wyke Road, Snyers's Wood,  
Reading, Berkshire, RG7 1DN

T: 07971 316490  
E: info@hnmarchitects.co.uk

**Project:**  
84, Old Bath Road  
Charvil  
Reading  
RG10 9QL

**Client:**  
Mr and Mrs T. Loudon

**Drawing Title:**  
Block Plan

|                          |                  |              |
|--------------------------|------------------|--------------|
| As Existing and Proposed |                  |              |
| <b>Scale:</b> 1:500 @ A3 | <b>Dwg. No.:</b> | <b>Rev.:</b> |
| <b>Drawn by:</b> DH      | 2519-P103        | -            |
| <b>Date:</b> July 2025   |                  |              |