




All dimensions are to be checked on site before work commences.
Figured dimensions to be taken in preference to scaled dimensions.
If in doubt please ask.
© Copyright reserved.

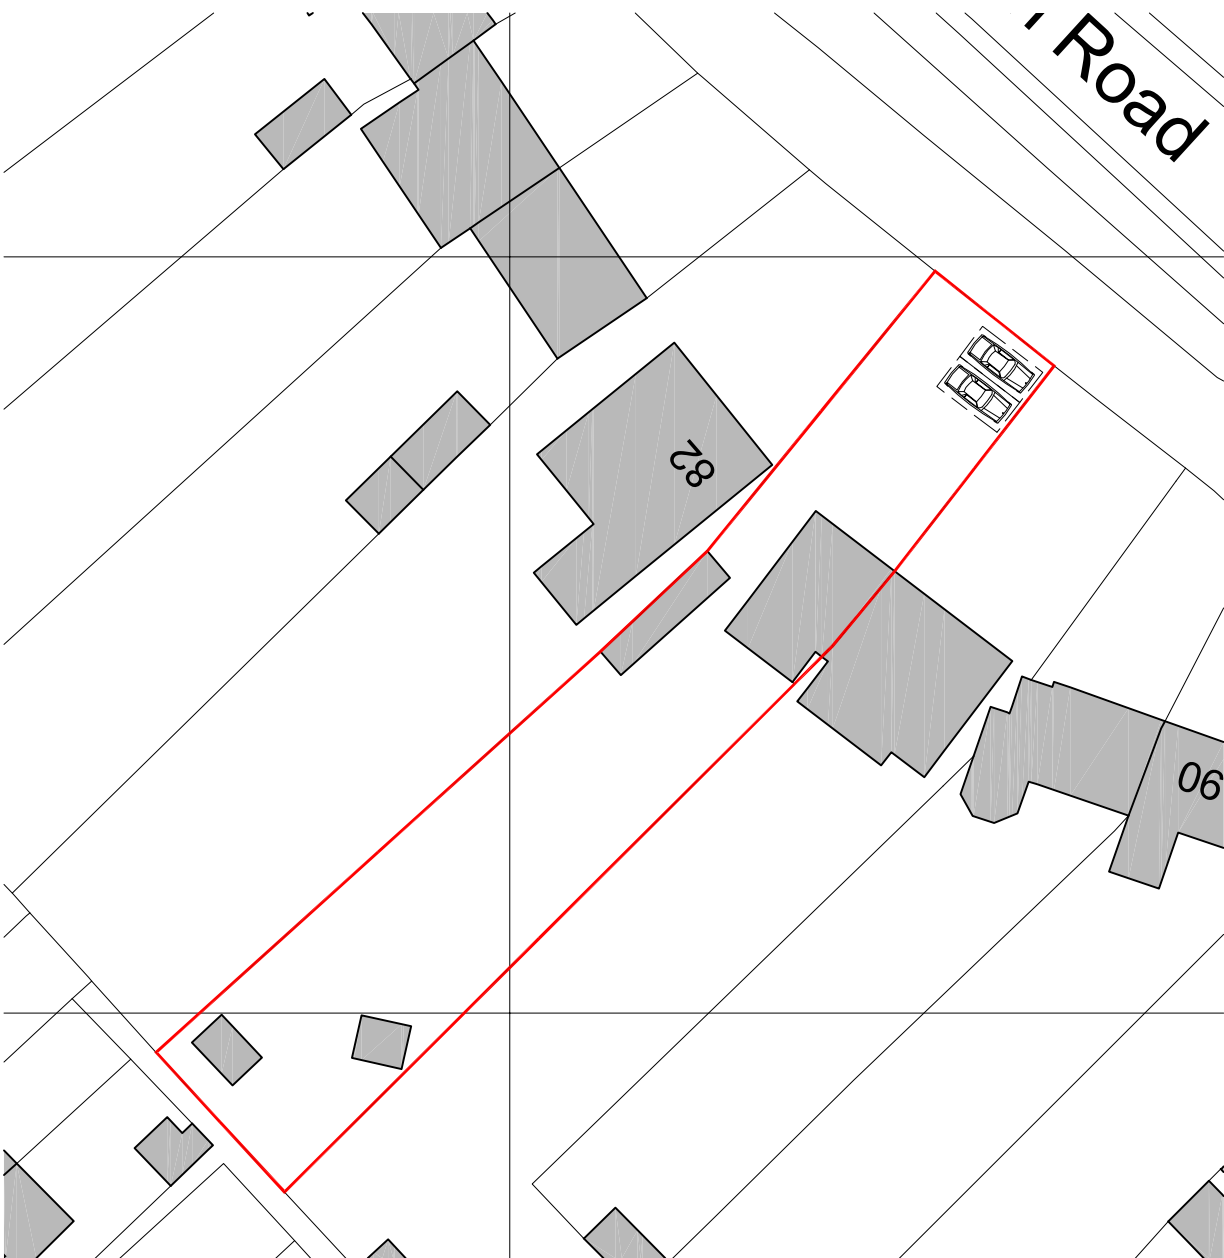

Block Plan - As Existing
Scale: 1:500

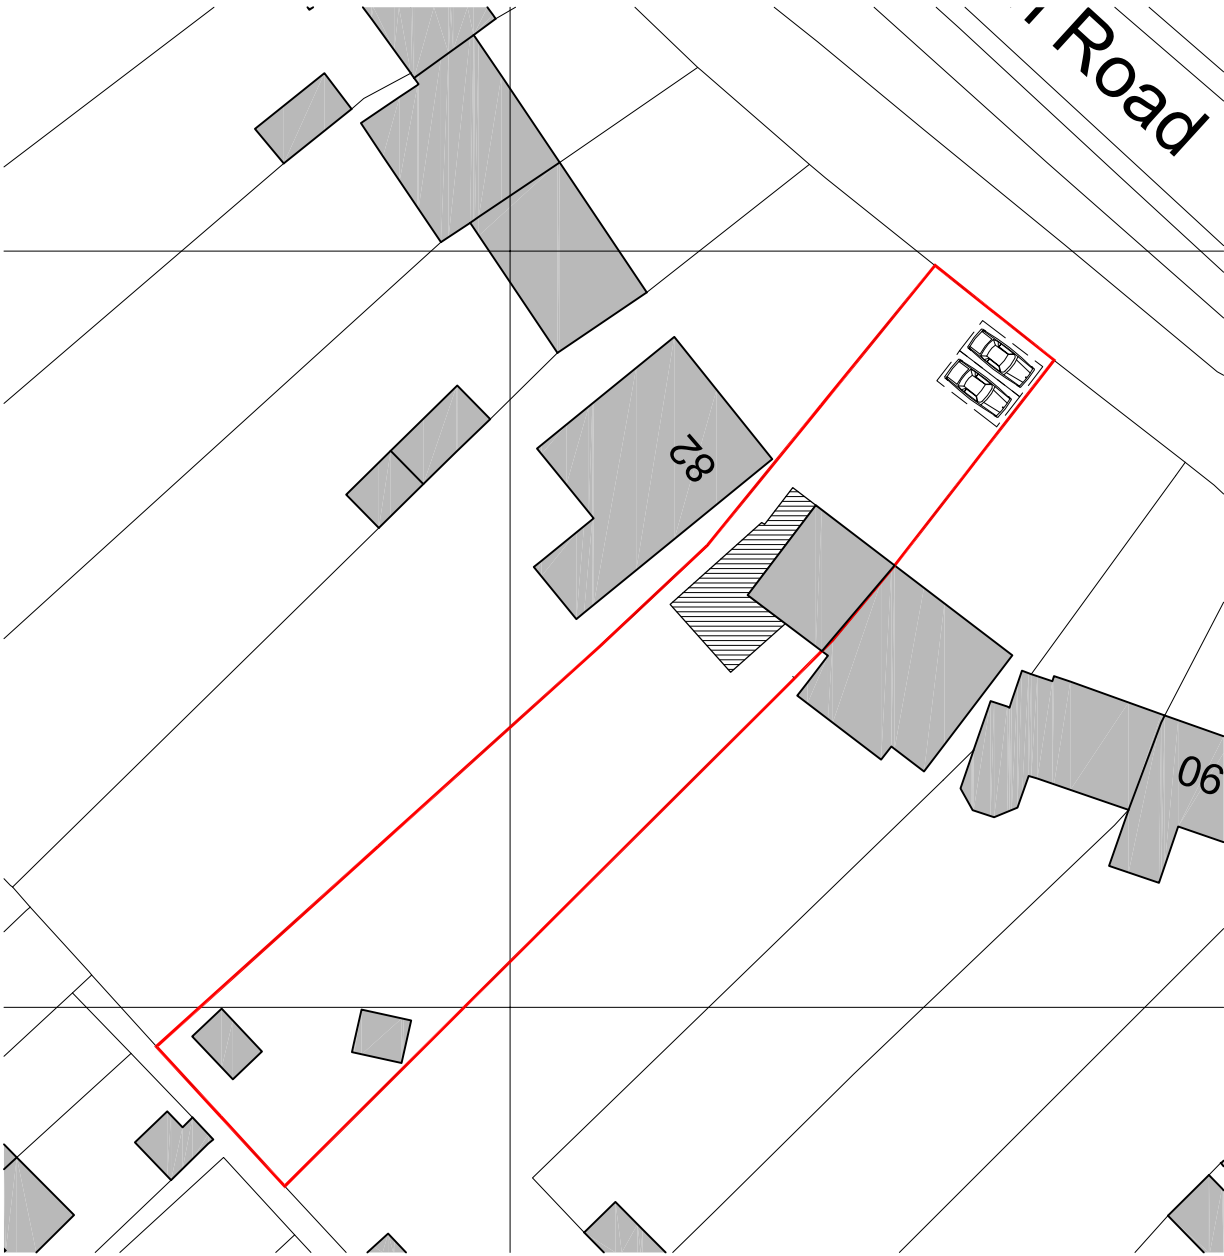

Block Plan - As Proposed
Scale: 1:500

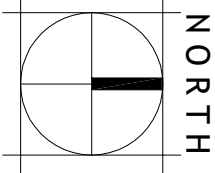

Scale Bar 1:500

Rev	Description	Date	Initials
FOR PLANNING SUBMISSION			

HOLTHAM+NEWMAN
ARCHITECTS

The Old Dairy
228 Wyke Road, Snyers's Wood,
Reading, Berkshire, RG7 1DN

T: 07271 316420
E: info@hnmarchitects.co.uk

Project:
84, Old Bath Road
Charvil
Reading
RG10 9QL

Client:
Mr and Mrs T. Loudon

Drawing Title:
Block Plan
Car Parking Layout

As Existing and Proposed		
Scale: 1:500 @ A3	Dwg. No.:	Rev.:
Drawn by: DH	2519-P104	-
Date: July 2025		