



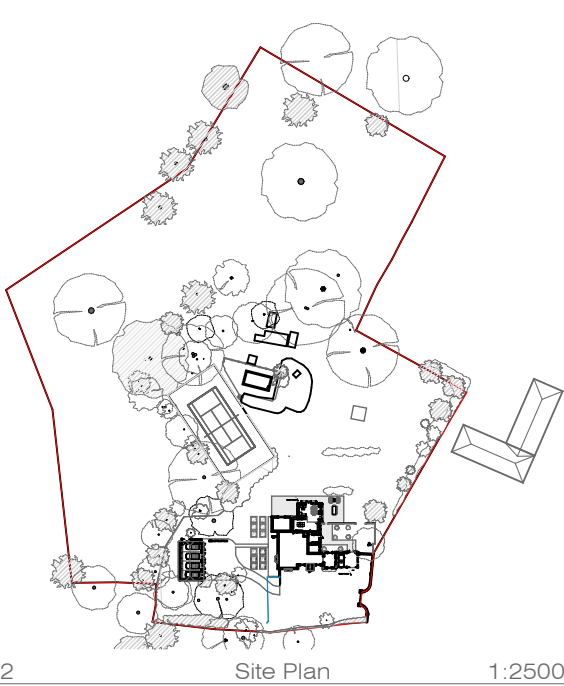

Legend:

- 01 Proposed open car port with electric charging point
- 02 Replacement Orangery
- 03 Proposed four bay Garage with storage area in roof pitch above. A cellular confinement driveway is proposed as per arboriculturalists recommendation
- 04 Adjustments to plant room include removing the existing side access door and porch and built in with painted brick to match, remove existing window and move side access door to this position

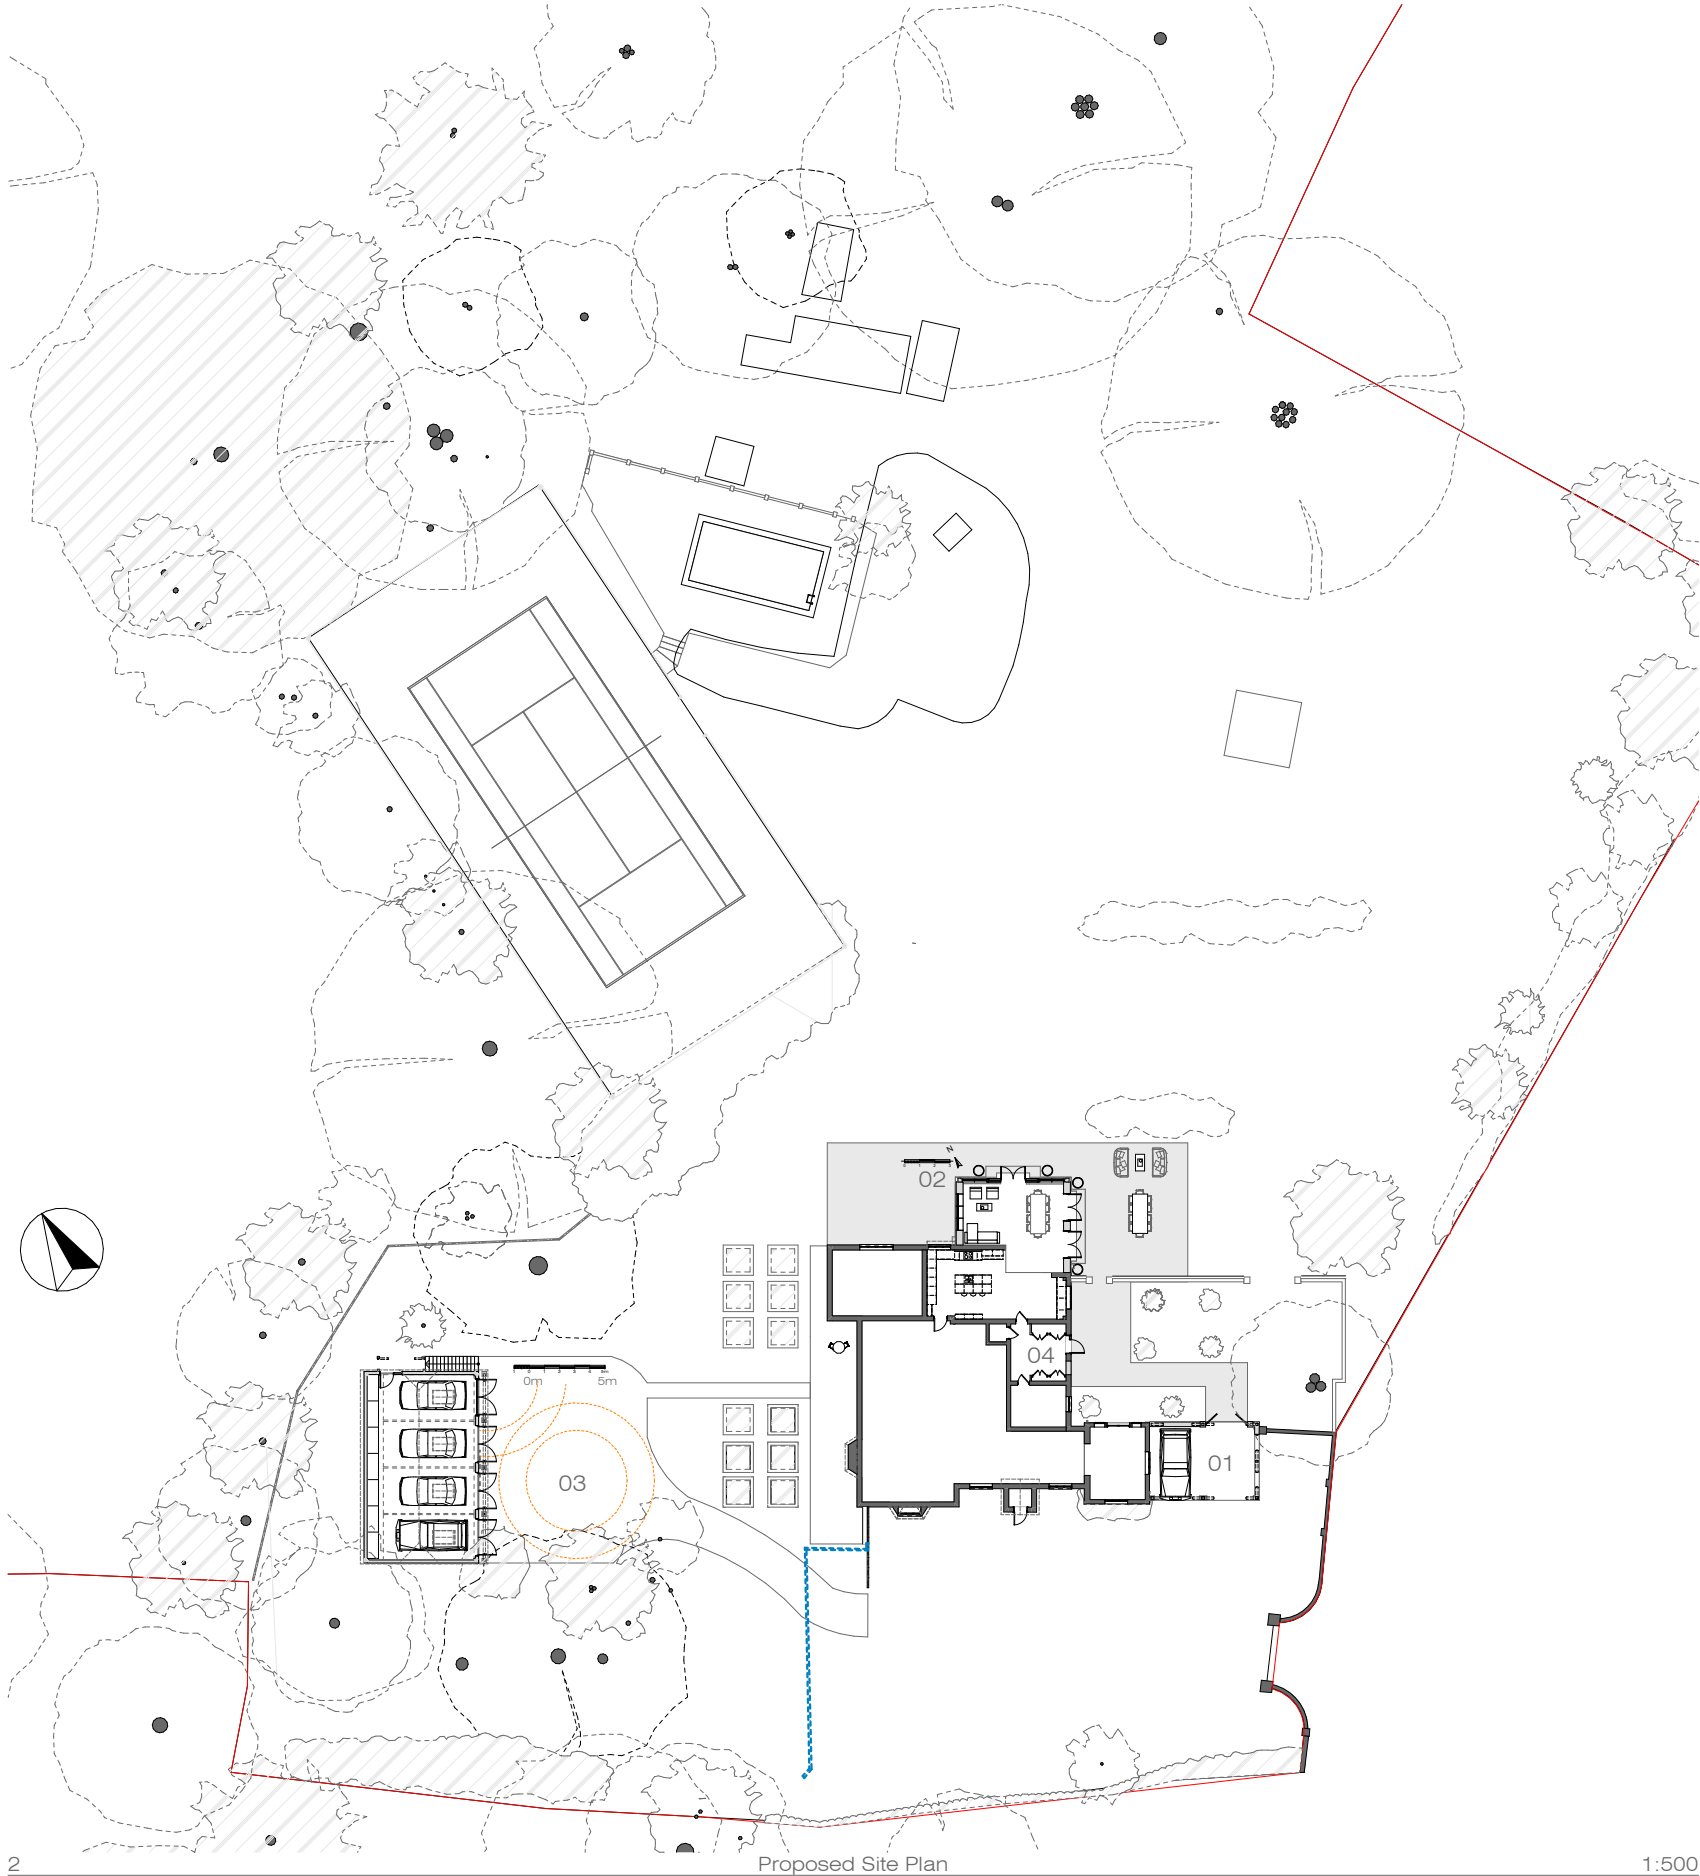