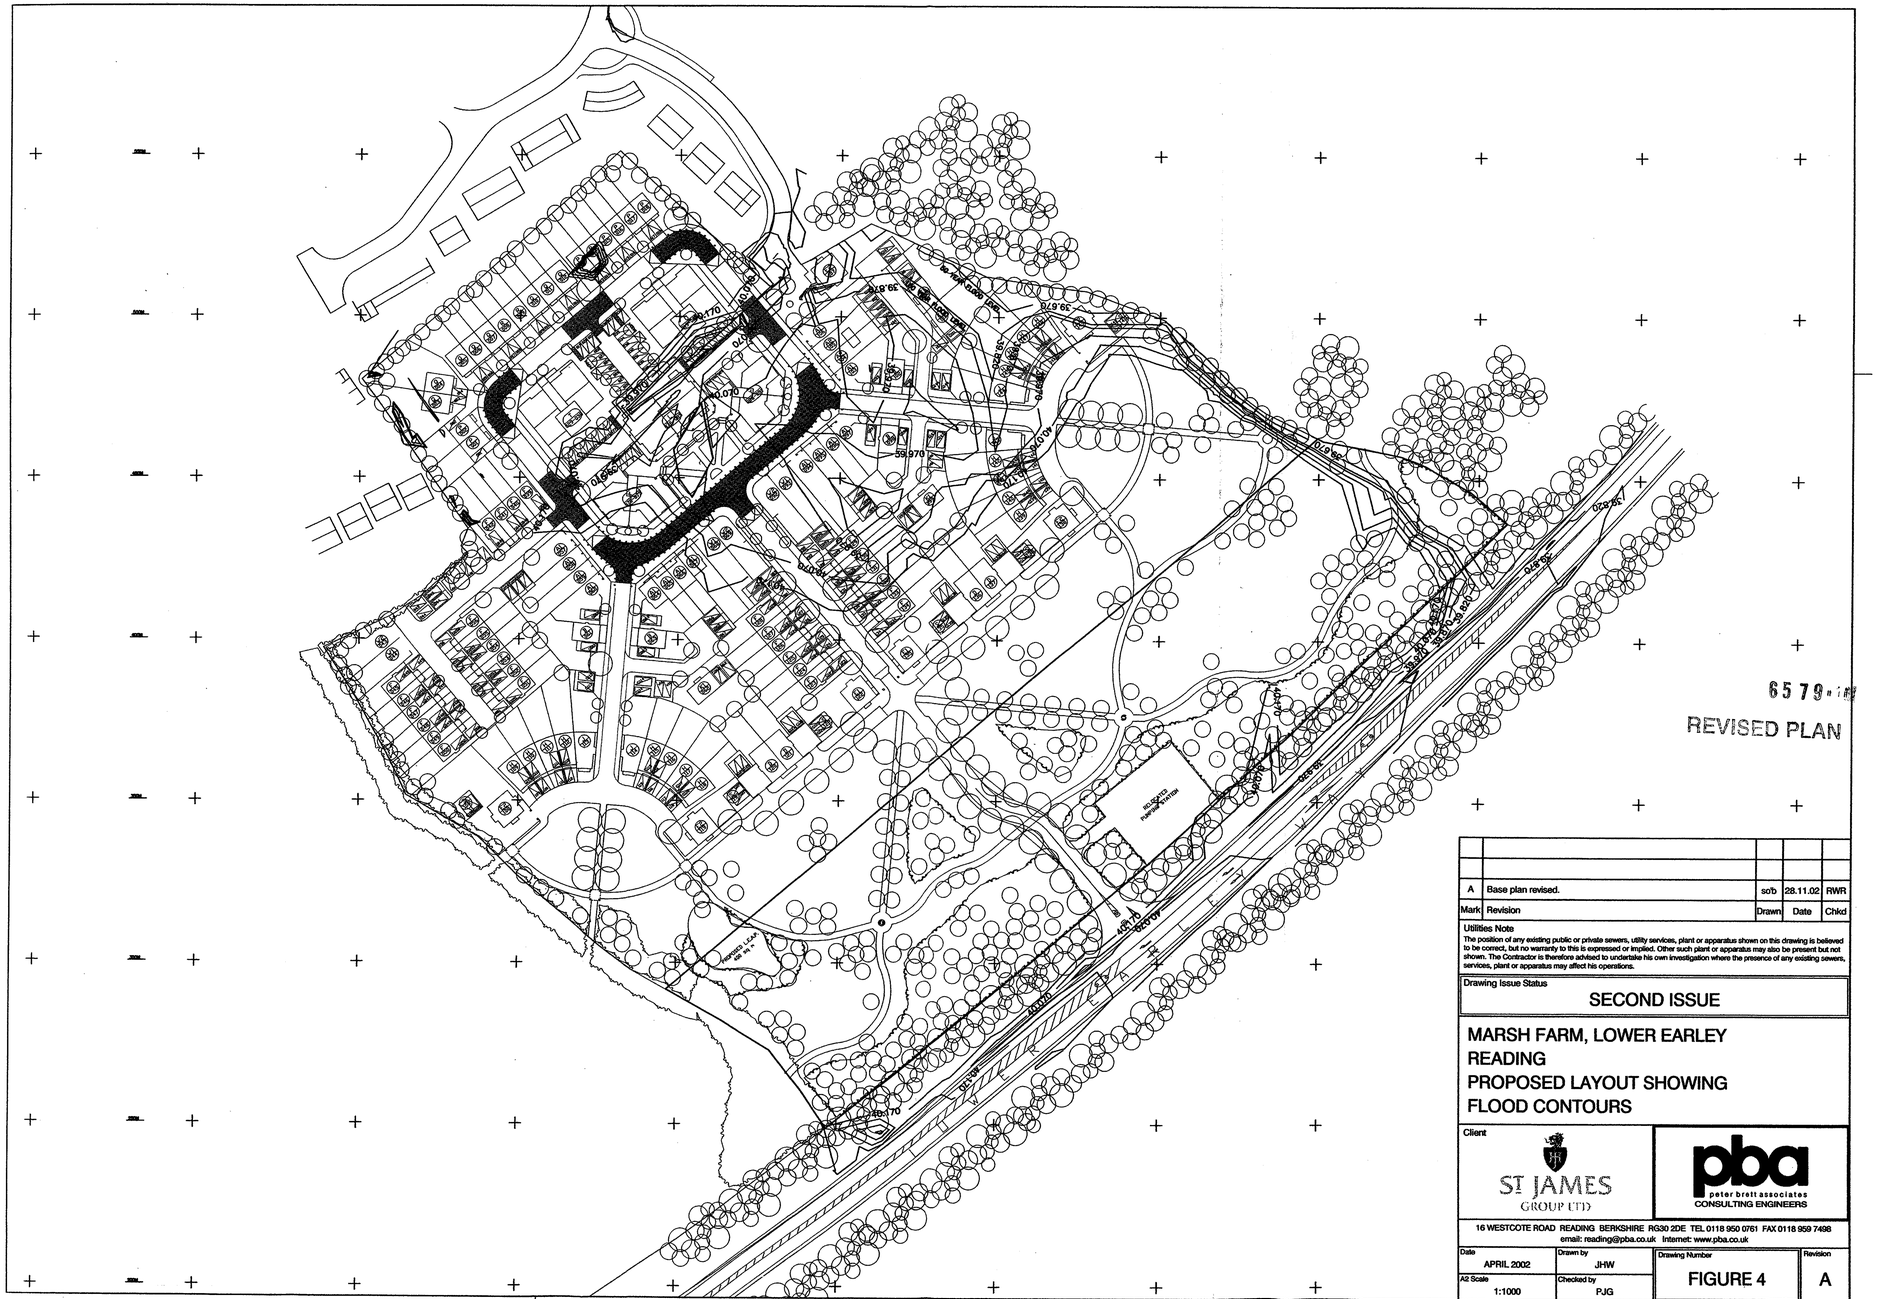

Mark	Revision	Drawn	Date	Chkd
A	Base plan revised.	sob	28.11.02	RWR

Utilities Note
The position of any existing public or private sewers, utility services, plant or apparatus shown on this drawing is believed to be correct, but no warranty to this is expressed or implied. Other such plant or apparatus may also be present but not shown. The Contractor is therefore advised to undertake his own investigation where the presence of any existing sewers, services, plant or apparatus may affect his operations.

Drawing Issue Status

SECOND ISSUE

MARSH FARM, LOWER EARLEY
READING
PROPOSED LAYOUT SHOWING
FLOOD CONTOURS

Client

ST JAMES GROUP LTD

peter brett associates
CONSULTING ENGINEERS
16 WESTCOTE ROAD READING BERKSHIRE RG30 2DE TEL 0118 950 0761 FAX 0118 959 7498
email: reading@pba.co.uk Internet: www.pba.co.uk

Date	Drawn by	Drawing Number	Revision
APRIL 2002	JHW	FIGURE 4	A
A2 Scale 1:1000	Checked by PJG		

J:\12000series\12467 Marsh Farm\acad