


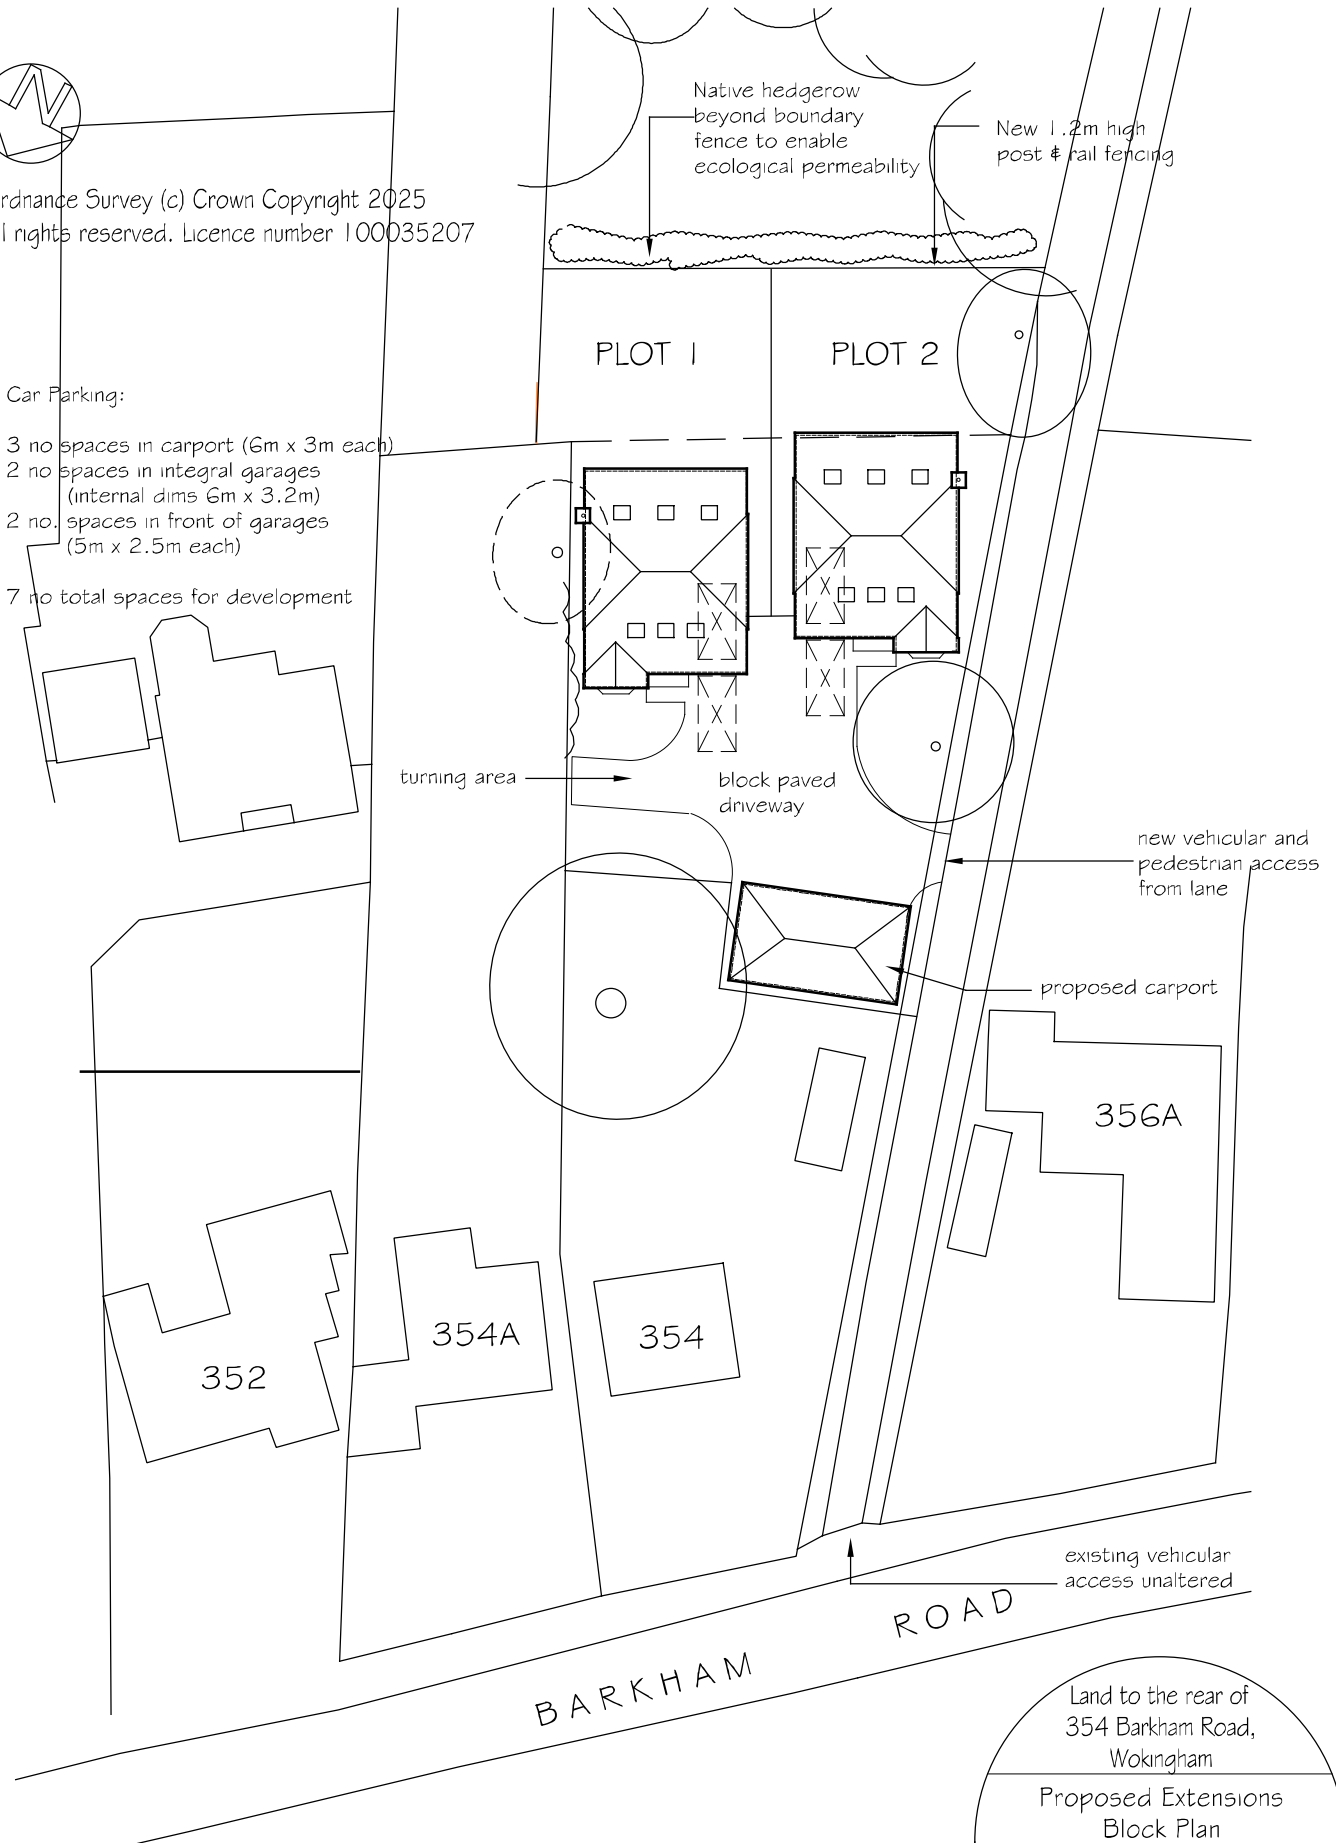

Ordnance Survey (c) Crown Copyright 2025
All rights reserved. Licence number 100035207

Car Parking:

- 3 no spaces in carport (6m x 3m each)
- 2 no spaces in integral garages (internal dims 6m x 3.2m)
- 2 no spaces in front of garages (5m x 2.5m each)
- 7 no total spaces for development



A4
Original

0 10 20m
Scale 1:500

Revision C May 2026
Car parking allocation noted
Revision B March 2026
Rear boundary fence amended
Revision A April 2025
Turning head amended

Scale: 1:500
Date: March 2025

Land to the rear of
354 Barkham Road,
Wokingham

Proposed Extensions
Block Plan

Architectural Services
17 Wessex Court, Clarence Street, Swindon SN1 1 2D.
Tel: 07948 872810

251532/12 C

Copyright