

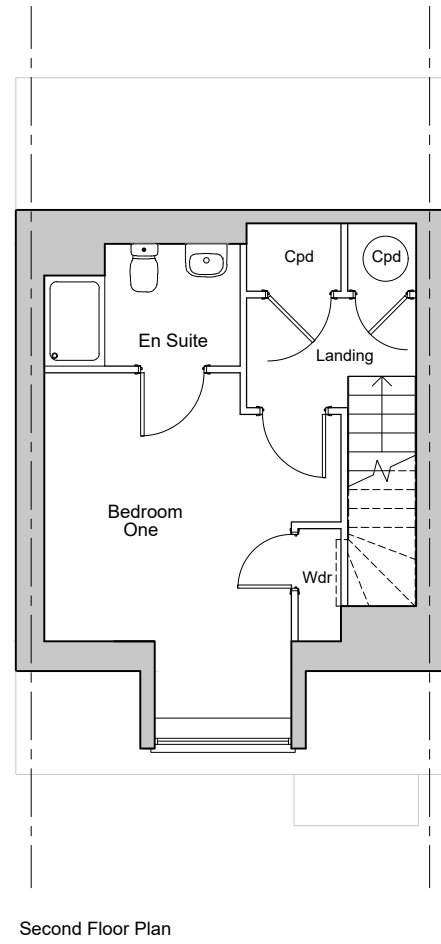
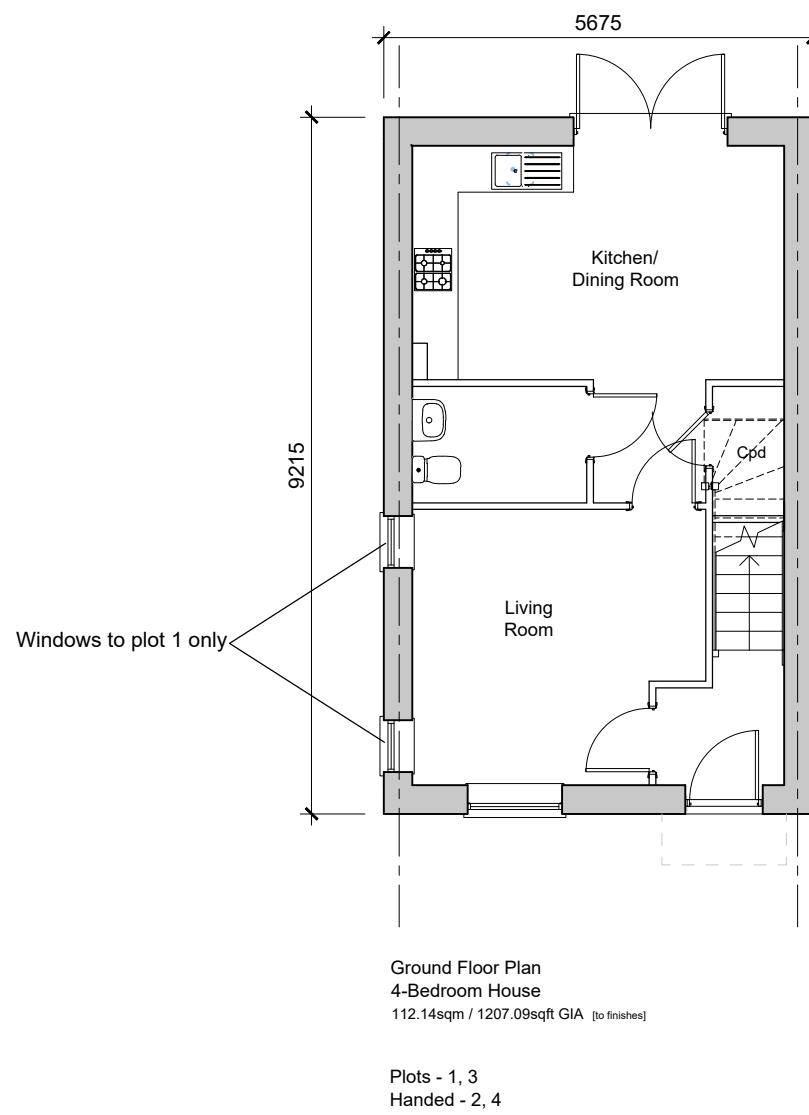



Plans

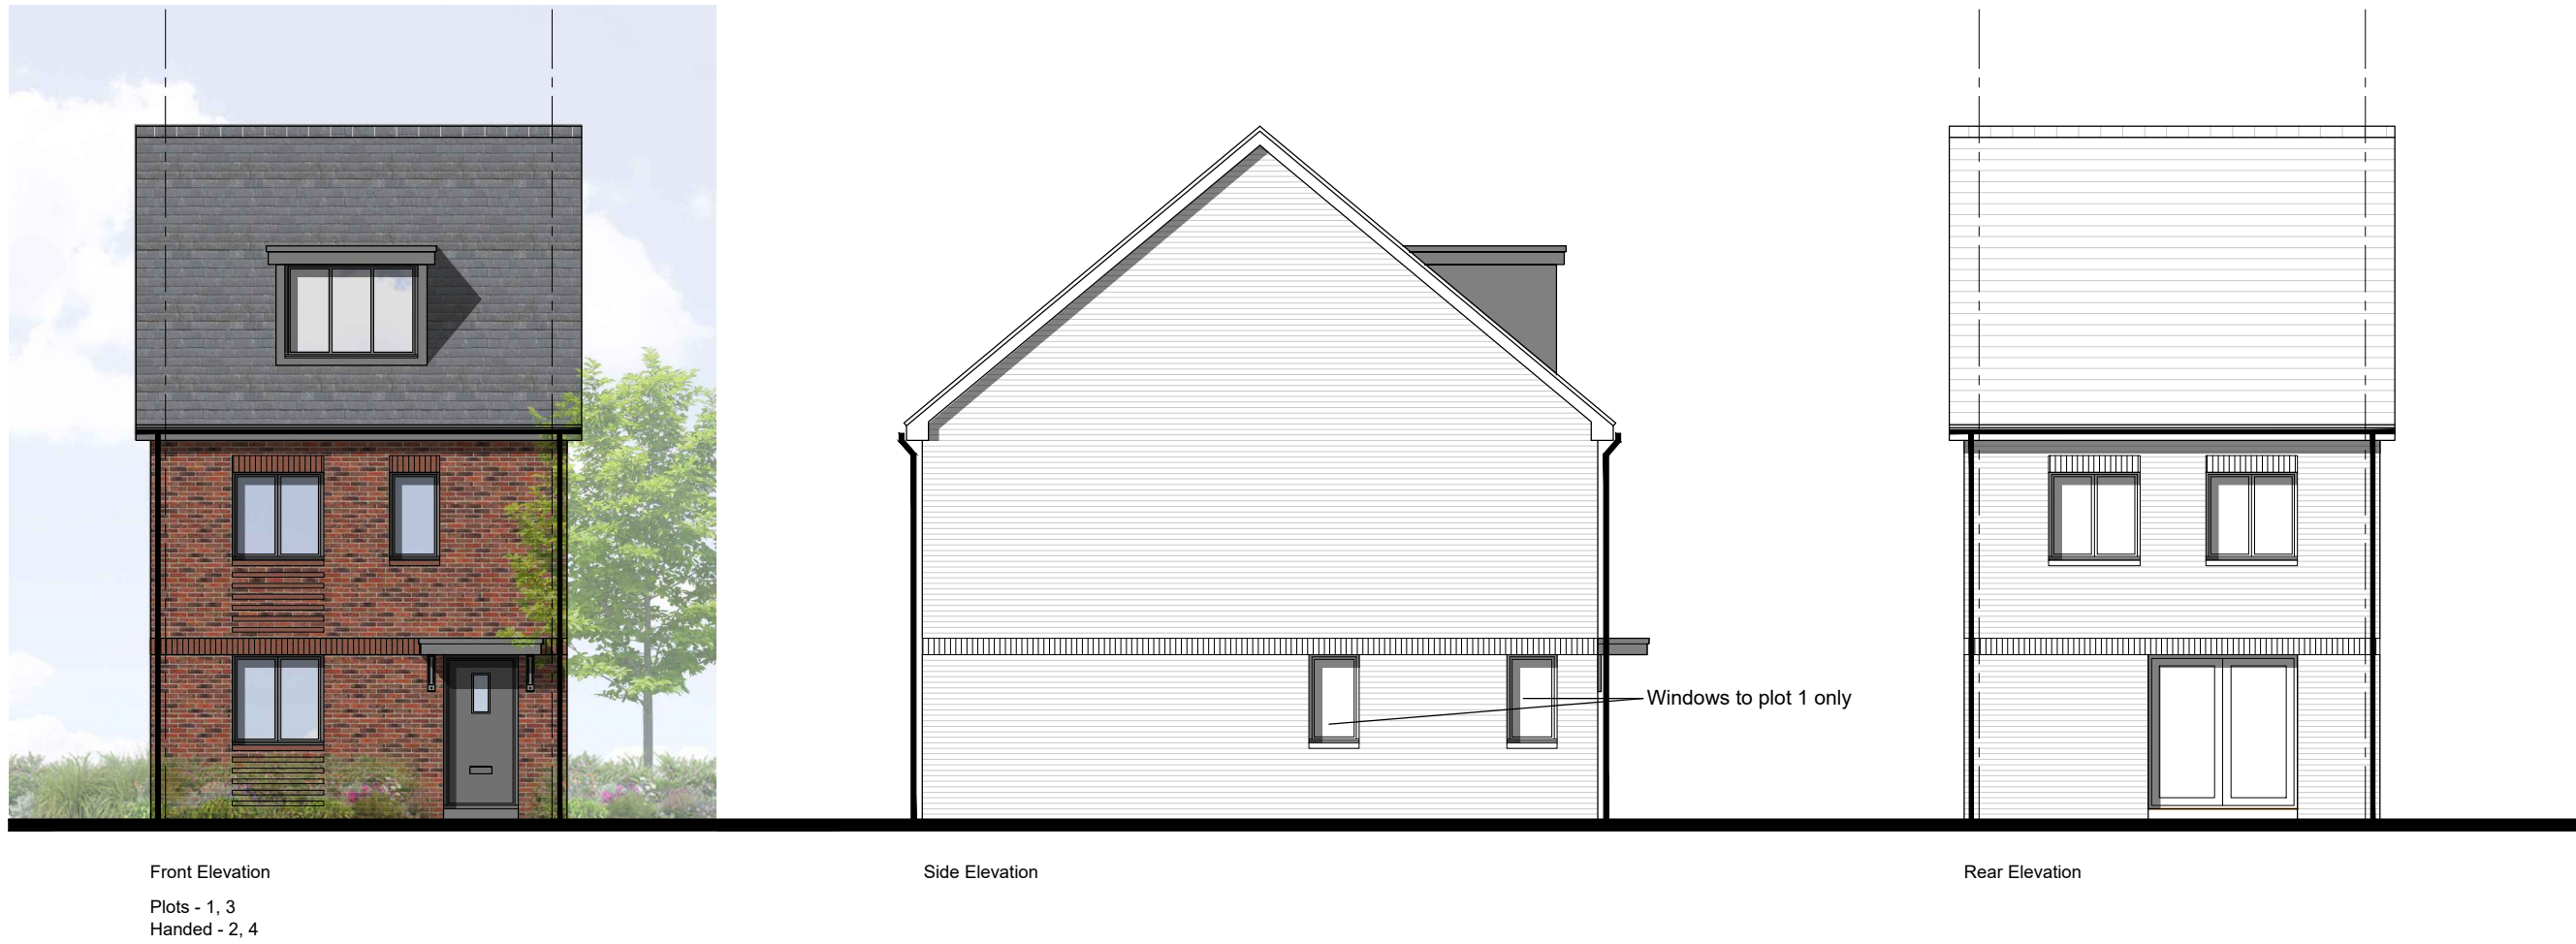

Elevations

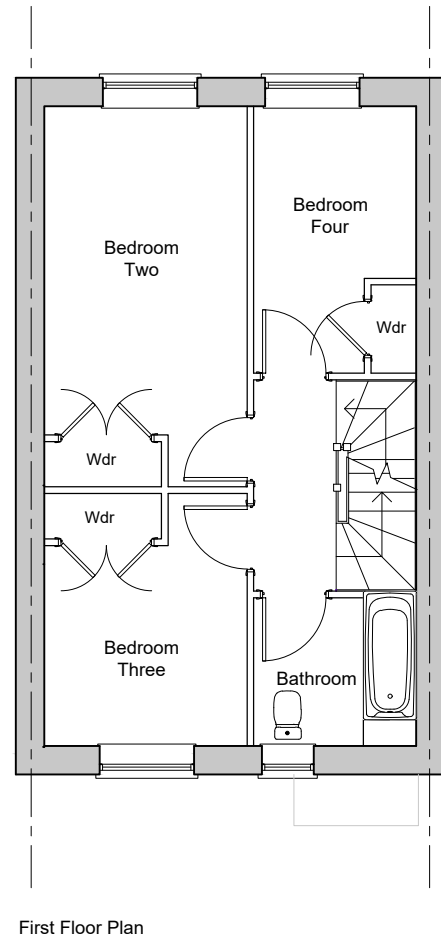

B	04.03.25	Hot water cylinder added and plot 1 windows amended	KB	DP
A	12.02.25	Issued for comment	KB	DP
/	17.01.25	Pre-app issue	KB	DP
Rev	Date	Revision Details	Dr	Ch

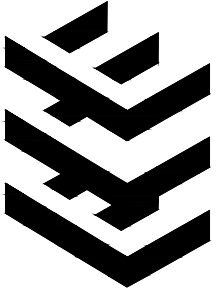

London: 76 Great Suffolk Street
London, SE1 0BL
T 0207 928 2773 E london@ecearchitecture.com

Sussex: 64 - 68 Brighton Road, Worthing
West Sussex, BN11 2EN
T 01903 248777 E sussex@ecearchitecture.com

Bristol: Westworks, Beacon Tower
Colston Street, Bristol, BS1 4XE
T 0117 214 1101 E bristol@ecewestworks.com

ECE Architecture
www.ecearchitecture.com

Client's Name
Vistry Group

Job Title
Parcel 13, Finchwood Park

Drawing Title
**Violet Housetype
Proposed Plans and Elevations**

Scale
1:100 @ A1 / 1:200 @ A3



Drawn	Checked	Date
KB	DP	17.01.25

Job No	Drawing No	Rev
7527	PL-1035	B

Status
APPROVAL