


Notes.
All dimensions and levels on site are to be checked prior to commencement of work.
This drawing is the copyright of J I Architect RIBA.

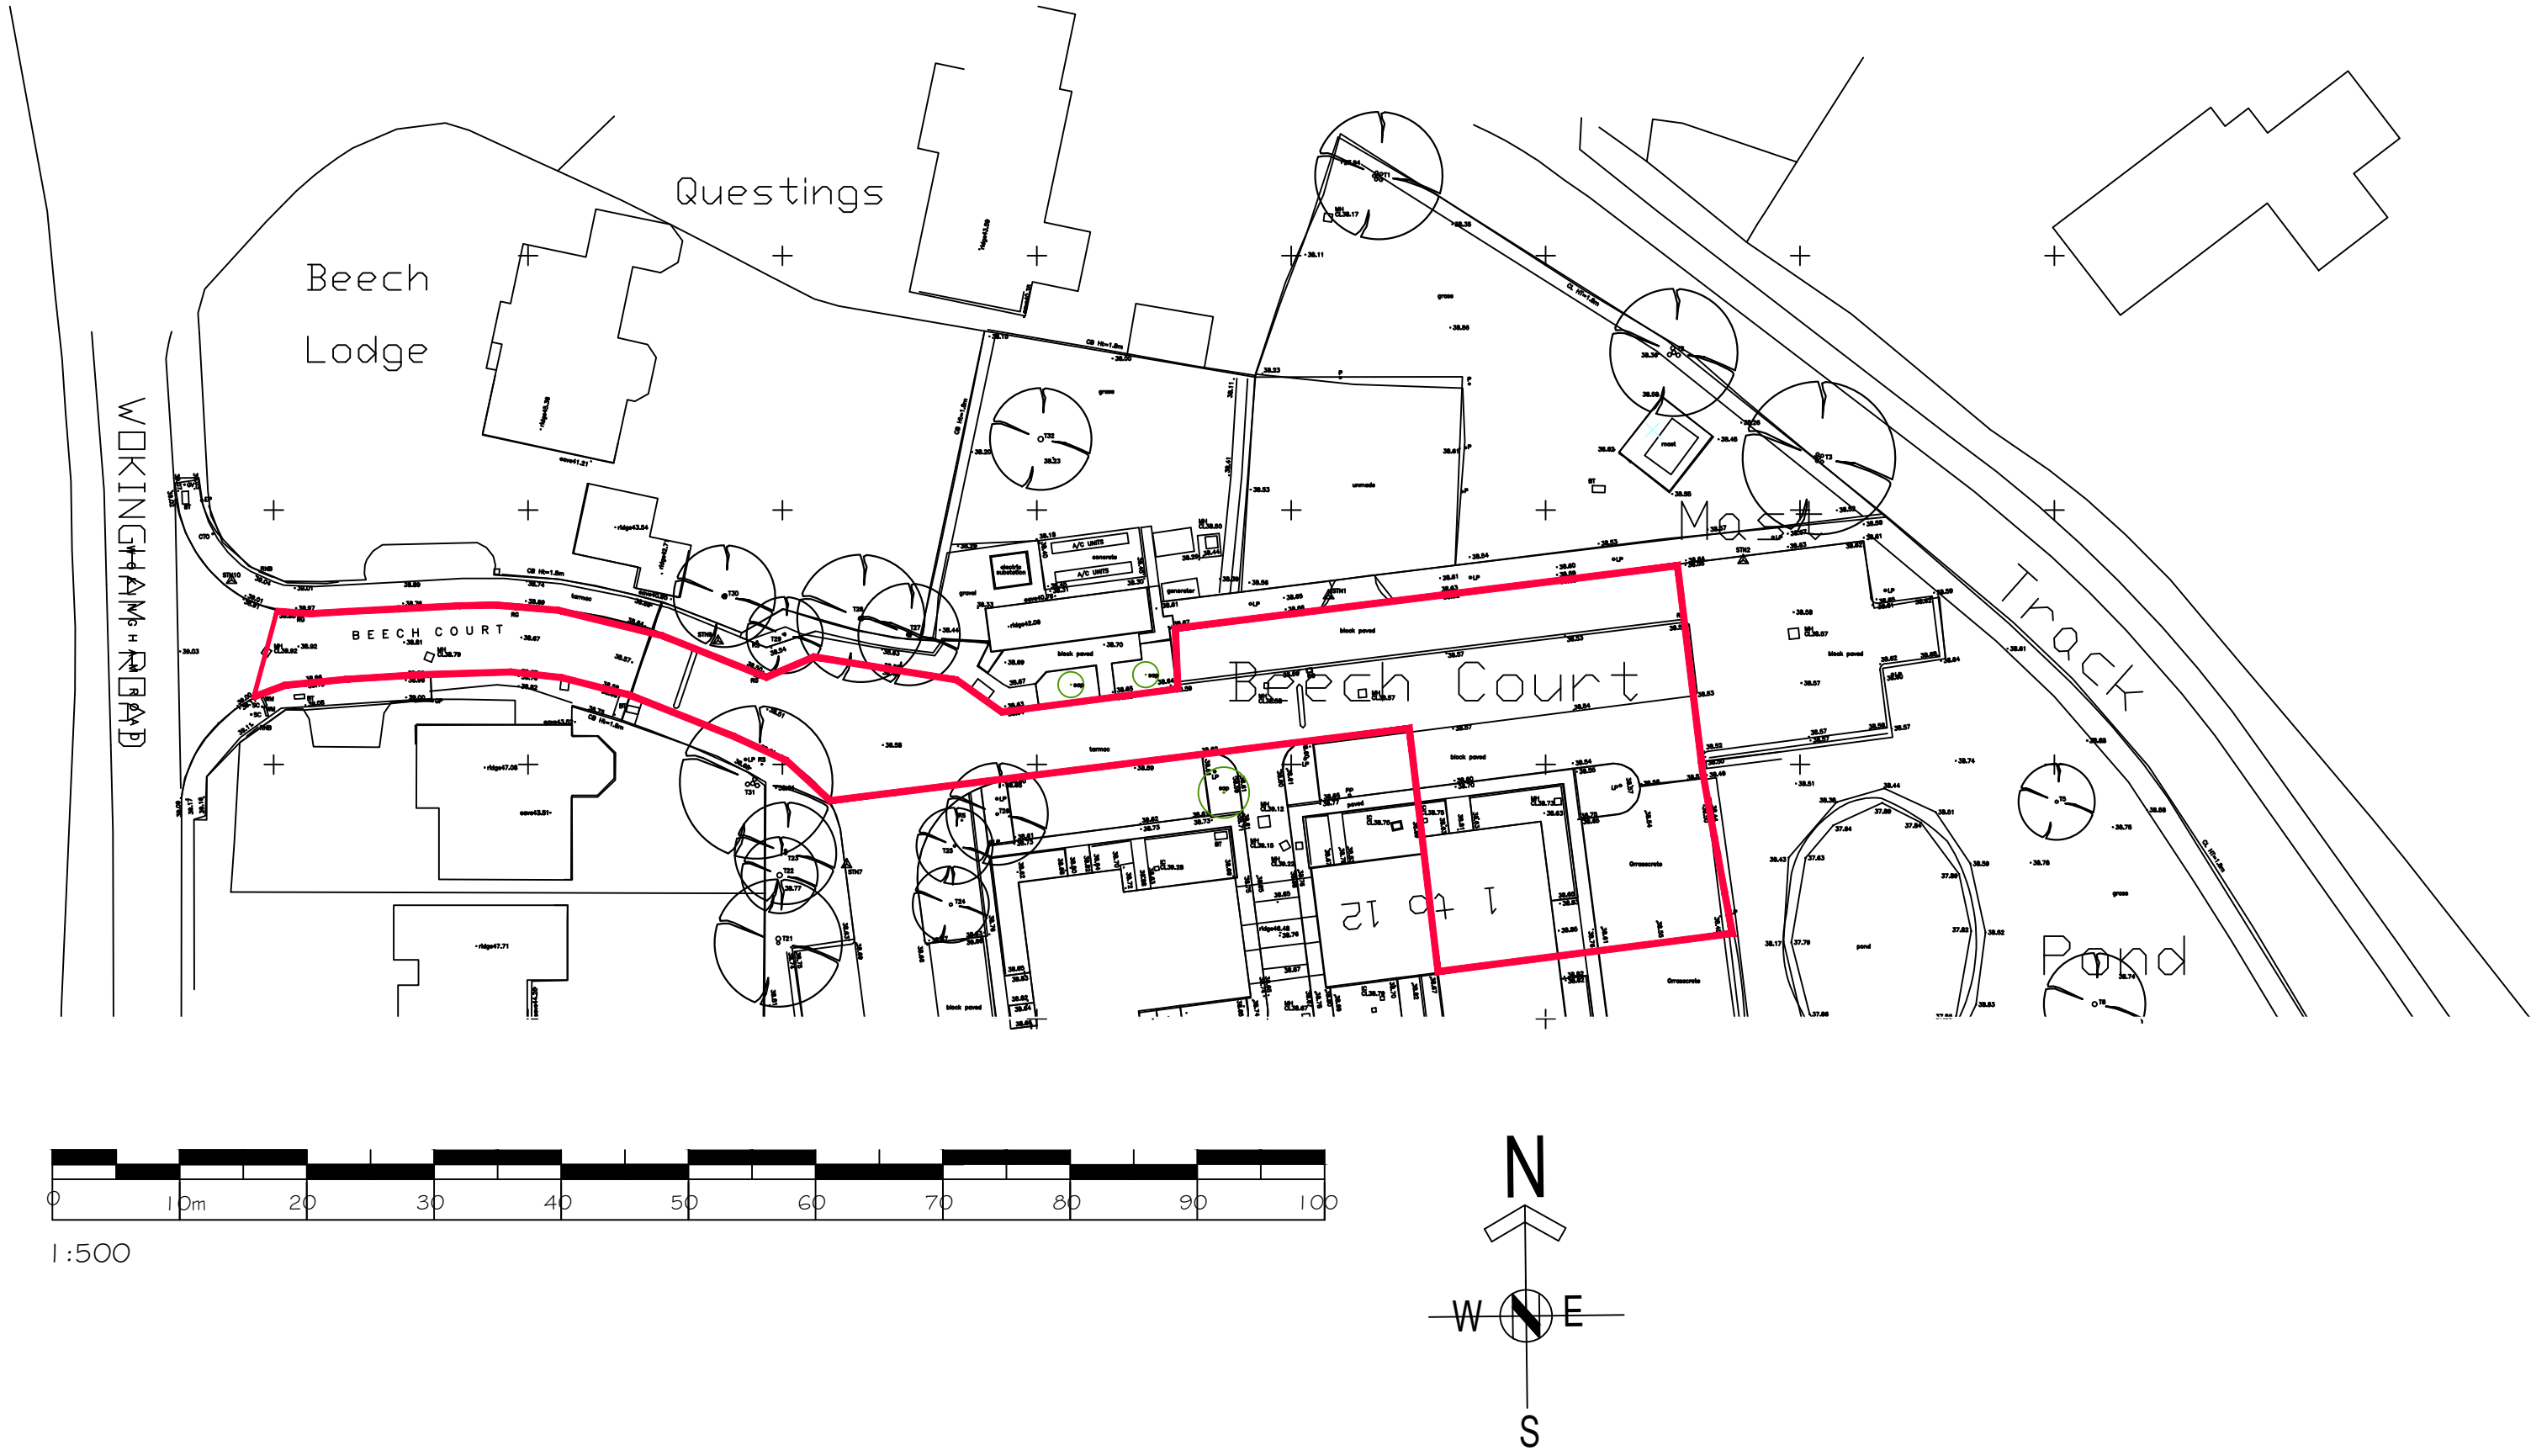


PLANNING ISSUE 26.02.25
REV A Minor adjustments 03.03.25

BEECH COURT
WOKINGHAM ROAD
HURST
BERSHIRE RG10 0RQ

MOORE COMMERCIAL INVESTMENTS LTD
TOPOGRAPHICAL SURVEY

SCALE 1:500 DATE 17.02.2025

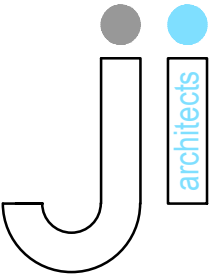

J I Architects
5 Butt Street
Minchinhampton
Gloucestershire GL6 9JP
01453 451 457
john@jiarchitects.co.uk

PROJECT 912 DWG. 02.A