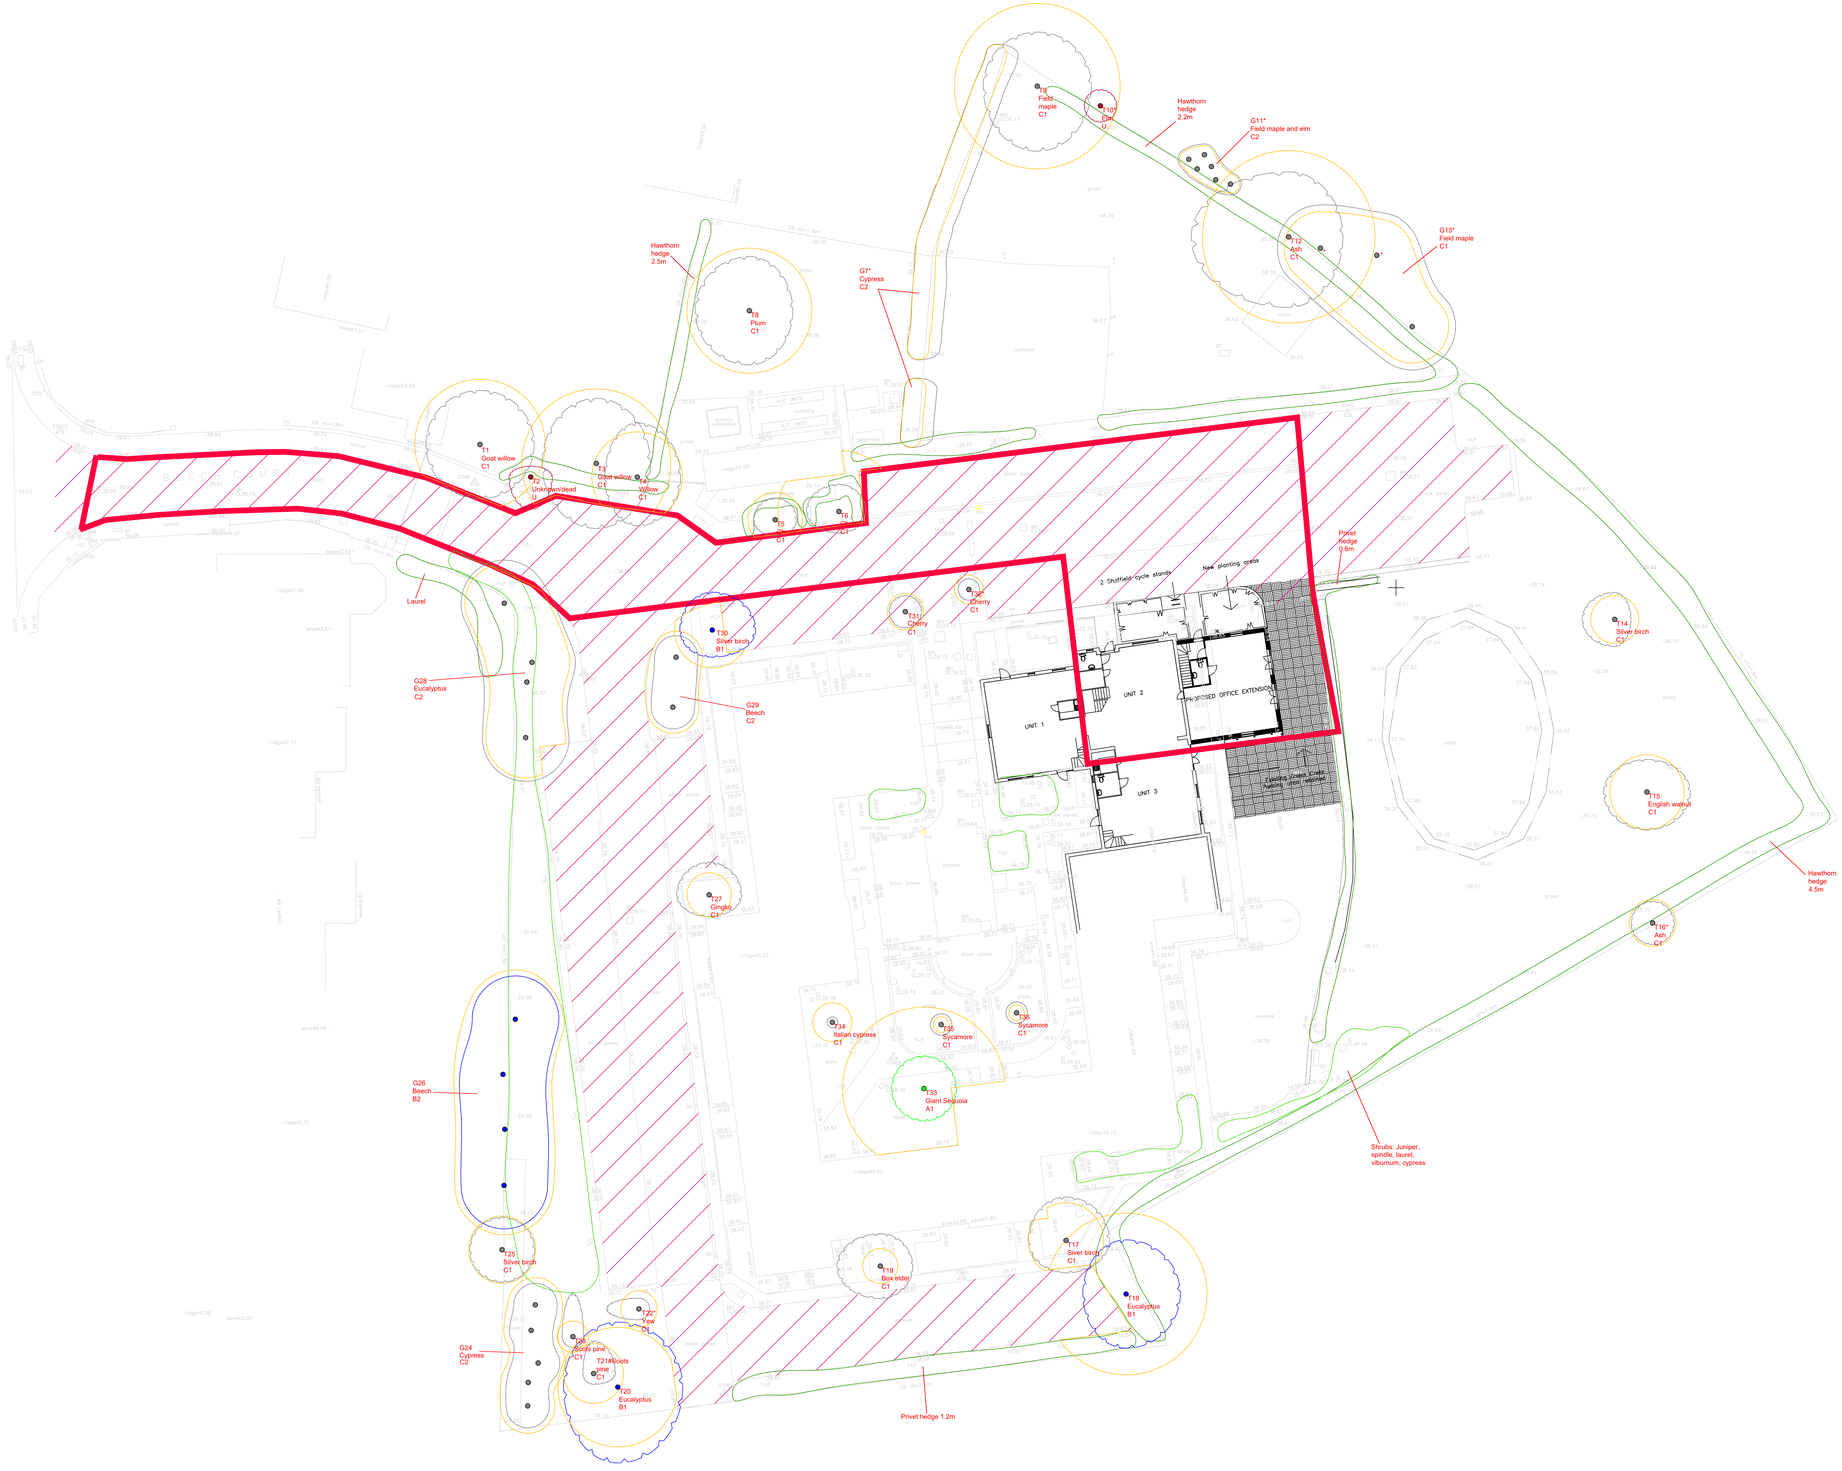


GHA trees arboricultural consultancy
t: 07884 056 025
e: glen@ghatrees.co.uk
www.ghatrees.co.uk

Site: Beech Court	1:200 at A0
Drawing Title: Arboricultural Impact Assessment	Rev A, March 2025

Key:

- Category A
- Category B
- Category C
- Category U
- Shrubs
- Hedges
- Existing Hardstanding

Category — Crown Spread; Root Protection Area — Tree Number, Species, Category

NOTE: Tree/group numbers marked with an * have approximate locations.

N

5m 10m