


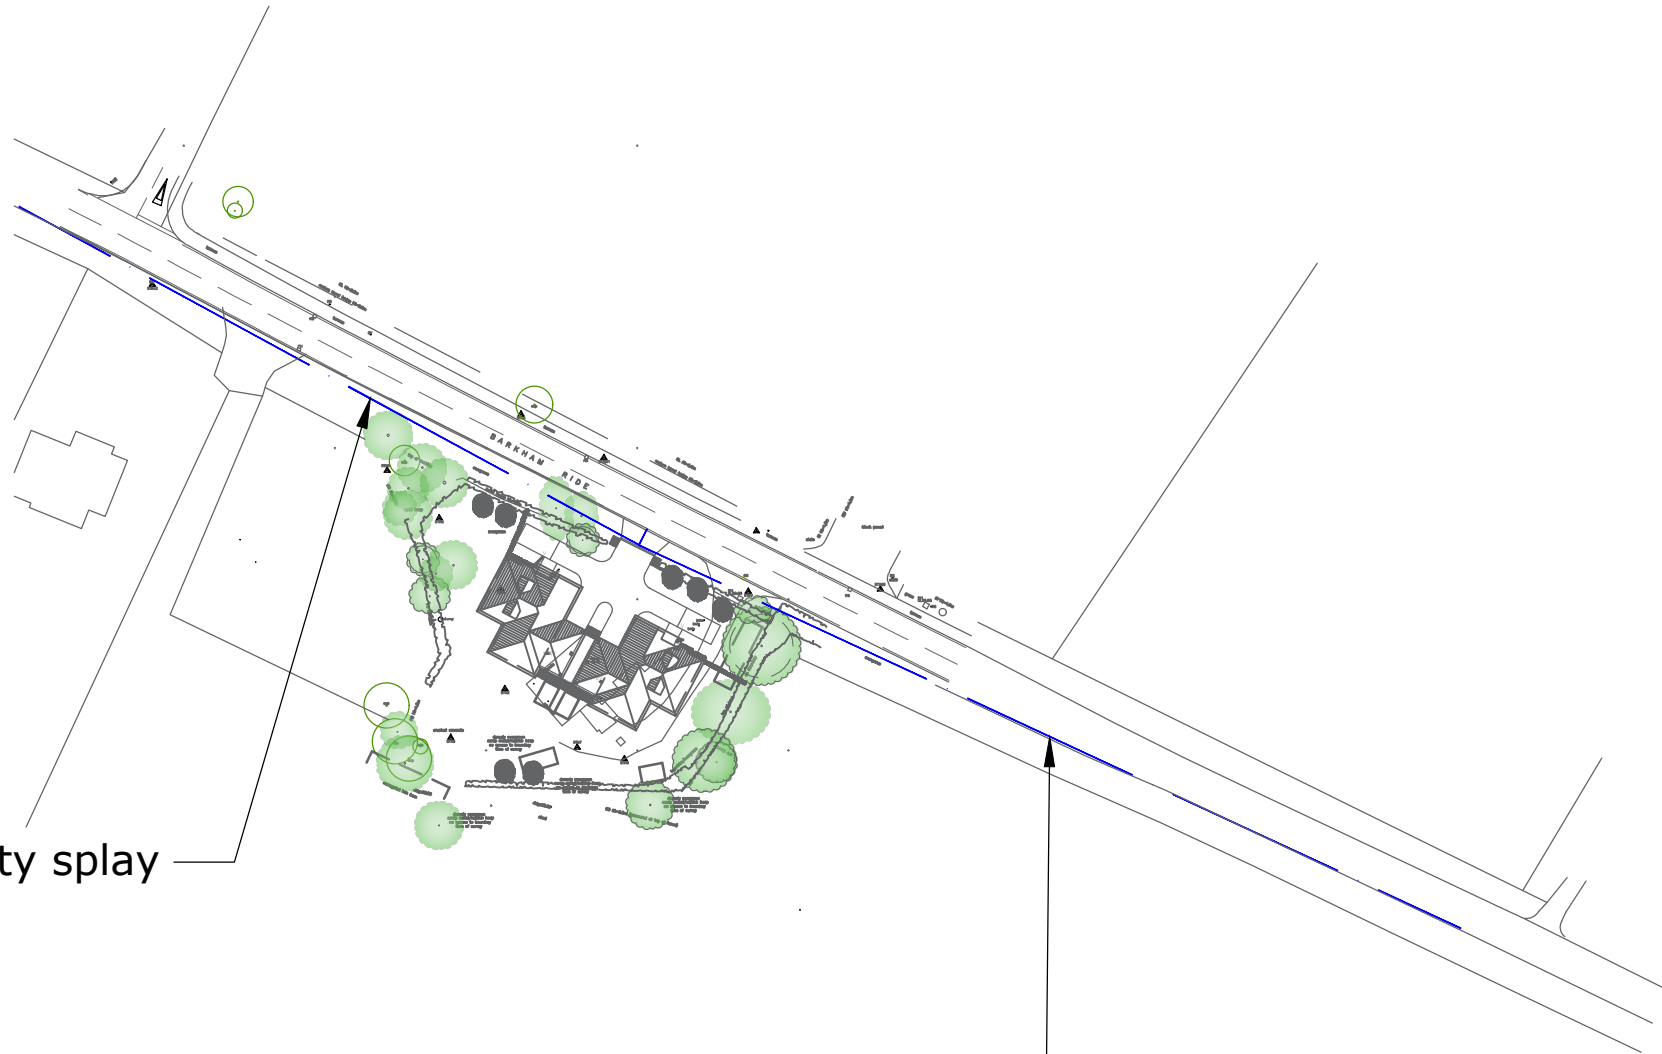

2.4m x 120m visibility splay

2.4m x 120m visibility splay

Notes

- 1. All levels and dimensions to be checked on site before any work commences. All dimensions in metres unless stated otherwise.
- 2. This drawing is based on OS mapping and Motion cannot guarantee the accuracy of the data.

A	Updated Topo	GL	DM	DM	29/01/2025
-	First Issue	GL	DM	DM	23/01/2025
Rev.	Description	Drm	Chk	App	Date

Drawing Status:

FOR PLANNING
NOT FOR CONSTRUCTION



Guildford - Reading - London
www.motion.co.uk

Client:
A1 Roberts Properties

Project:
22a and 22b Barkham Road

Title:
Visibility Splay

Scale: 1:1000 (@ A3)

Drawing:
2301002-03

Revision:
A