


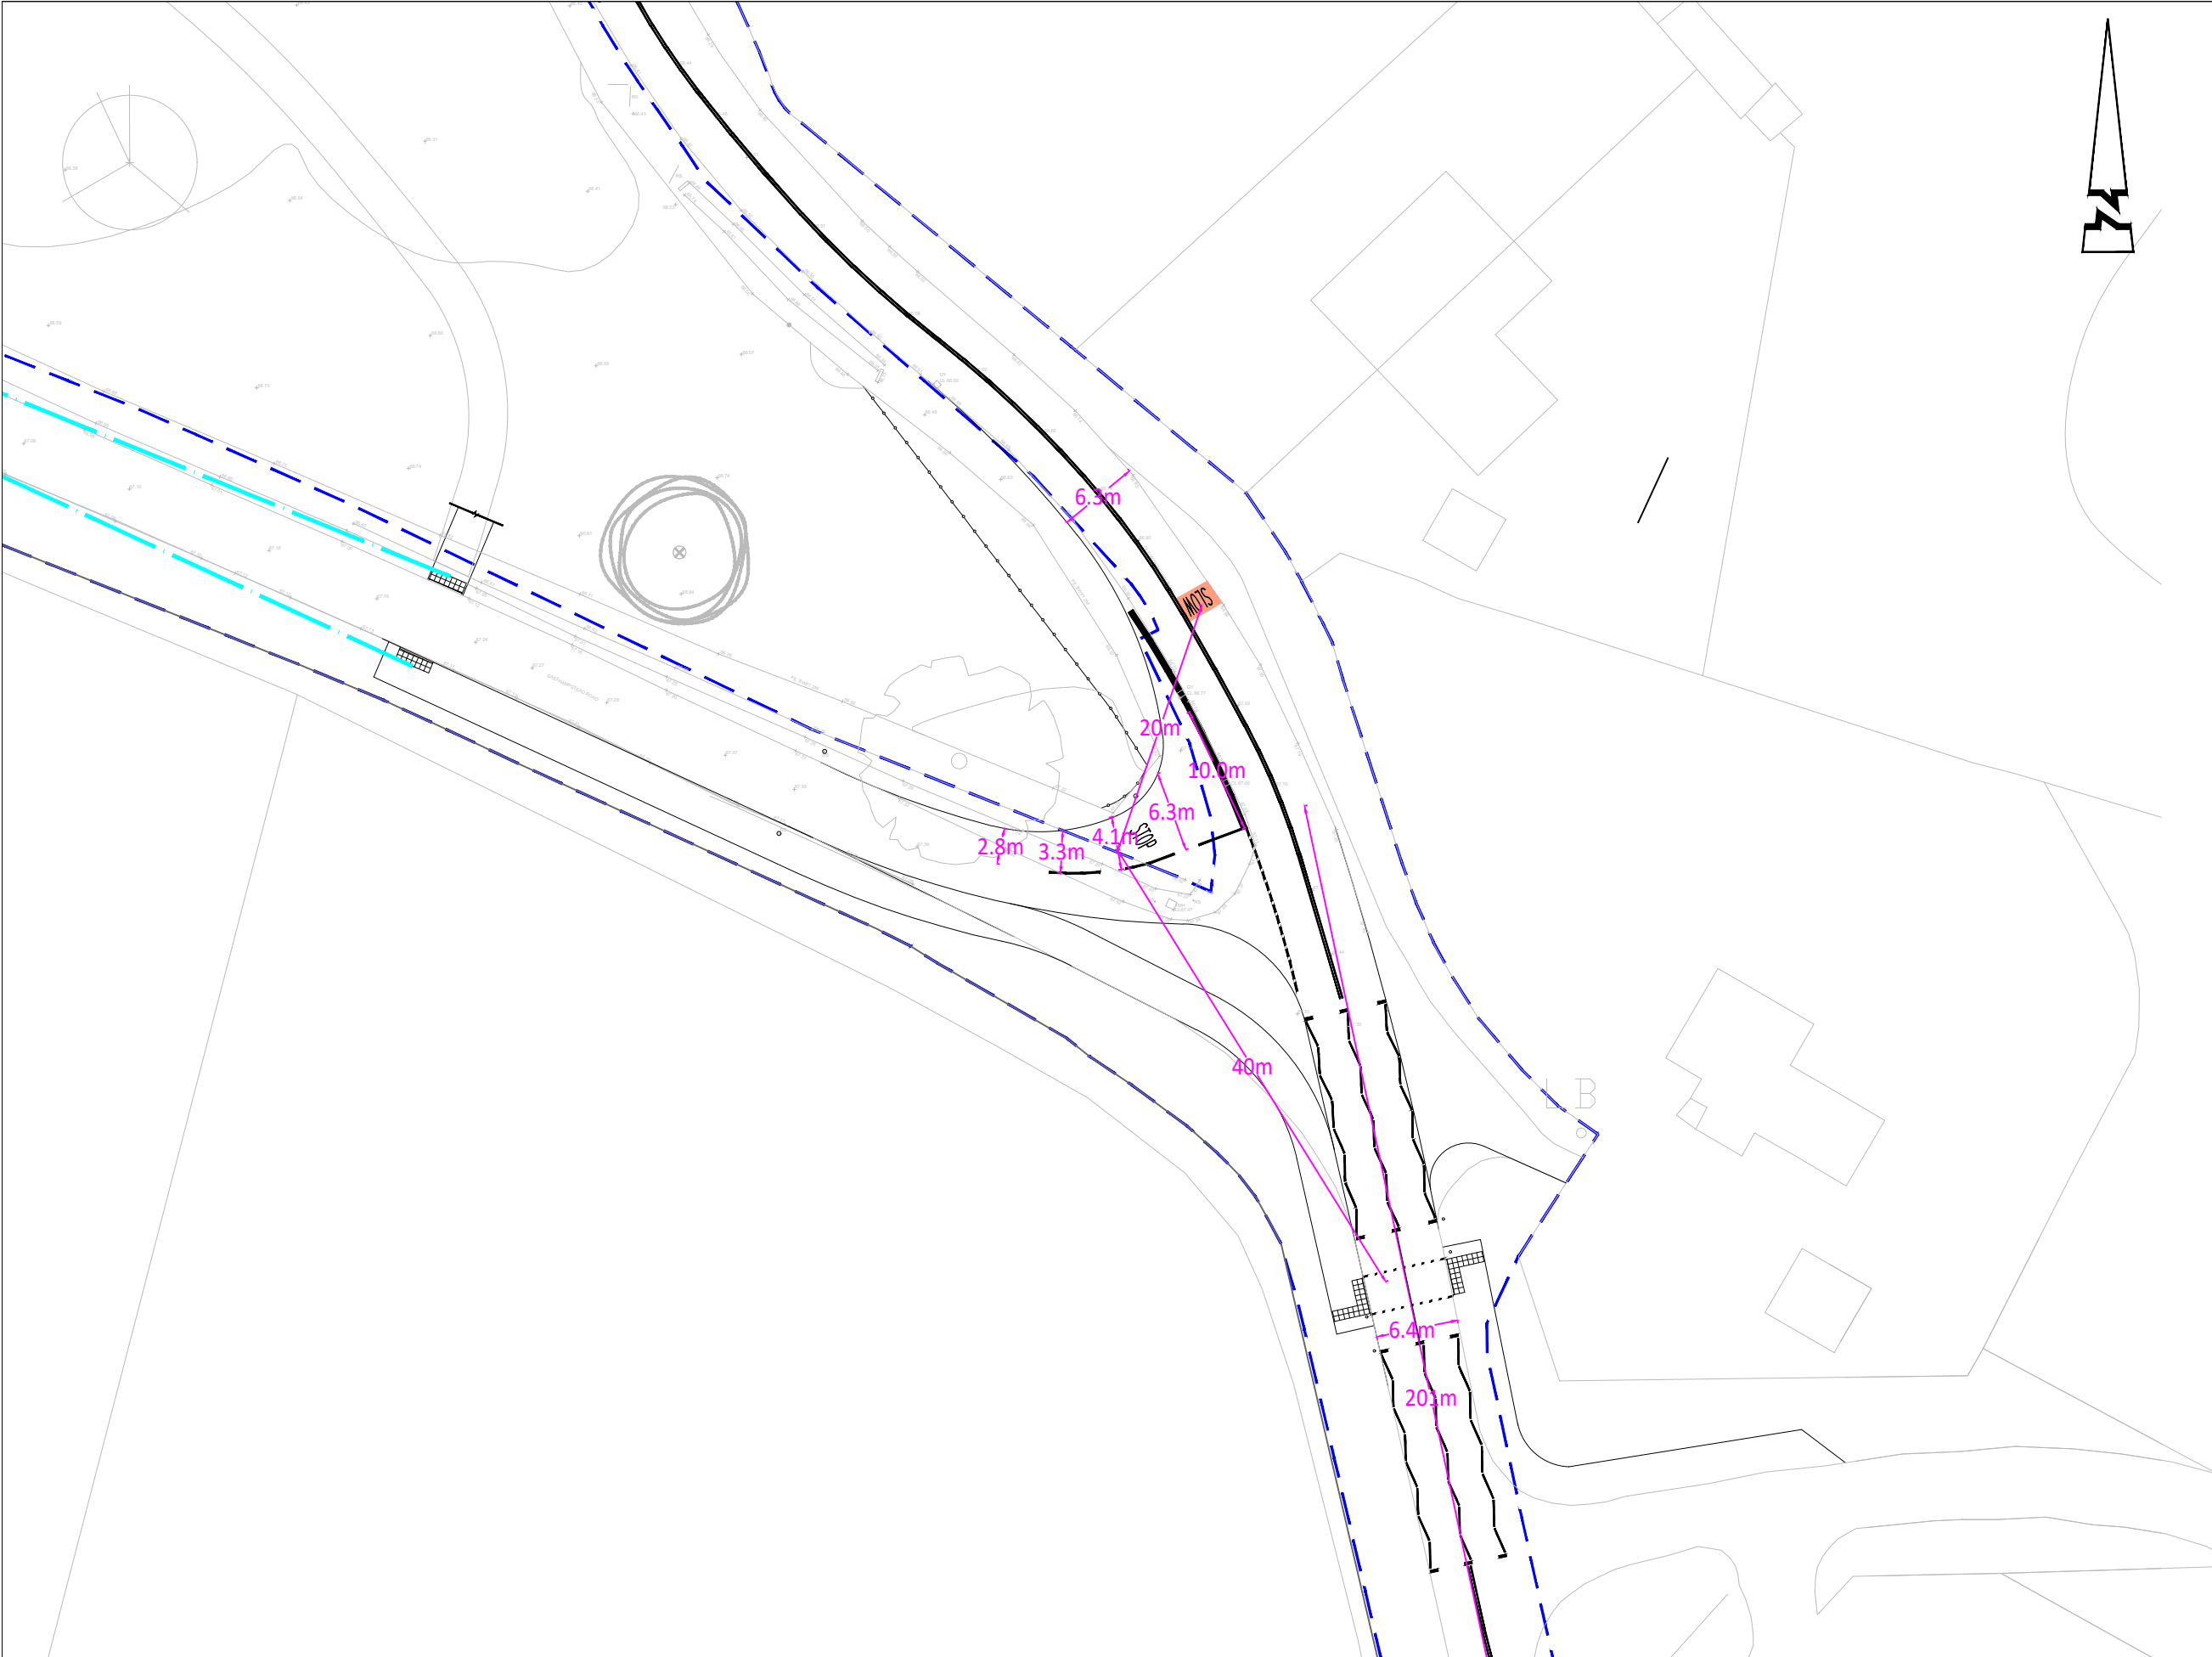

© ABLEY LETCHFORD PARTNERSHIP LTD.
This drawing should not be reproduced without
consent.

A	05.26	FOR ISSUE	PR	PJ
Rev	Date	Description	Drawn	Checked



www.ableyletchford.co.uk

Client
LIGHTWOOD STRATEGIC

Project
**SOUTH WOKINGHAM
EXTENSION SDL
PRIORS FARM**

Title
**EASTHAMPTSTEAD ROAD
OLD WOKINGHAM ROAD
PROPOSED GEOMETRIES**

Status
FOR INFORMATION

Scale 1:500 @ A3	Date MAY 26	Drawn PR	Checked PJ
---------------------	----------------	-------------	---------------

Drawing No A218-075/P1	Revision A
---------------------------	---------------