


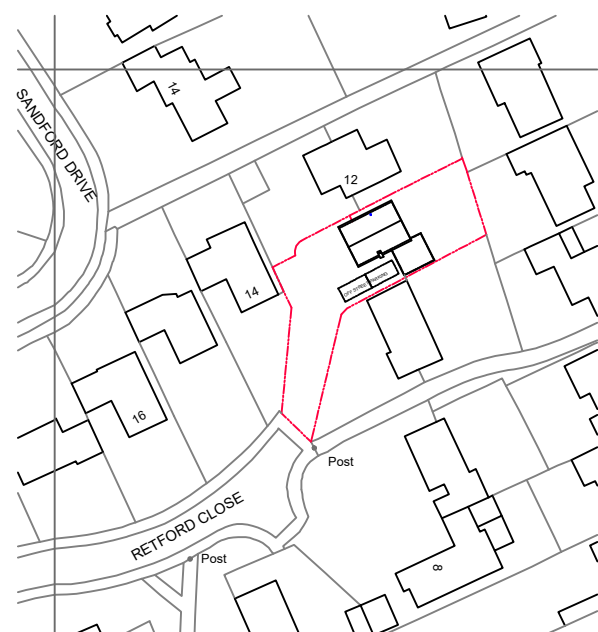
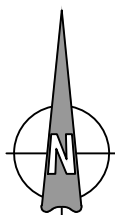


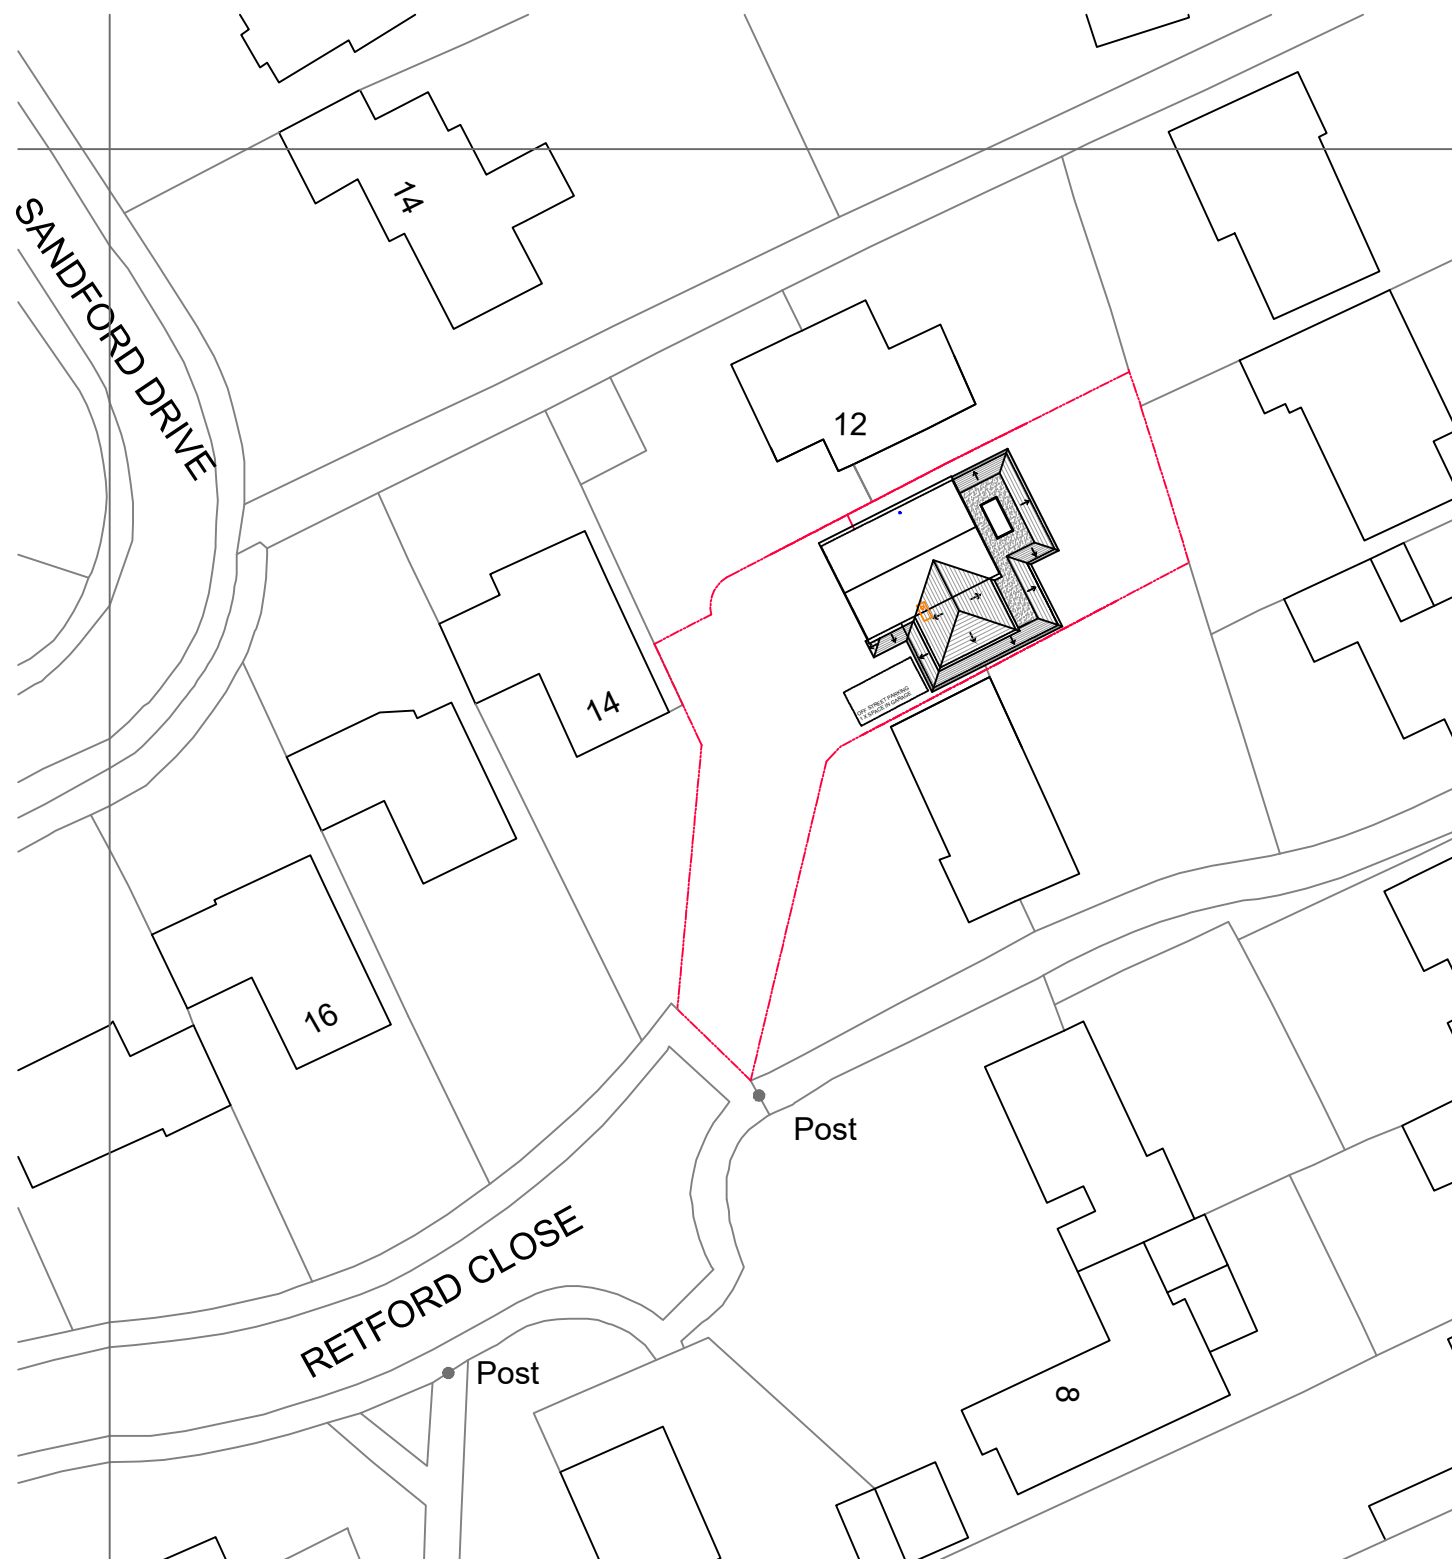

LOCATION PLAN
SCALE 1:1250

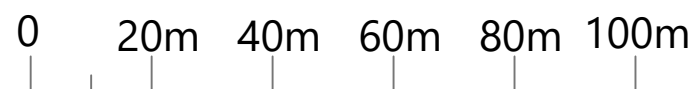

BLOCK PLAN
SCALE 1:500

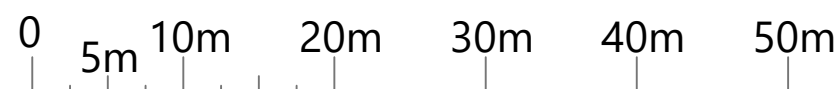

PROJECT	11 Reiford Close Woodley, Wokingham RG5 4TP	DRAWING TITLE LOCATION & BLOCK PLAN	CREATIVE DESIGN AND STRUCTURE	HENSON HOUSE NEWTOWN ROAD HENLEY-ON-THAMES RG9 1HG Tel 01491 411922	DRAWING NO.	REV. B
					DRAWN: NJ	
					SCALE: AS STATED	
					DATE: NOVEMBER 2025	