



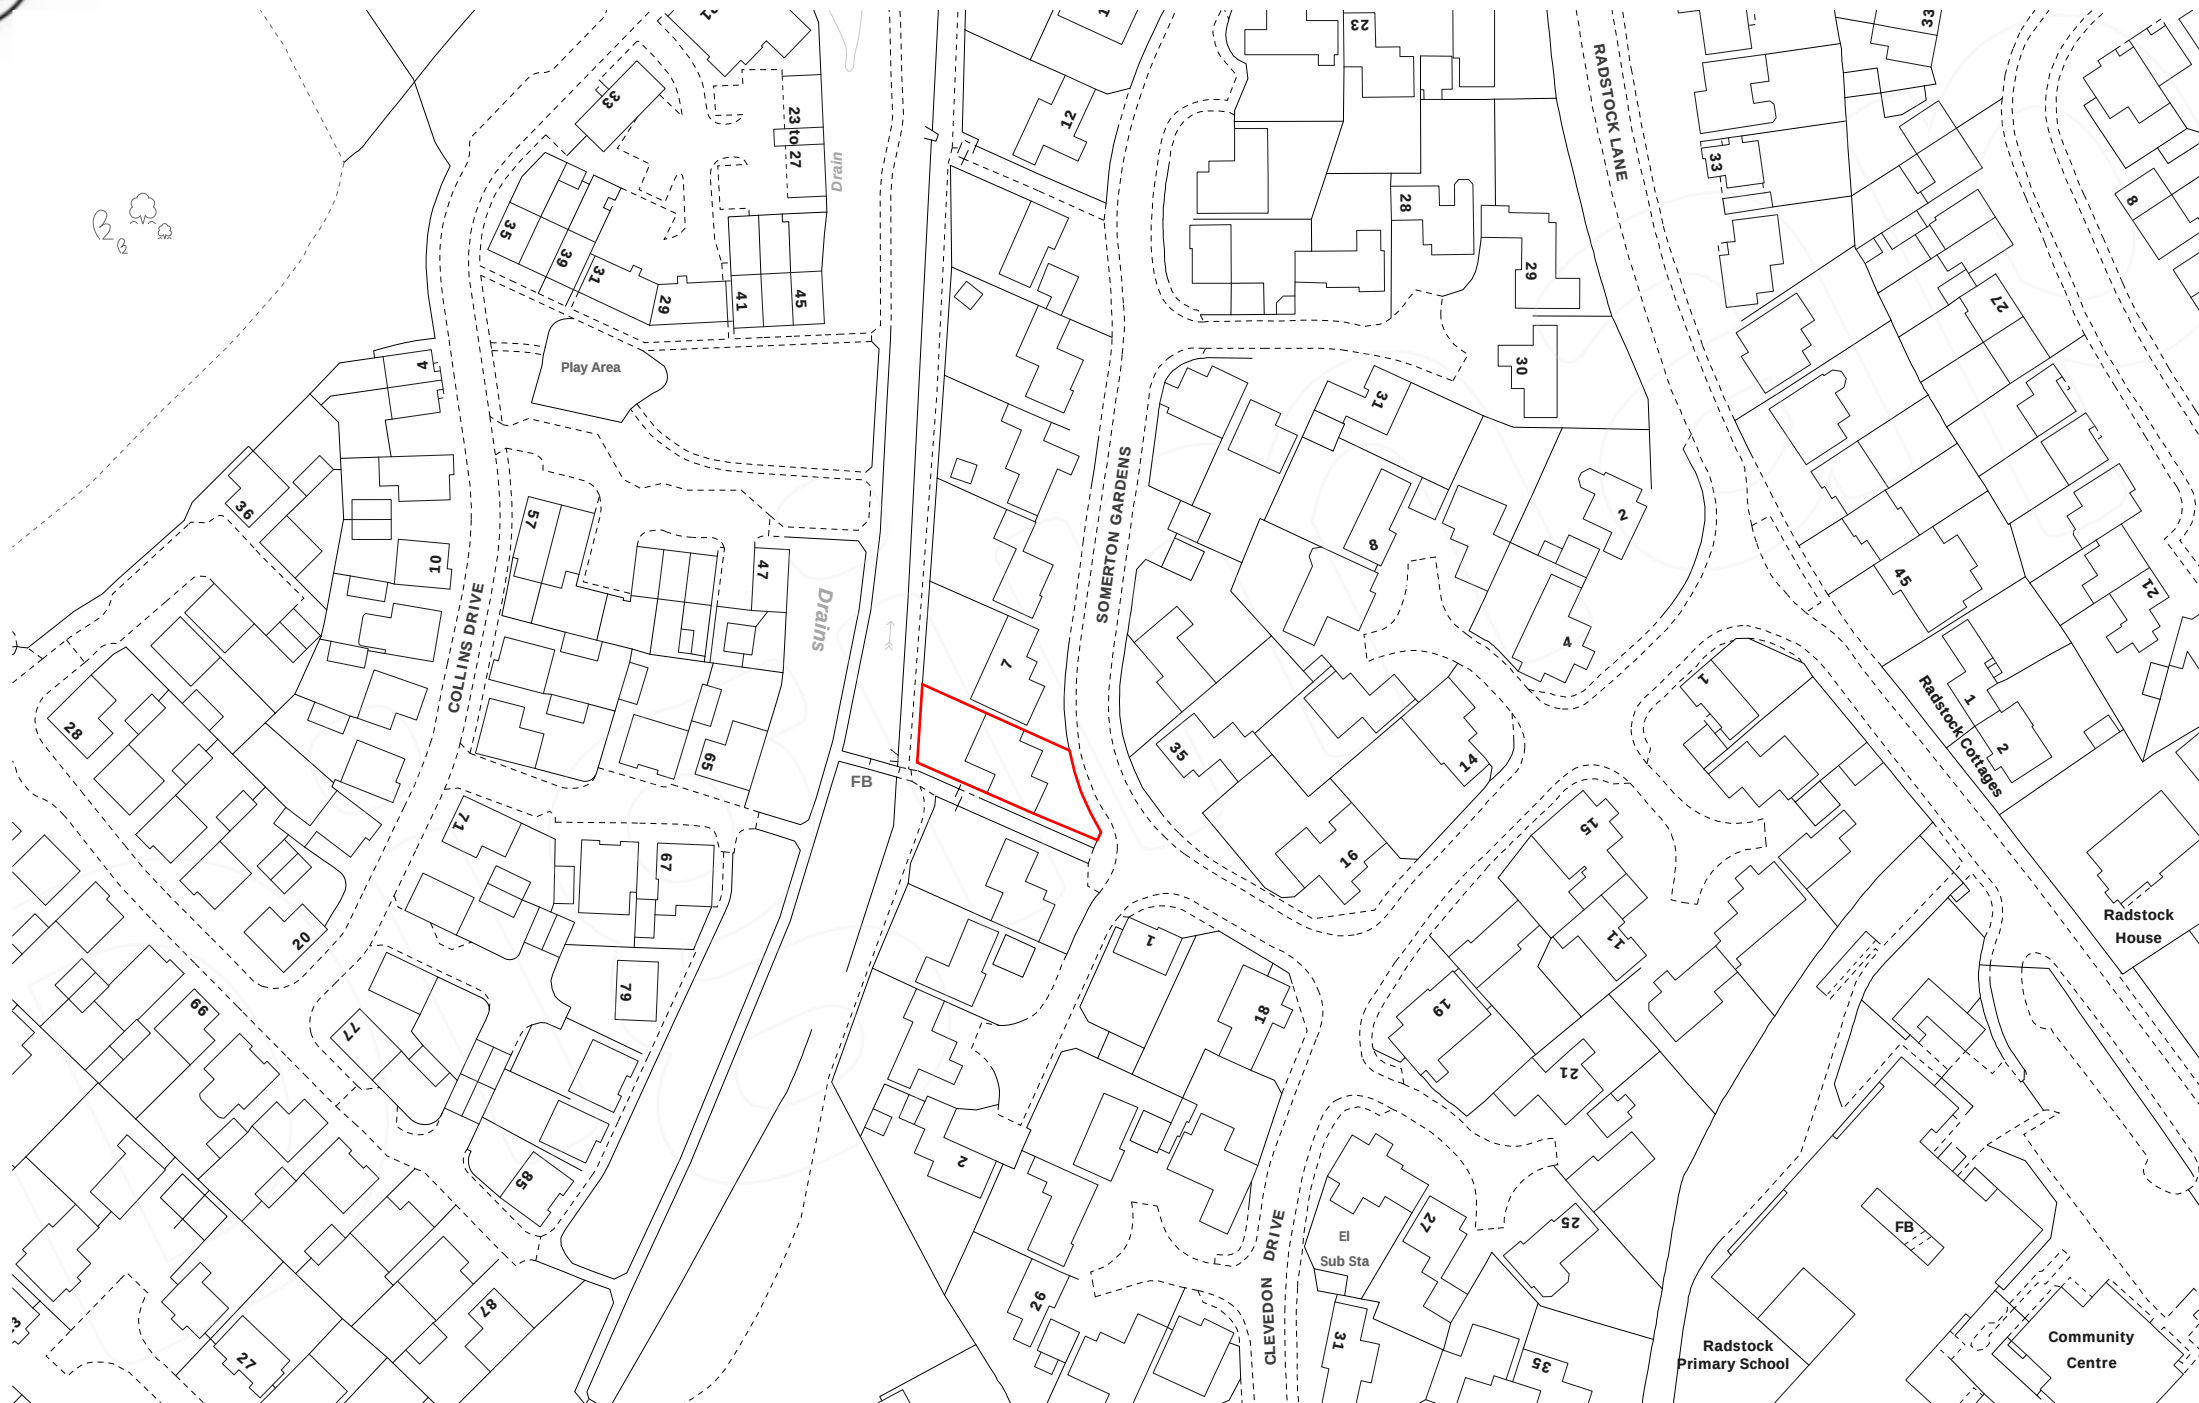

LOCATION PLAN

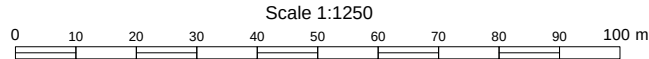

©2022 Qaim Structures Limited. All dimensions to be checked on site by the contractor and such dimensions to be their responsibility. All construction works must comply with the relevant British Standards and Building Regulations requirements. Any drawing errors and omissions to be reported to Qaim Structures.

QAIM STRUCTURES Arena Business Centre 100 Berkshire Place, Wokingham RG41 5RD info@qaimstructures.co.uk
Client Name Ahmad Salman Haider
Project Address 6 Somerton Gardens, Earley, Reading RG6 5XG
Section
Stage Planning
Drawing Title Location Plan
Drawing Status For Approval

- Revisions and Notes
1. Do not scale from this drawing.

2. This drawing is to be read in conjunction with all relevant Engineers and Architects drawings and specifications.

3. Report any discrepancies between this drawing and on site to the Engineer.

4. Contractor is responsible for temporary propping.

5. All setting out and dimension are indicative and taken from the Architectural drawings. Contractor to check all dimension on site and to be agreed with the Architect and the Client before starting construction.

6. Contractor to consider the finishes /build-up of floor to have minimum clear ceiling heights as required from the Client and the Architect.

7. Client has to ensure all planning requirement and party wall agreement must be in placed before starting construction.

Project No.	1101
Dwg No.	01
Revision	A
Scale at A3	
Date	07.09.2026
Designed	Z.A.
Checked	A.C.
Drawn	Approved A.C.