


Street scene 01

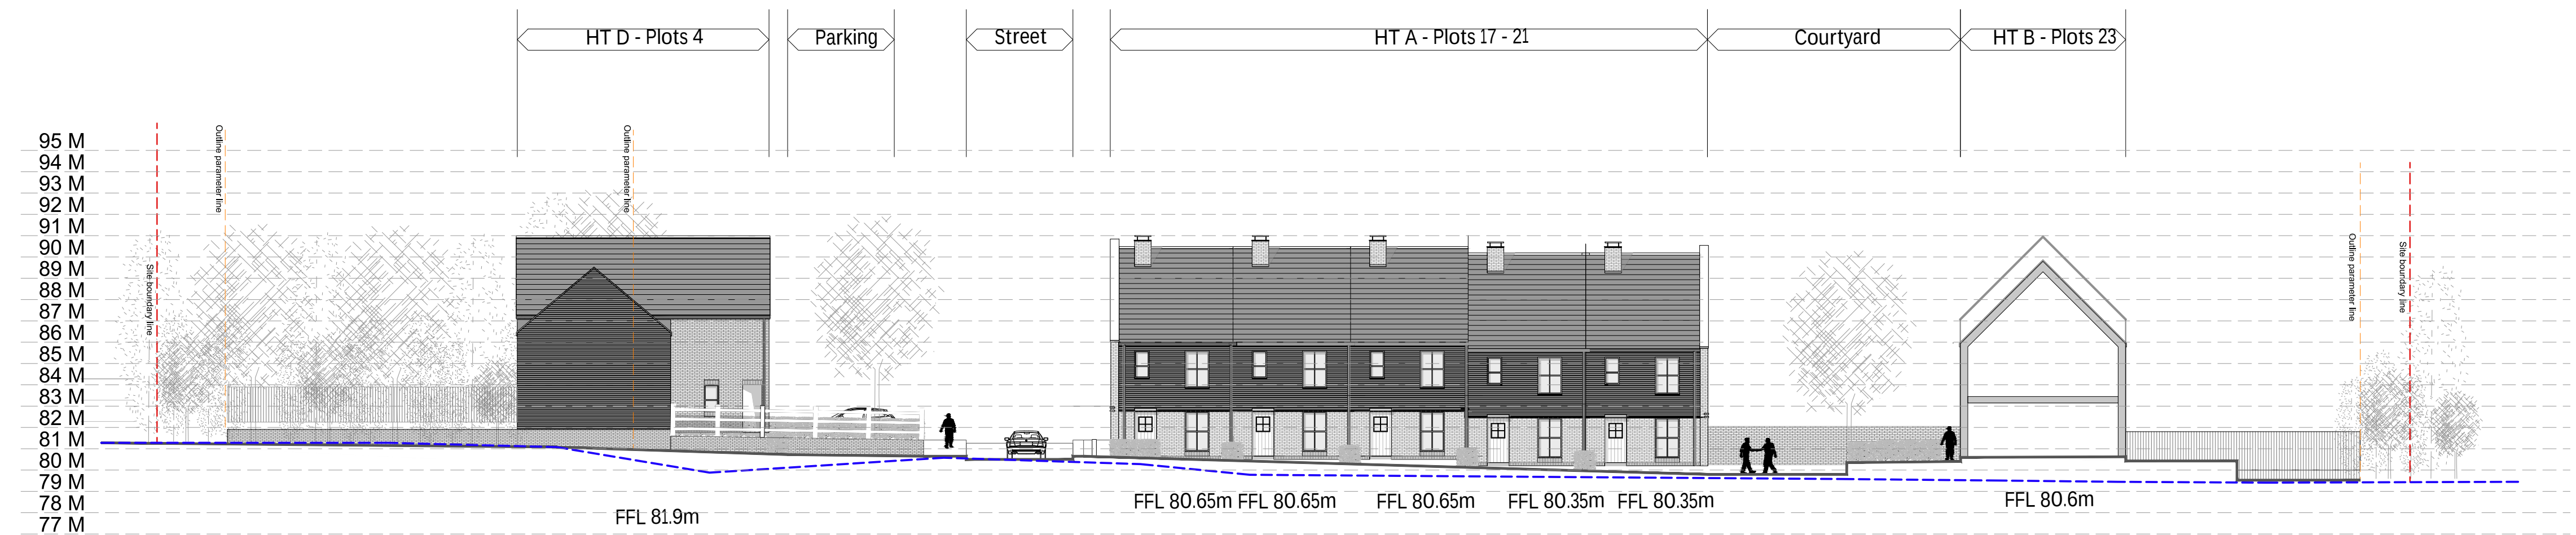

Street scene 02



Street scene 03



NOTES:

- Application boundary
- Outline parameter plan
- Existing ground level

REV	NOTES	DATE
	Nine Mile Ride, Finchampstead Proposed Street Scenes	PG / GB
230122A SE 02 01	1:200 @ A1	March 25

CliftonEmerydesign

Hems House, 84 Longbrook Street, Exeter, Devon, EX4 6AP
T: 01392 368866 W: www.cliftonemerydesign.co.uk M: mail@cliftonemerydesign.co.uk

DRAWING - STATUS: Planning

CONTRACTORS MUST CHECK ALL DIMENSIONS ON SITE. ONLY FLOORED DIMENSIONS ARE TO BE WORKED FROM. THIS DRAWING IS COPYRIGHT.