



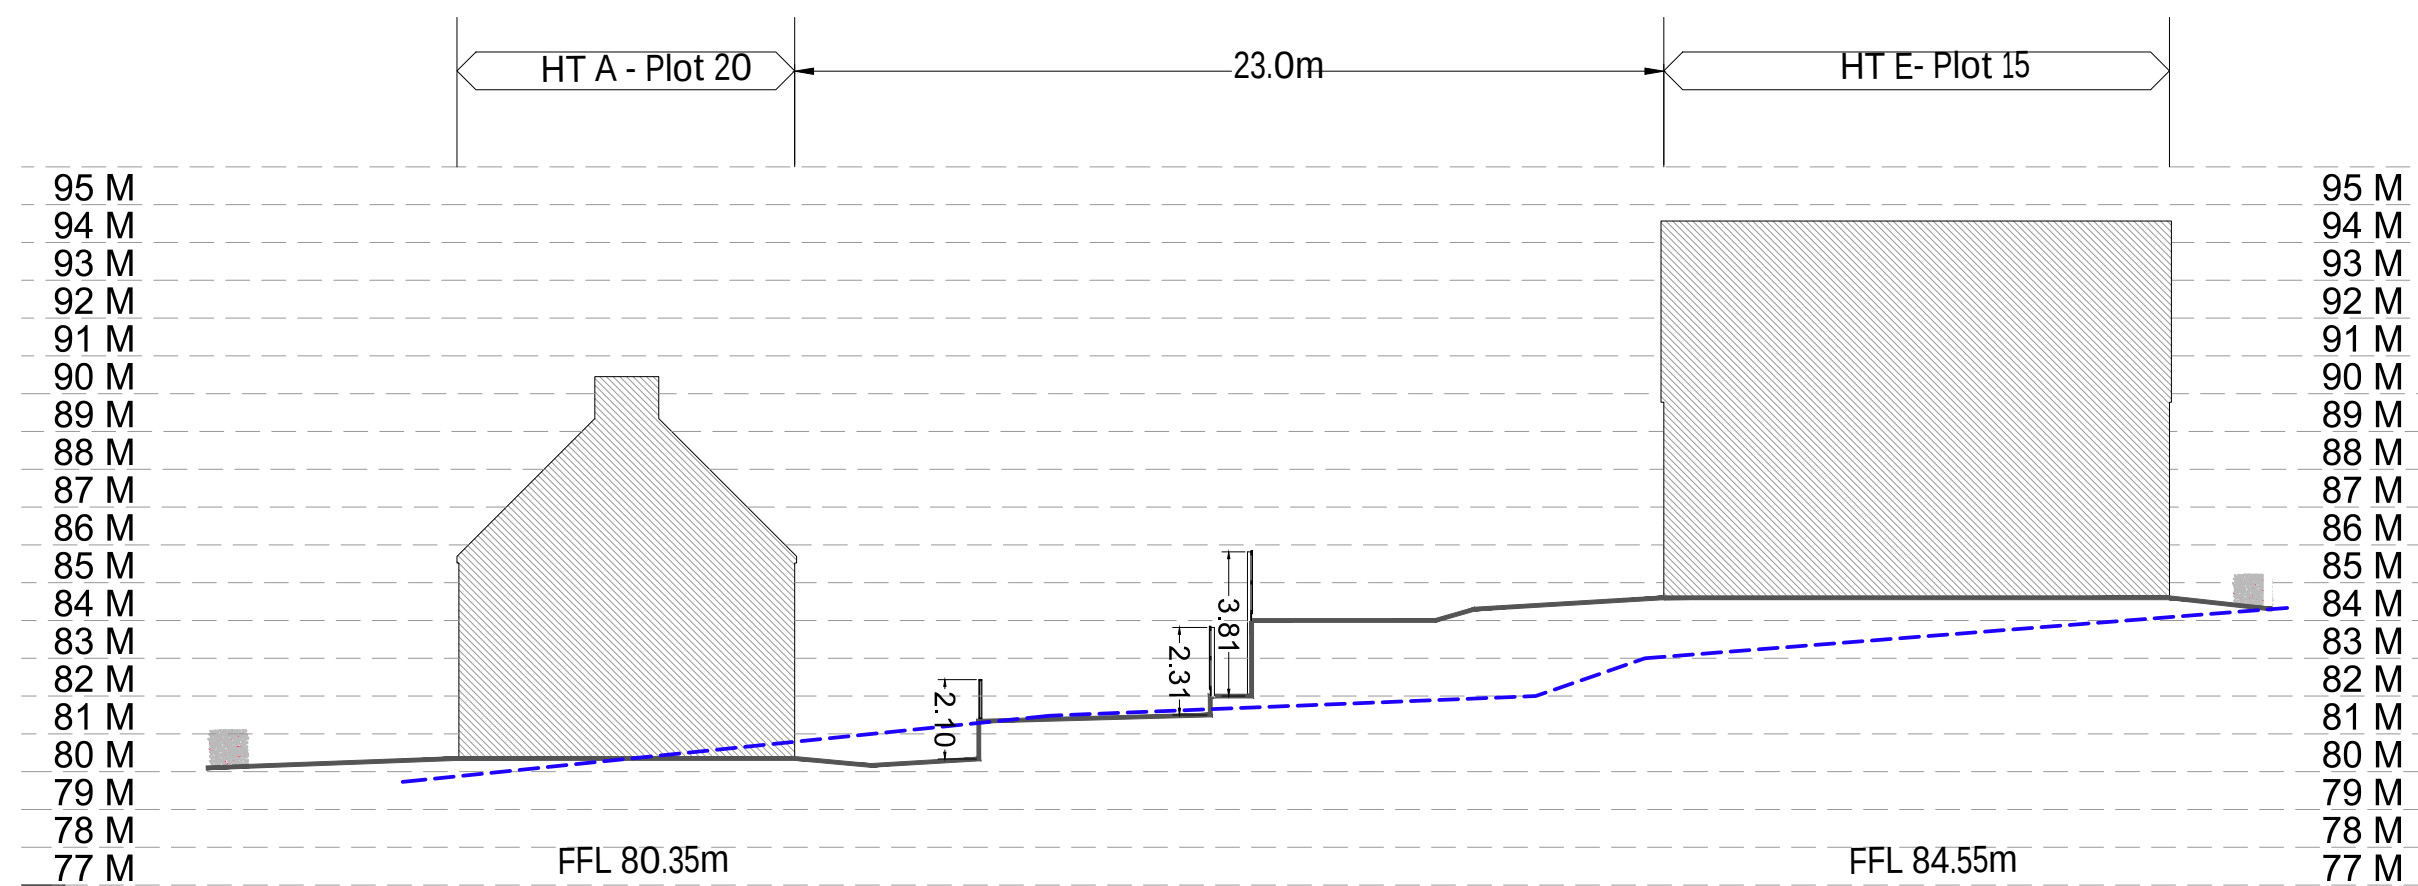

Proposed Site Section 01

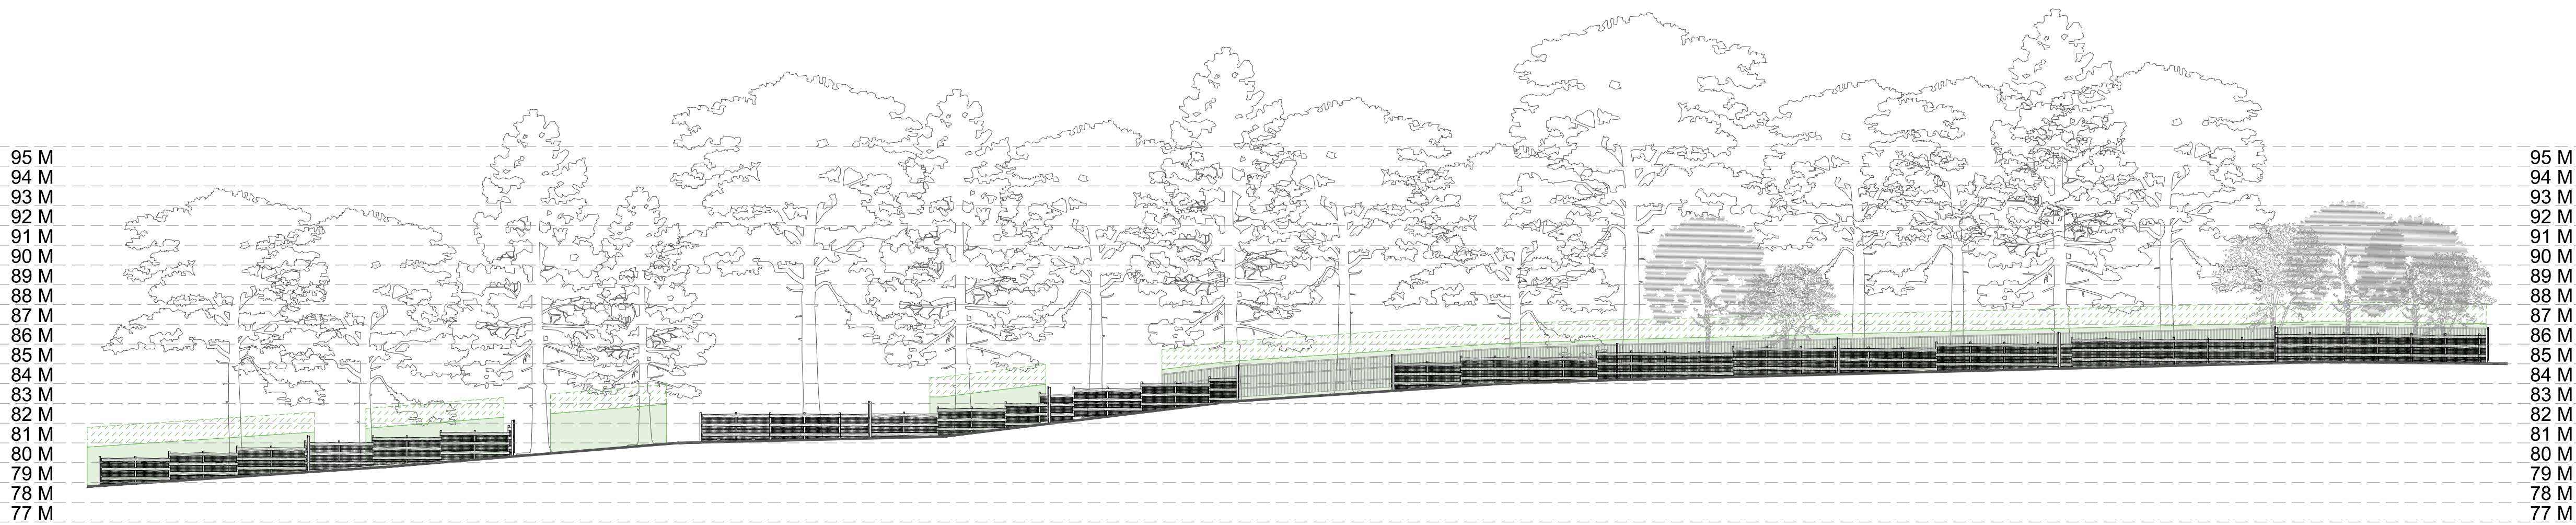

Proposed Site Section 02



NOTES:

- Application boundary
- Outline parameter plan
- Existing ground level

| REV              | NOTES                                                             | DATE     |
|------------------|-------------------------------------------------------------------|----------|
| -                | Nine Mile Ride, Finchampstead<br>Proposed Landscape Site Sections | KV/GF    |
| 230122A SE 02 02 | 1:200 @ A1                                                        | March 25 |

CliftonEmerydesign

Hems House, 84 Longbrook Street, Exeter, Devon, EX4 6AP  
T: 01392 368866 W: www.cliftonemerydesign.co.uk M: mai@cliftonemerydesign.co.uk  
DRAWING - STATUS: Planning

CONTRACTORS MUST CHECK ALL DIMENSIONS ON SITE. ONLY FIGURED DIMENSIONS ARE TO BE WORKED FROM. THIS DRAWING IS COPYRIGHT.