


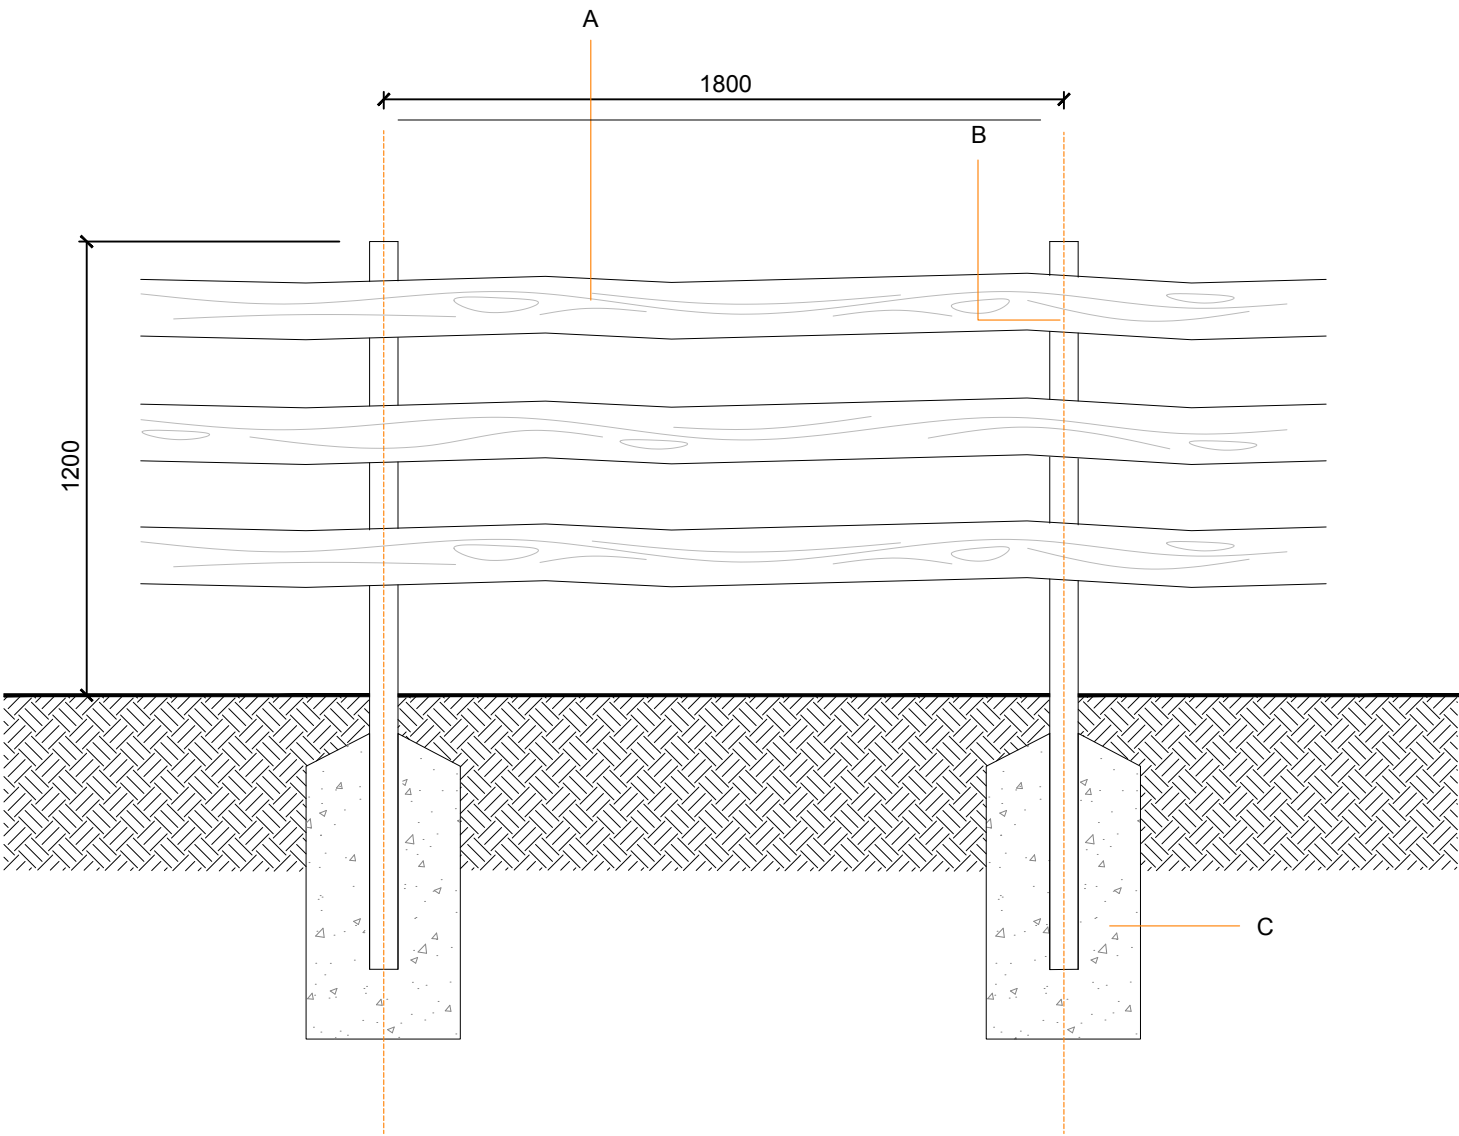

- Drawing for Planning purpose only, DO NOT construct from drawing. Please refer to engineer for detailed specification.
- All Timber fencing installed to be compliant with the code of practice for prefabricated wood panel fences: BS 1722-11:2006.
- All details to be read in conjunction with associated plans
- All timber to be pressure treated, planed and free from splits and twists.
- All reinforcements and foundations to Engineers detail and specification.
- Galvanised 5 mm dia wire mesh. Mesh opening 50x70 mm .

Key

- A. Waney edge/rough sawn timber lengths.** 1800 x 150 x 25mm
- B. Timber Post.** 75 x 75 x 2700mm.
- C. Concrete Foundations.** Set minimum 100mm below finished surface, to engineers detail and specification.

REV	NOTES	DATE
	Nine Mile Ride, Finchampstead	-
	Sawn Timber Fence	DH/DC
230122A D 03 05	1:20 @ A3	MAR 25

CliftonEmerydesign

Hems House, 84 Longbrook Street, Exeter, Devon, EX4 6AP
T: 01392 368866 W: www.cliftonemerydesign.co.uk M: mail@cliftonemerydesign.co.uk

DRAWING—STATUS Planning

CONTRACTORS MUST CHECK ALL DIMENSIONS ON SITE. ONLY FIGURED DIMENSIONS ARE TO BE WORKED FROM. THIS DRAWING IS COPYRIGHT.