


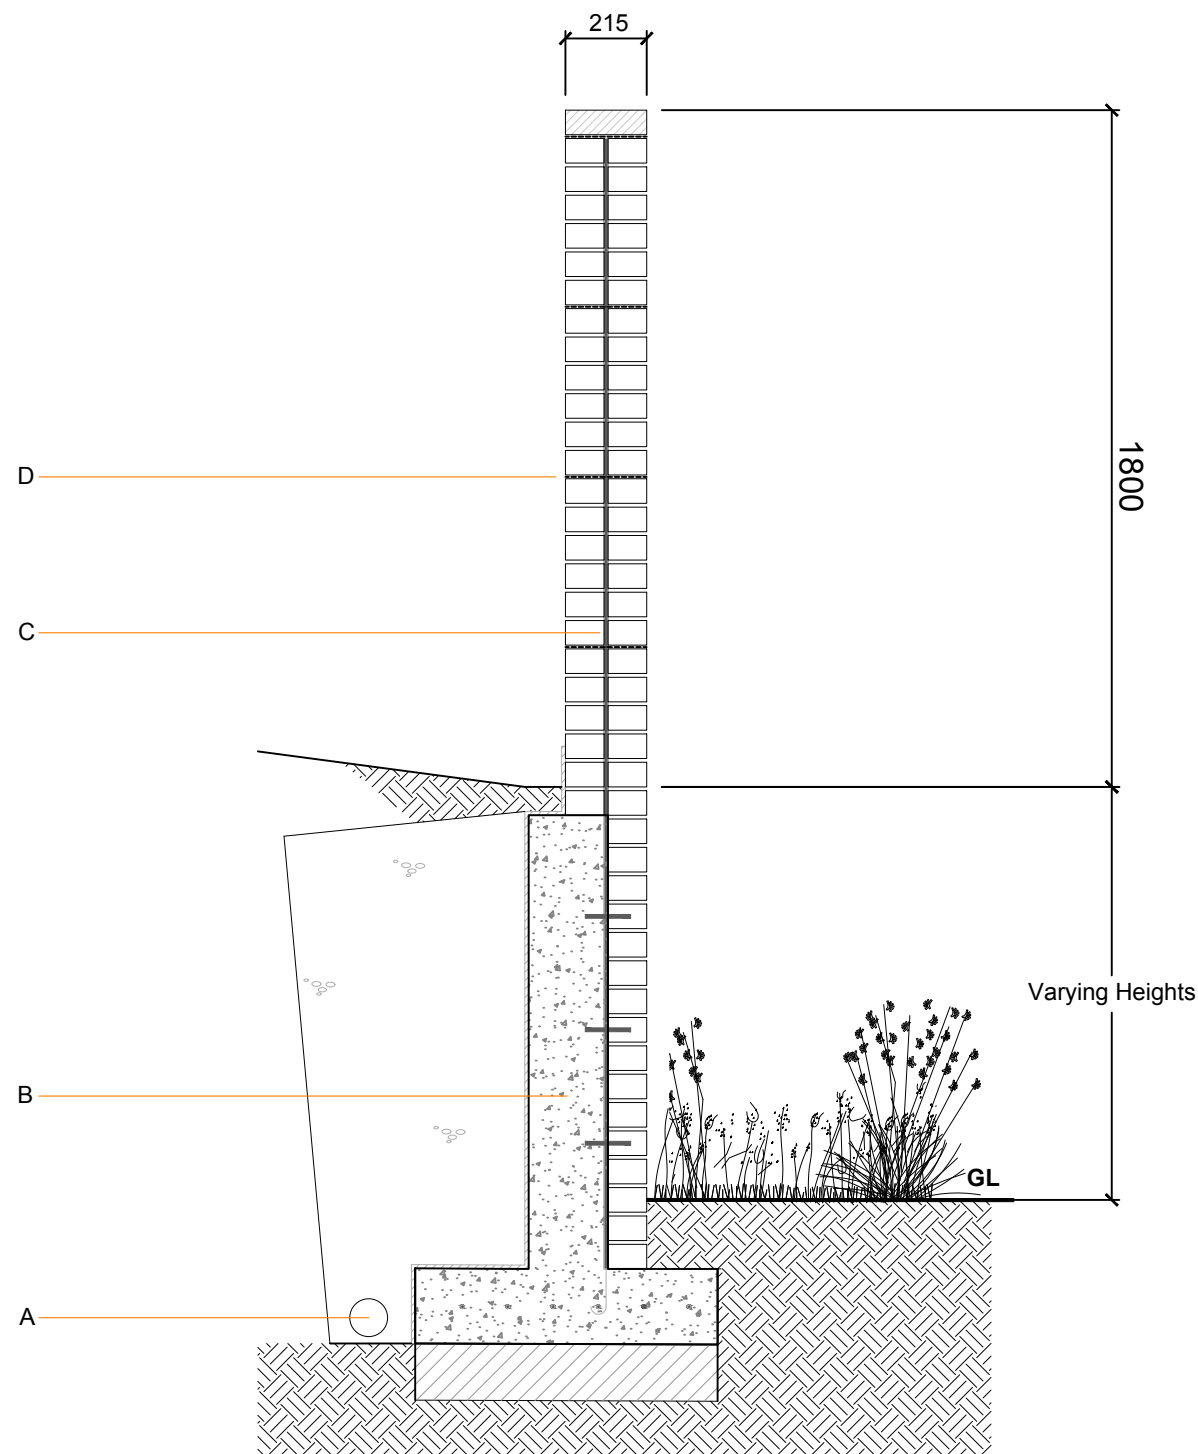

Section
Scale 1:20

- DISCLAIMER**
- Drawing for Planning purpose only, DO NOT construct from drawing. Please refer to engineer for detailed specification.
 - Refer to Boundary treatments L02 02 for specific locations.
 - All Free standing walls should be compliant with the code of practice for the use of masonry. Structural use of un-reinforced masonry: BS 5628-1:2005.
 - All earth retaining structures should be compliant with the BS 8002:2015 Code of practice. - Refer to Engineers of detail and specification.
 - All planting shown in this drawing is indicative please refer to Softworks L 04 01, L 04 02 & L 04 03 for full location, specification and detail.

- Key**
- A. Drainage to positive outfall.**
 - B. Construction build up and sub layers to be provided as per Engineers detail and specification.**
 - C. Reinforcing Bars. 300mm centers from footing to top of wall.**
 - D. Brictor reinforcing mesh, every 6 courses.**

REV	NOTES	DATE
	Nine Mile Ride, Finchampstead	-
	Typical Retaining Brick Wall with 1800mm Brick Wall	PG / GB
230122A D 03 12	1:20 @ A3	MAR 25

CliftonEmerydesign

Hems House, 84 Longbrook Street, Exeter, Devon, EX4 6AP
T: 01392 368866 W: www.cliftonemerydesign.co.uk M: mail@cliftonemerydesign.co.uk

DRAWING—STATUS Planning

CONTRACTORS MUST CHECK ALL DIMENSIONS ON SITE. ONLY FIGURED DIMENSIONS ARE TO BE WORKED FROM. THIS DRAWING IS COPYRIGHT.