



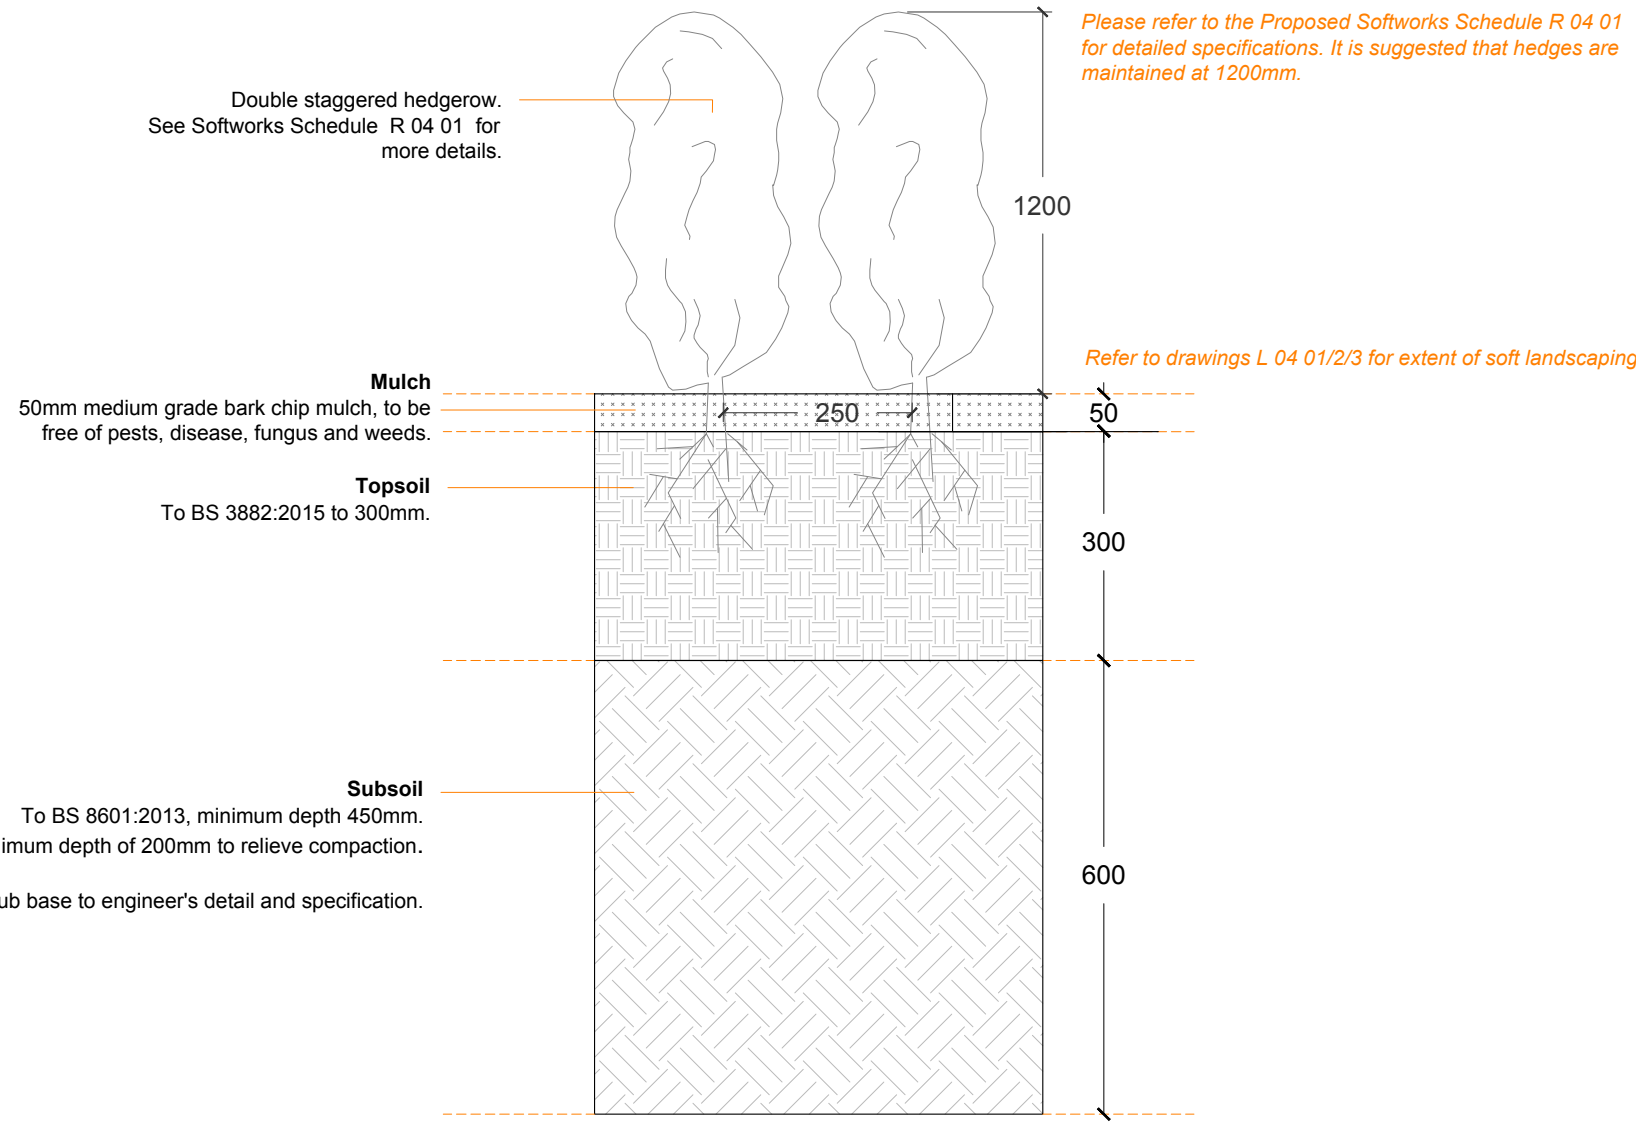


Please refer to the Proposed Softworks Schedule R 04 01 for detailed specifications. It is suggested that hedges are maintained at 1200mm.

Refer to drawings L 04 01/2/3 for extent of soft landscaping

Section - Hedgerow

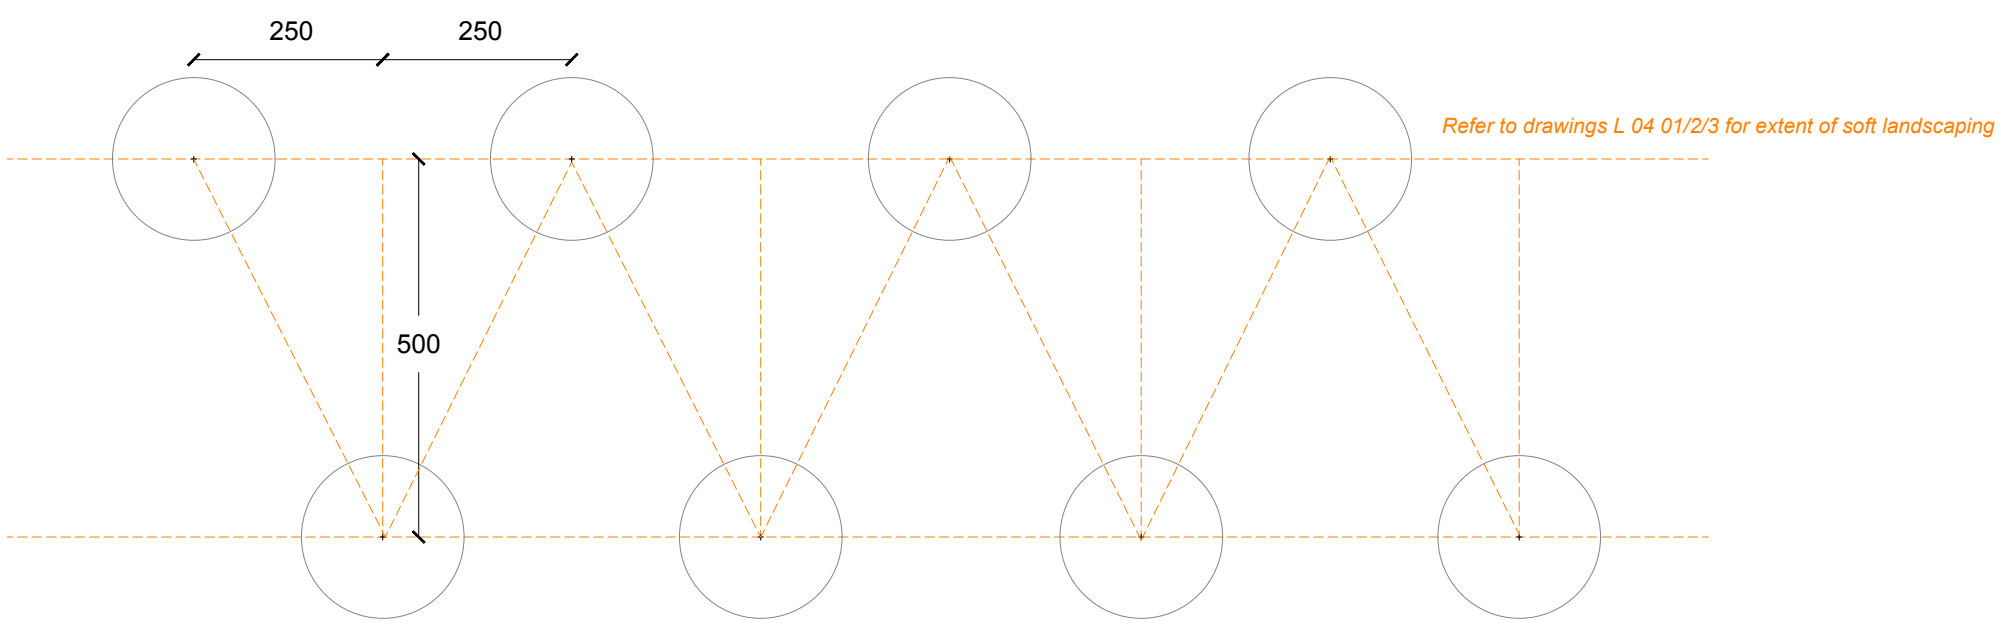

Plan view - Typical Staggered Hedgerow Planting

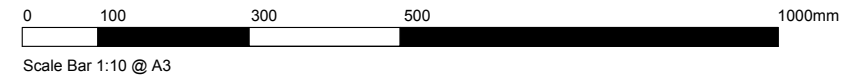

DISCLAIMER

- This drawing is for Planning purpose only do NOT construct from drawing.
- To be read in conjunction with all associated plans, detailed drawings, documents and specifications.
- Please refer to Hard and Soft works plans for detailed specifications and locations.
- The hatches used in this drawing are indicative and should not be used to scale from.
- Refer to engineers Design & Specifications for all level information and sub grade / sub base build up.
- Contractor to determine exact location of services/drainage, this should be confirmed on site prior to commencement of works to avoid tree pit / services conflicts.
- This drawing is for design intent purpose and are subject to approved final specification and detail by the specified manufacturer / engineer.
- All aspects of construction to be to engineers detail and specification.
- All sub grade, sub base build up and movement joints to engineers detail and specification.

NOTES

- All details to be read in conjunction with Landscape General Arrangement Plans, Planting Plans and specifications:
- Refer to Proposed Softworks Schedule R 04 01 detailed specifications.

REV	NOTES	DATE
	Nine Mile Road, Finchampstead	-
	Typical hedgerow planting	DH/DCC
230122A D 04 02	1:10 @ A3	MAR 25

CliftonEmerydesign

Hems House, 84 Longbrook Street, Exeter, Devon, EX4 6AP
T: 01392 368866 W: www.cliftonemerydesign.co.uk M: mail@cliftonemerydesign.co.uk

DRAWING—STATUS Planning

CONTRACTORS MUST CHECK ALL DIMENSIONS ON SITE. ONLY FIGURED DIMENSIONS ARE TO BE WORKED FROM. THIS DRAWING IS COPYRIGHT.