


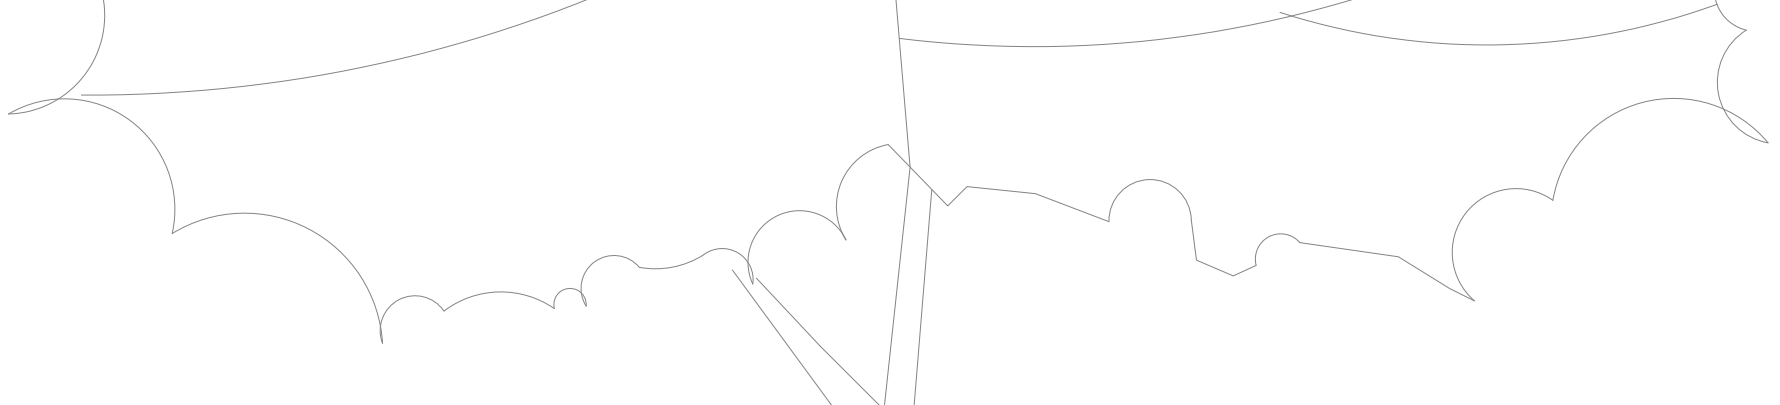

Trees to be secured with Platipus 'Platimat' anchoring system fixed to 'dead man' tree anchors or acceptable alternative.

Geo textile fabric - Fibertex Geotextile F-20 layer or acceptable alternative separating sand layer and gravel drainage layer. Puncture repeatedly across surface to aid drainage.

Topsoil depth requirements to adjacent planting: minimum 200mm deep for turfed area and 300mm for shrub and hedge planting.

Trees to be supplied and planted by Landscape Contractor, in accordance with the Softworks Schedule R 04 01. The centre of tree should be marked with timber stake (Minimum 1500mm), prior to tree planting.

1000mm Ø, 50mm deep Melcourt 'Ornamental Grade Bark Mulch' or acceptable alternative, around all trees to be planted in soft areas. To be planted by Landscape Contractor.

Aeration/irrigation pipe, by Greenleaf or acceptable alternative. To be installed by Landscape Contractor.

Topsoil to 300mm. Minimum 1.2m³ volume per pit.

Subsoil to 600mm or sufficient to the meet the depth of the tree root ball. Minimum 2m³ volume per pit. Sides and base of tree pit to be loosened in accordance with the specification. To be installed by Landscape Contractor.

See Engineers drawing NMR-WSP-XX-XX-SK-D-05 for detailed design and specification of road/pavement/kerb make up.

200mm medium coarse washed sand.. Minimum 0.8m³ volume per pit.

"Deadman" anchor - Timber sleepers or acceptable alternative.

300mm pea gravel 5-7mm Ø, Minimum 1.2m³ volume per pit.

Root protection installed where trees are within 3m of services. Greenleaf reroot 2000mm root protection barrier or acceptable alternative, installed to manufacturers instructions.

Free draining sub-base, free from builders waste and alkaline ground stabilizer.

Circular or with rounded internal corners tree pit (2000mm x 2000mm Minimum 5.2m³ total volume of excavation)

DISCLAIMER

- Drawing for Planning purpose only, DO NOT construct from drawing. Please refer to engineer for detailed specification.
- To be read in conjunction with all associated plans, detailed drawings, documents and specifications.
- Please refer to Hard and Soft works plans for detailed specifications and locations.
- The hatches used in this drawing are indicative and should not be used to scale from.
- Refer to engineers Design & Specifications for all level information and sub grade / sub base build up.
- Contractor to determine exact location of services/drainage, this should be confirmed on site prior to commencement of works to avoid tree pit / services conflicts.
- This drawing is for design intent purpose and are subject to approved final specification and detail by the specified manufacturer / engineer.
- All aspects of construction to be to engineers detail and specification.
- All sub grade, sub base build up and movement joints to engineers detail and specification.

NOTES

- All details to be read in conjunction with Landscape General Arrangement Plans, Planting Plans and specifications
- Refer to Proposed Softworks Schedule R 04 01 detailed specifications.

REV	NOTES	DATE
	Nine Mile Road, Finchampstead	-
	Typical Tree Pit - Soft	DH/DCC
230122A D 04 05	1:20 @ A3	MAR 25

CliftonEmerydesign

Hems House, 84 Longbrook Street, Exeter, Devon, EX4 6AP
T: 01392 368866 W: www.cliftonemerydesign.co.uk M: mail@cliftonemerydesign.co.uk

DRAWING-STATUS Planning

CONTRACTORS MUST CHECK ALL DIMENSIONS ON SITE. ONLY FIGURED DIMENSIONS ARE TO BE WORKED FROM. THIS DRAWING IS COPYRIGHT.