


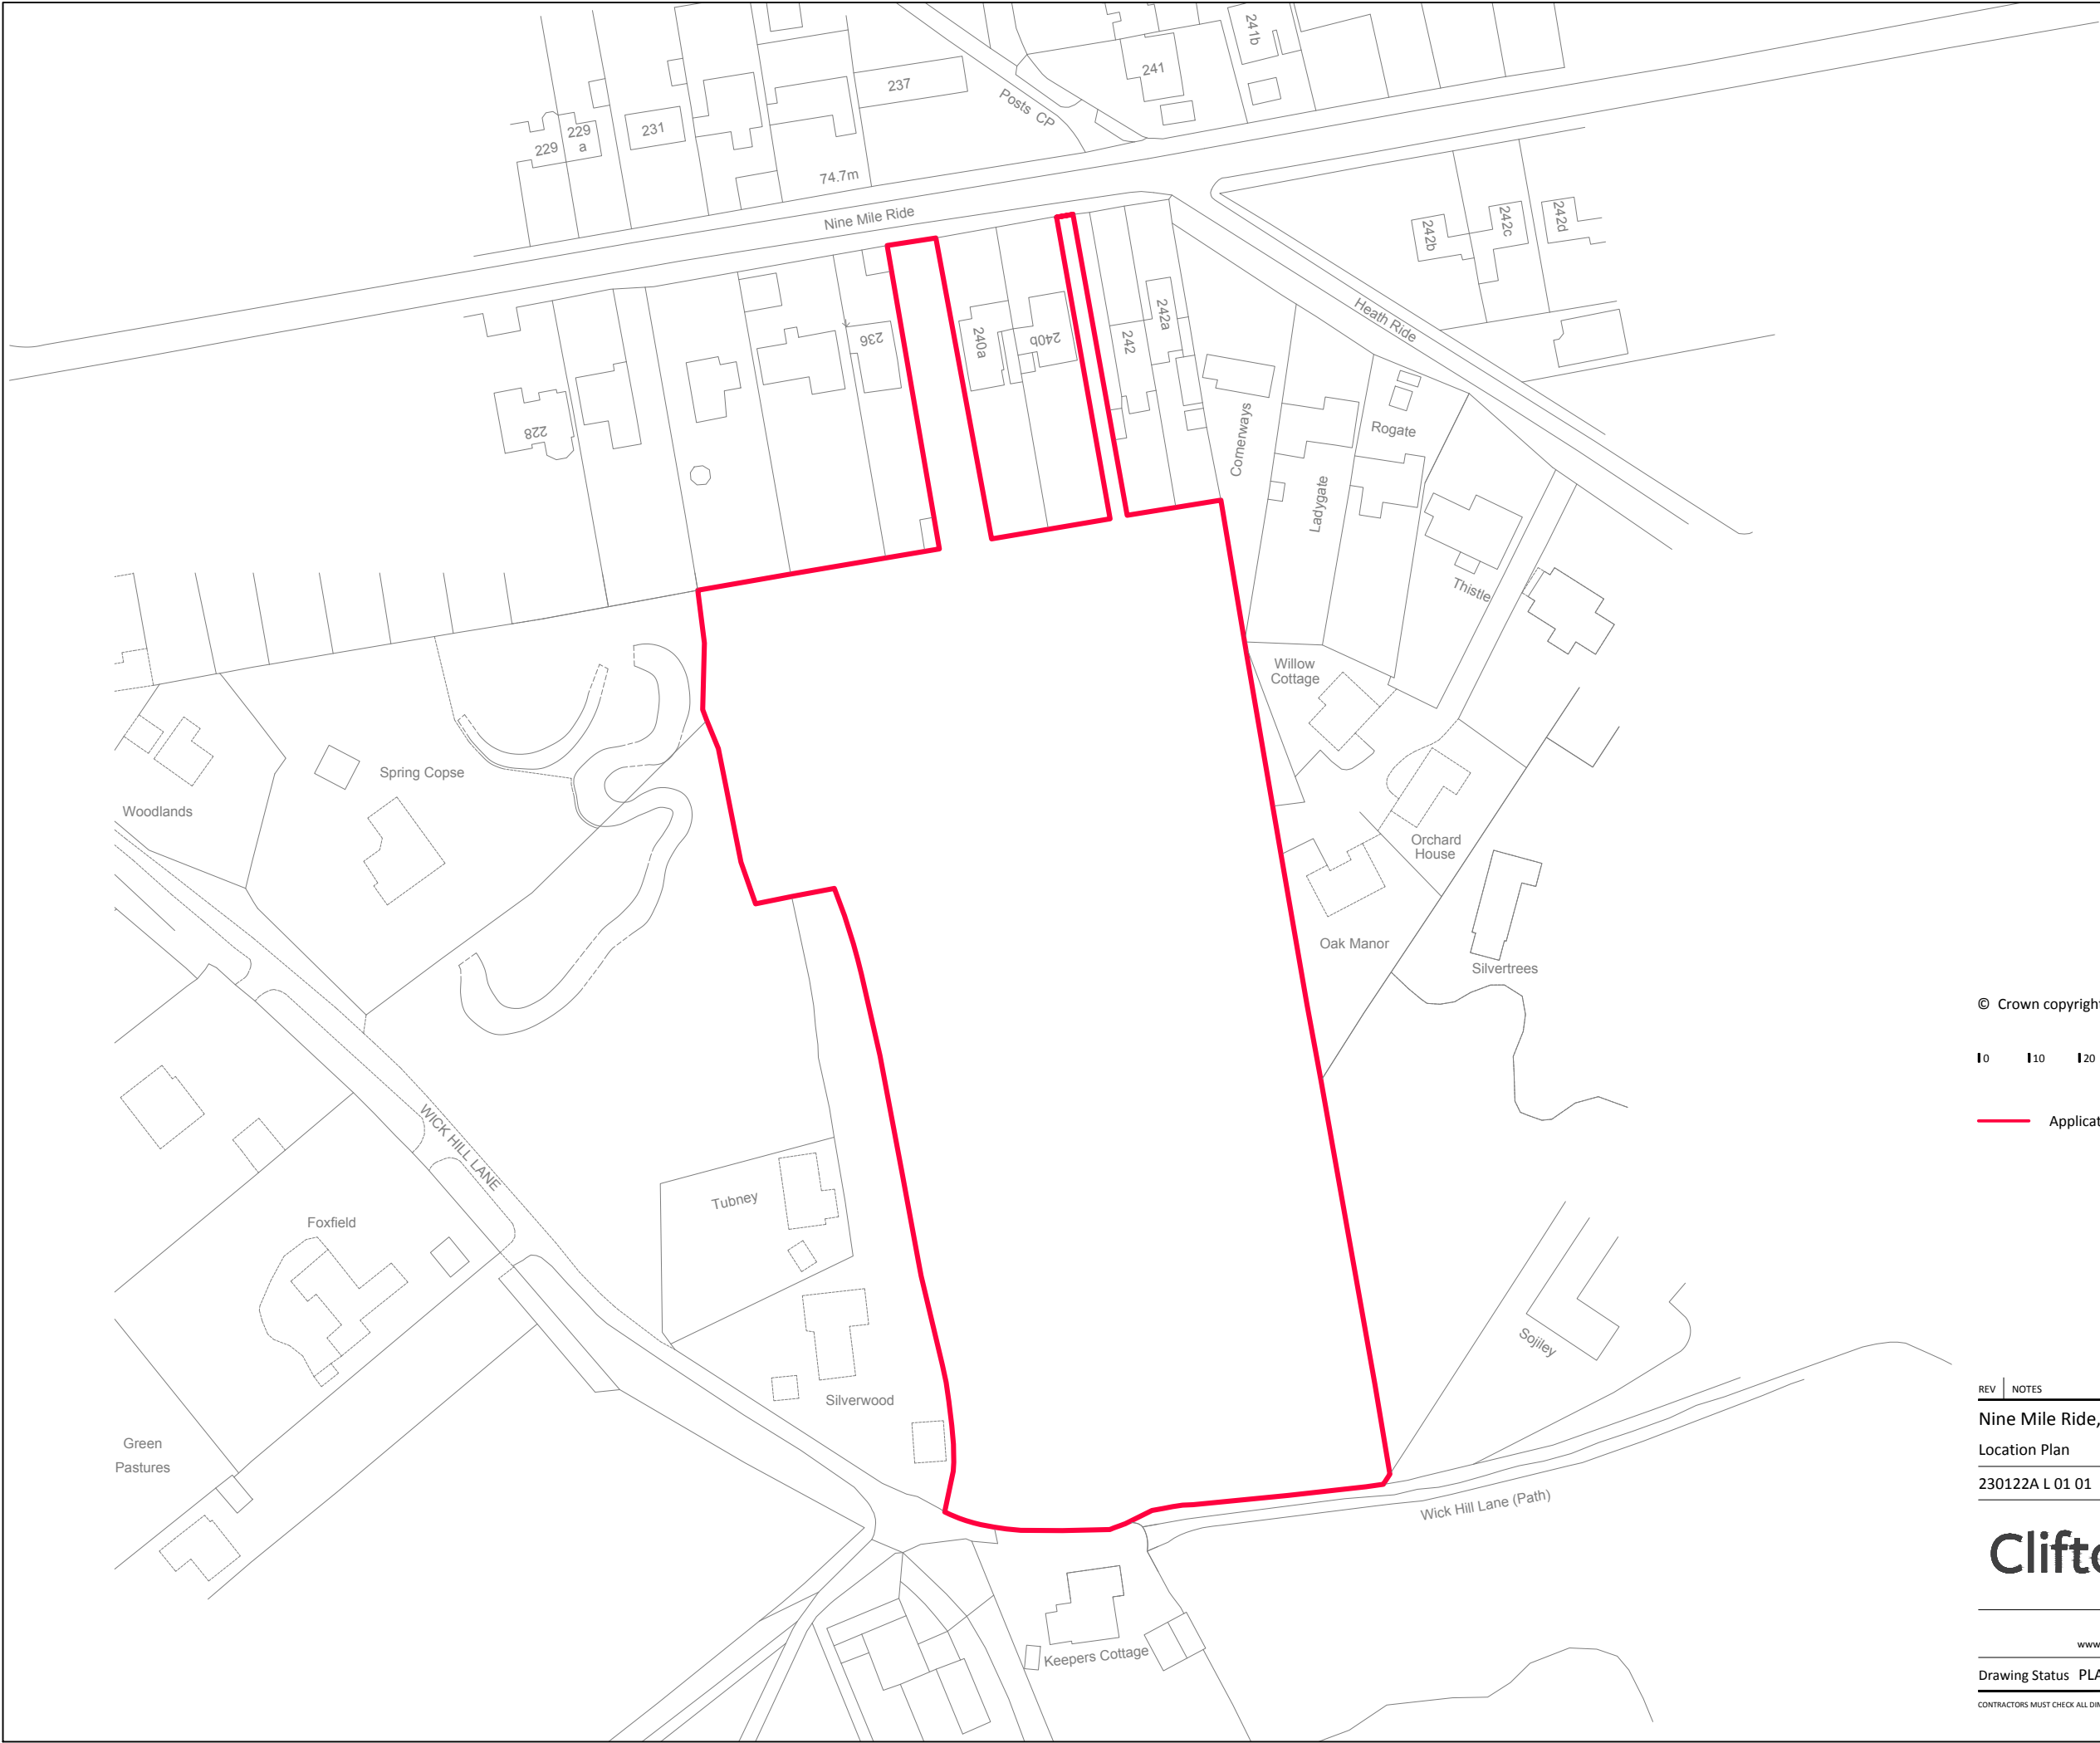

© Crown copyright and database rights 2023 Ordnance Survey 0100031673



Application boundary

REV	NOTES	AU/CH	DATE
	Nine Mile Ride, Finchampstead	-	
	Location Plan	KV/GF	
230122A L 01 01	1:1250 @ A3	March 25	

CliftonEmerydesign

Bristol • Exeter • London • Plymouth

www.cliftonemerydesign.co.uk mail@cliftonemerydesign.co.uk

Drawing Status PLANNING

CONTRACTORS MUST CHECK ALL DIMENSIONS ON SITE. ONLY FIGURED DIMENSIONS ARE TO BE WORKED FROM. © THIS DRAWING IS COPYRIGHT.