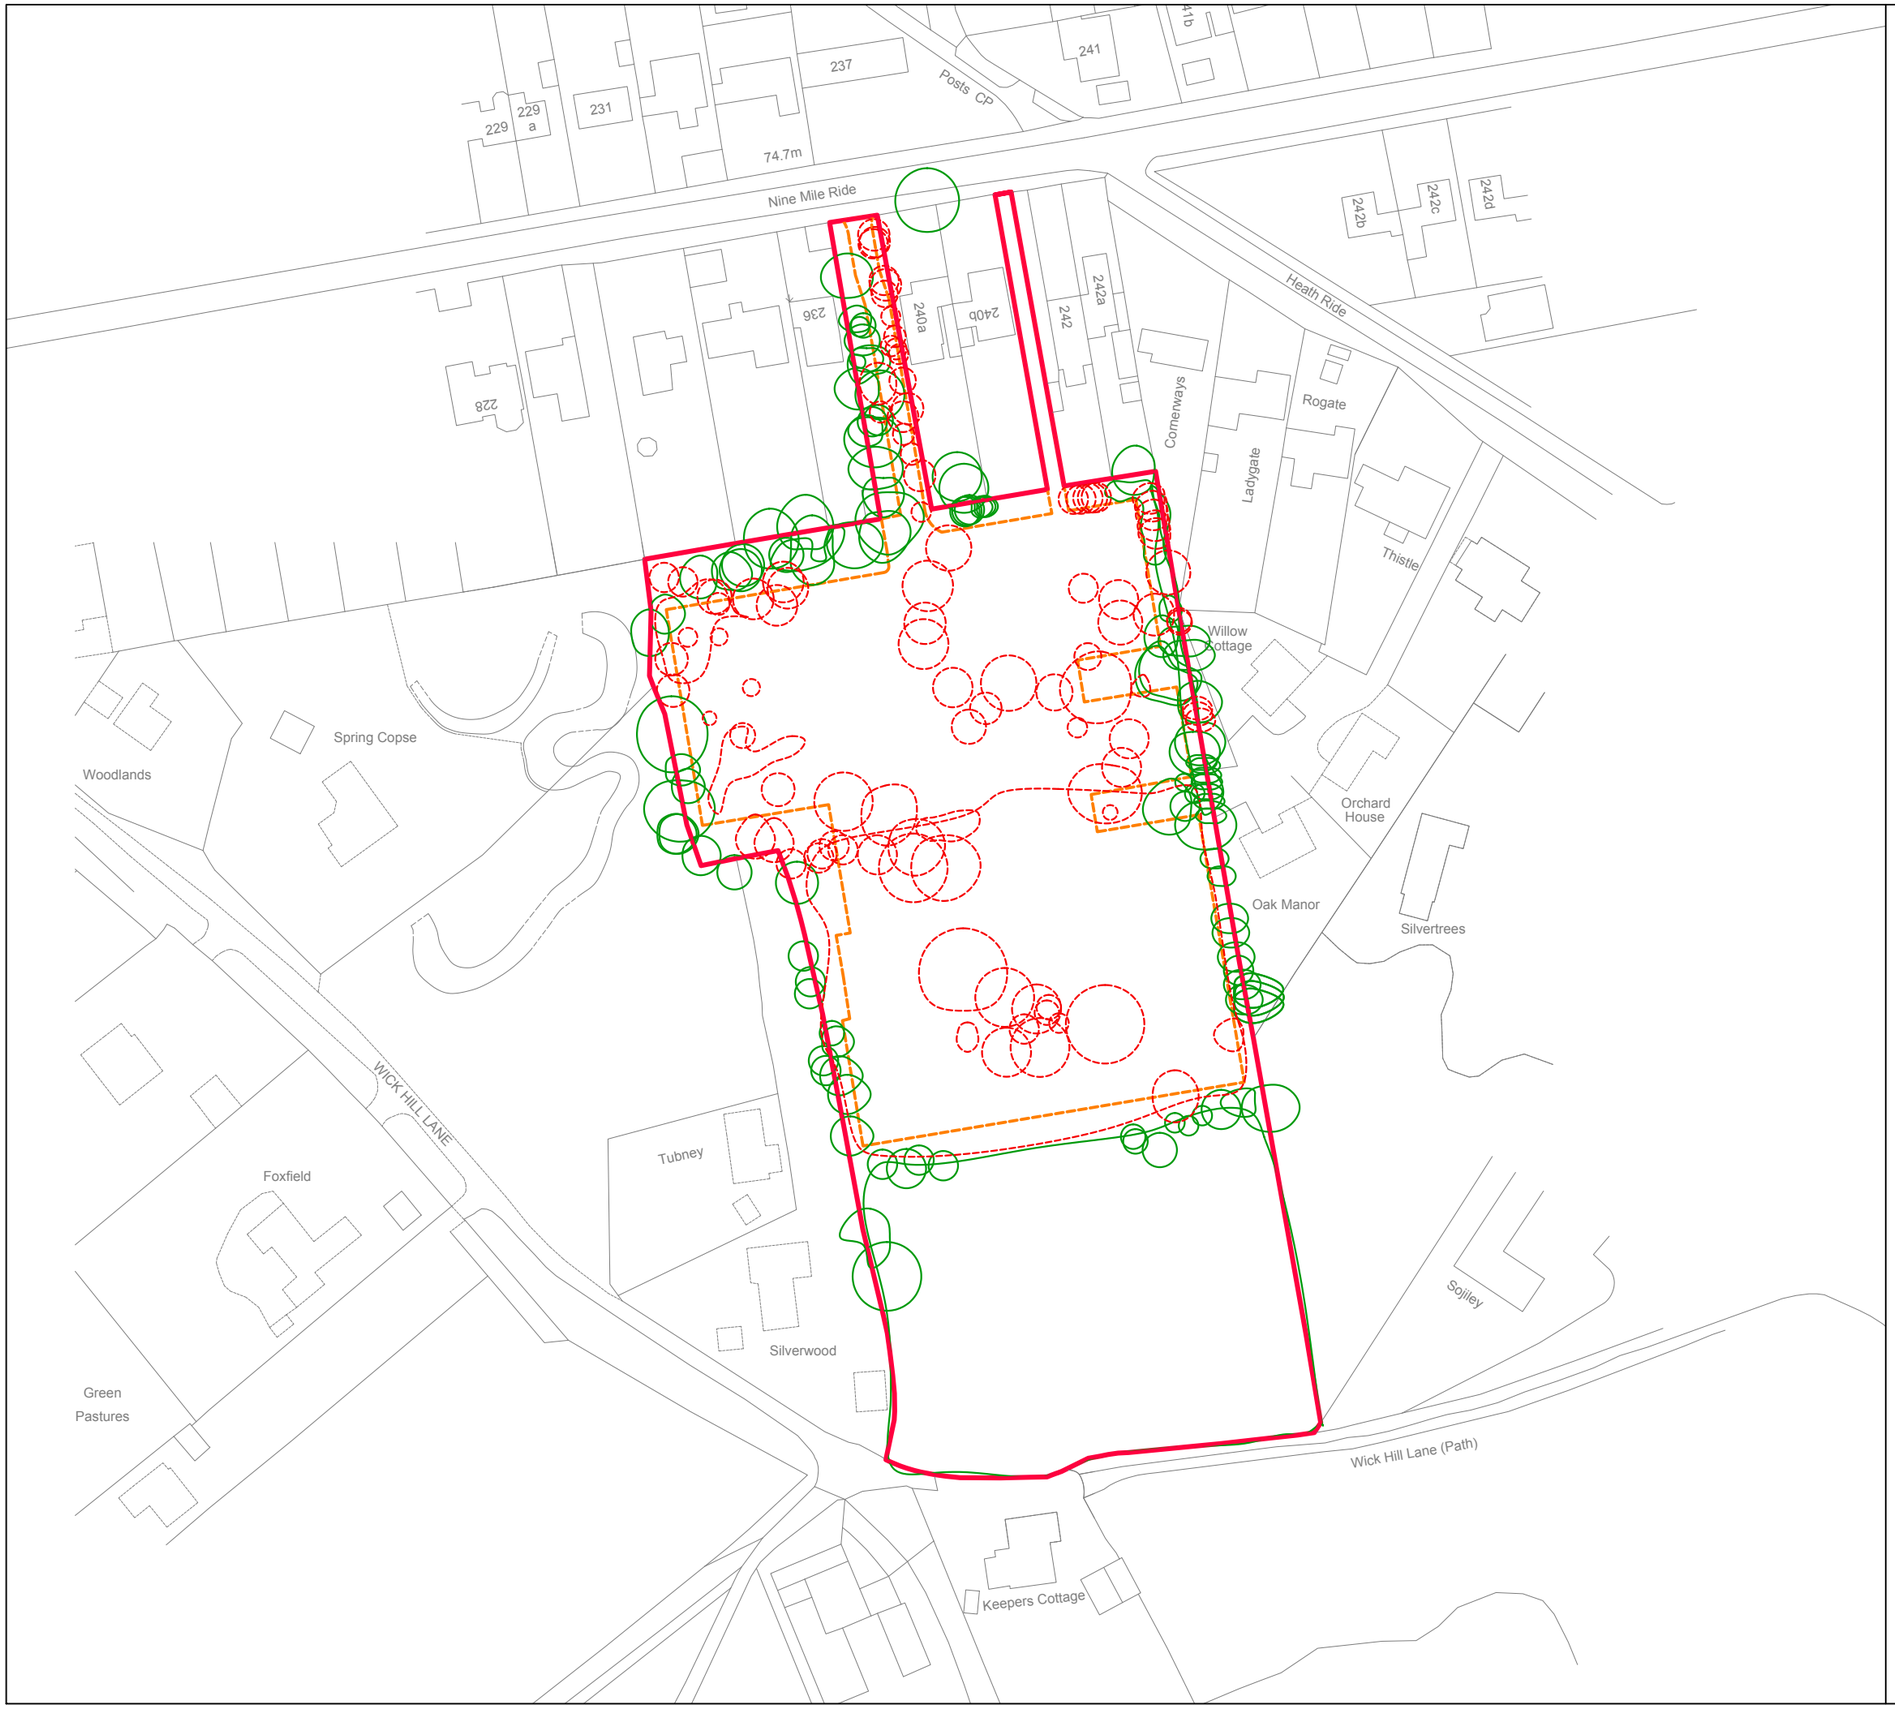


NOTES

- Application boundary
- Root protection area
- Approved parameter plan
- Trees to be removed
- Trees to be retained

© Crown copyright and database rights 2023 Ordnance Survey 0100031673

0 10 20 30 40 50 m

N

REV	NOTES	DATE
	Nine Mile Ride, Finchampstead Constraints Plan	-
		GB/GF
	230122A L 01 03 — 1:1250 @ A3	March 2025

CliftonEmerydesign

Bristol • Exeter • London • Plymouth
www.cliftonemerydesign.co.uk mail@cliftonemerydesign.co.uk

DRAWING–STATUS PLANNING

CONTRACTORS MUST CHECK ALL DIMENSIONS ON SITE. ONLY FIGURED DIMENSIONS ARE TO BE WORKED FROM © THIS DRAWING IS COPYRIGHT.