




Revised Plan 1 26-3-24 received 29/8/24

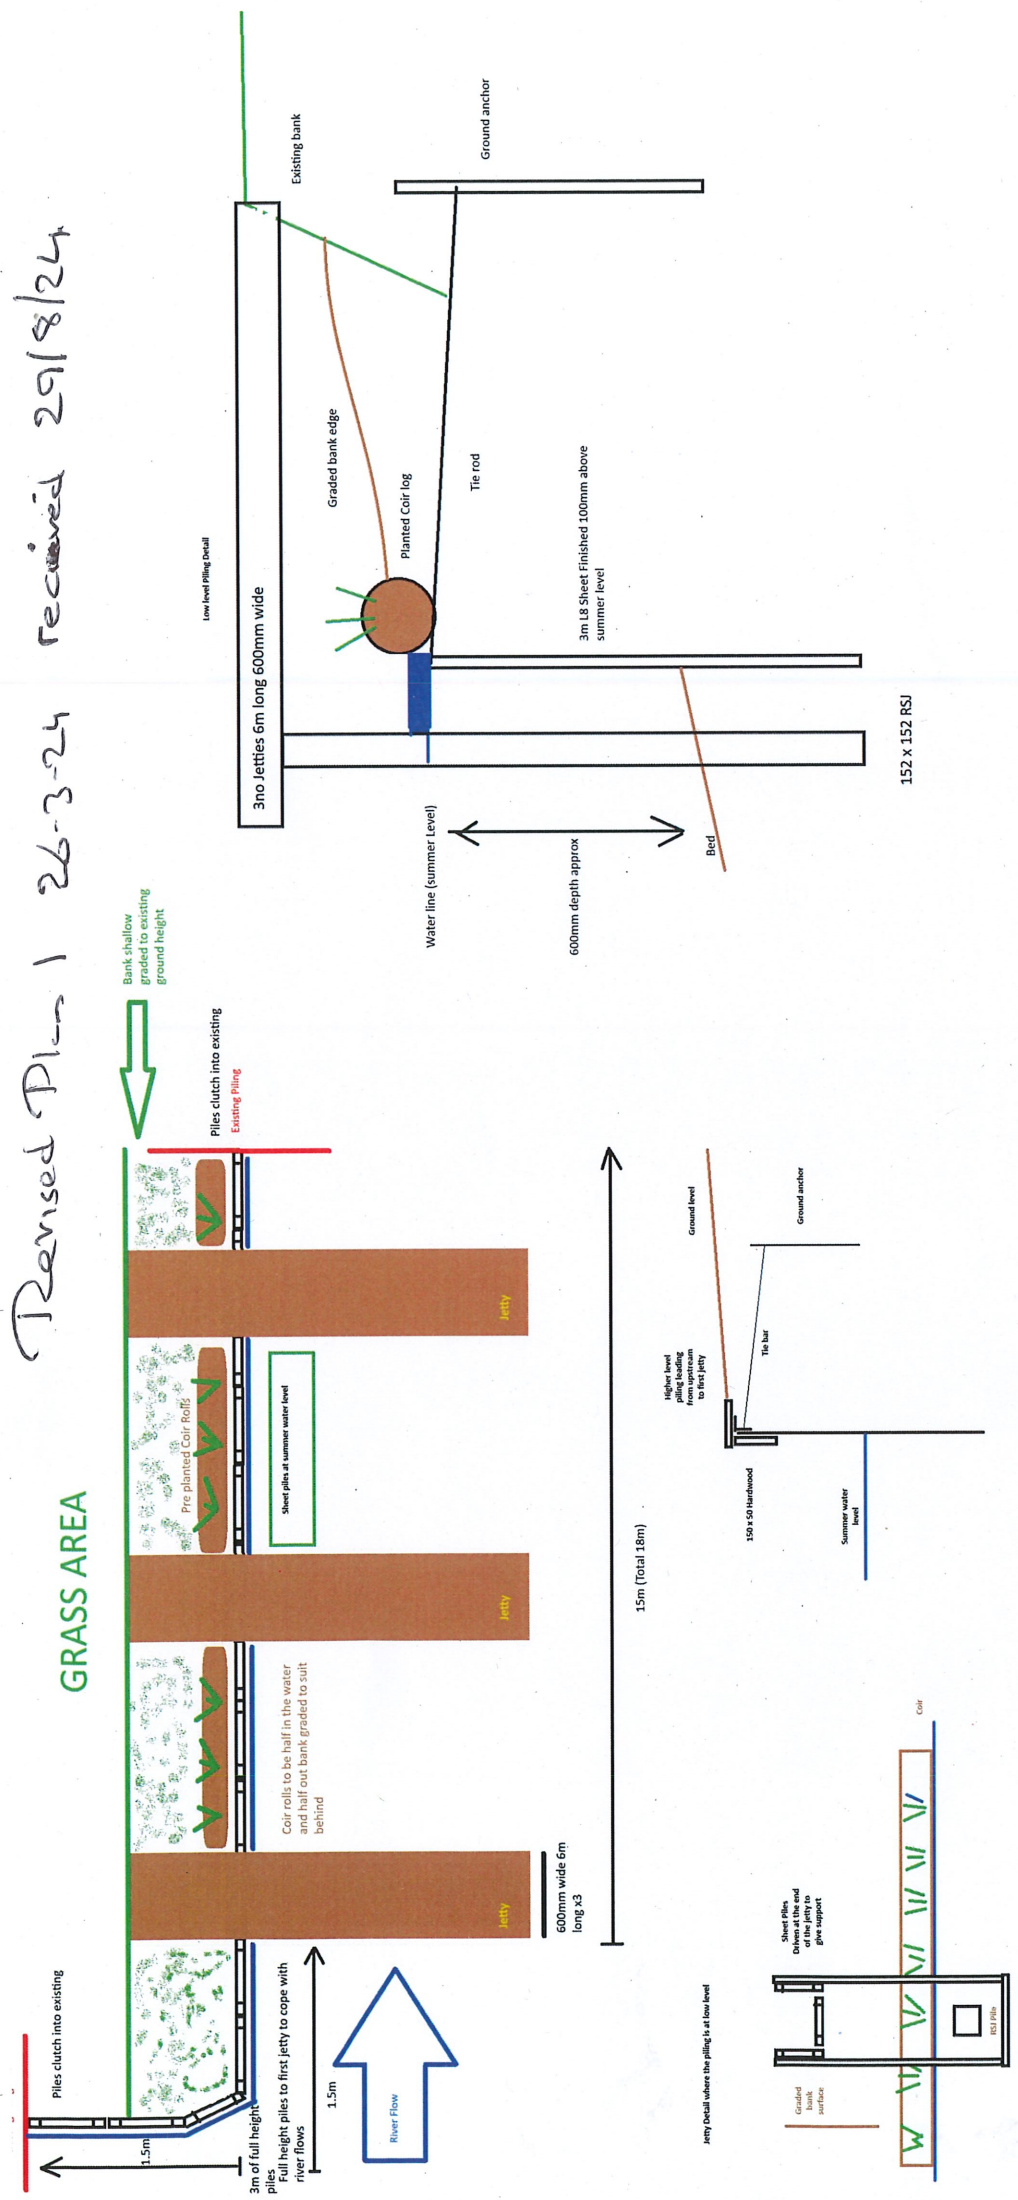

Not to scale

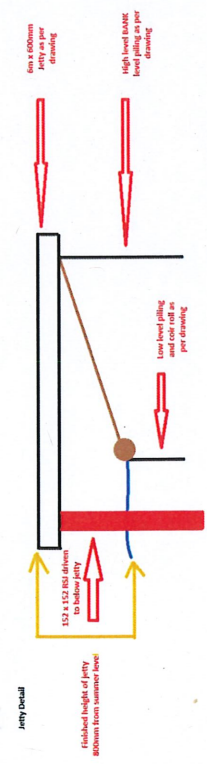

Pontoon Decking and Sheet pile

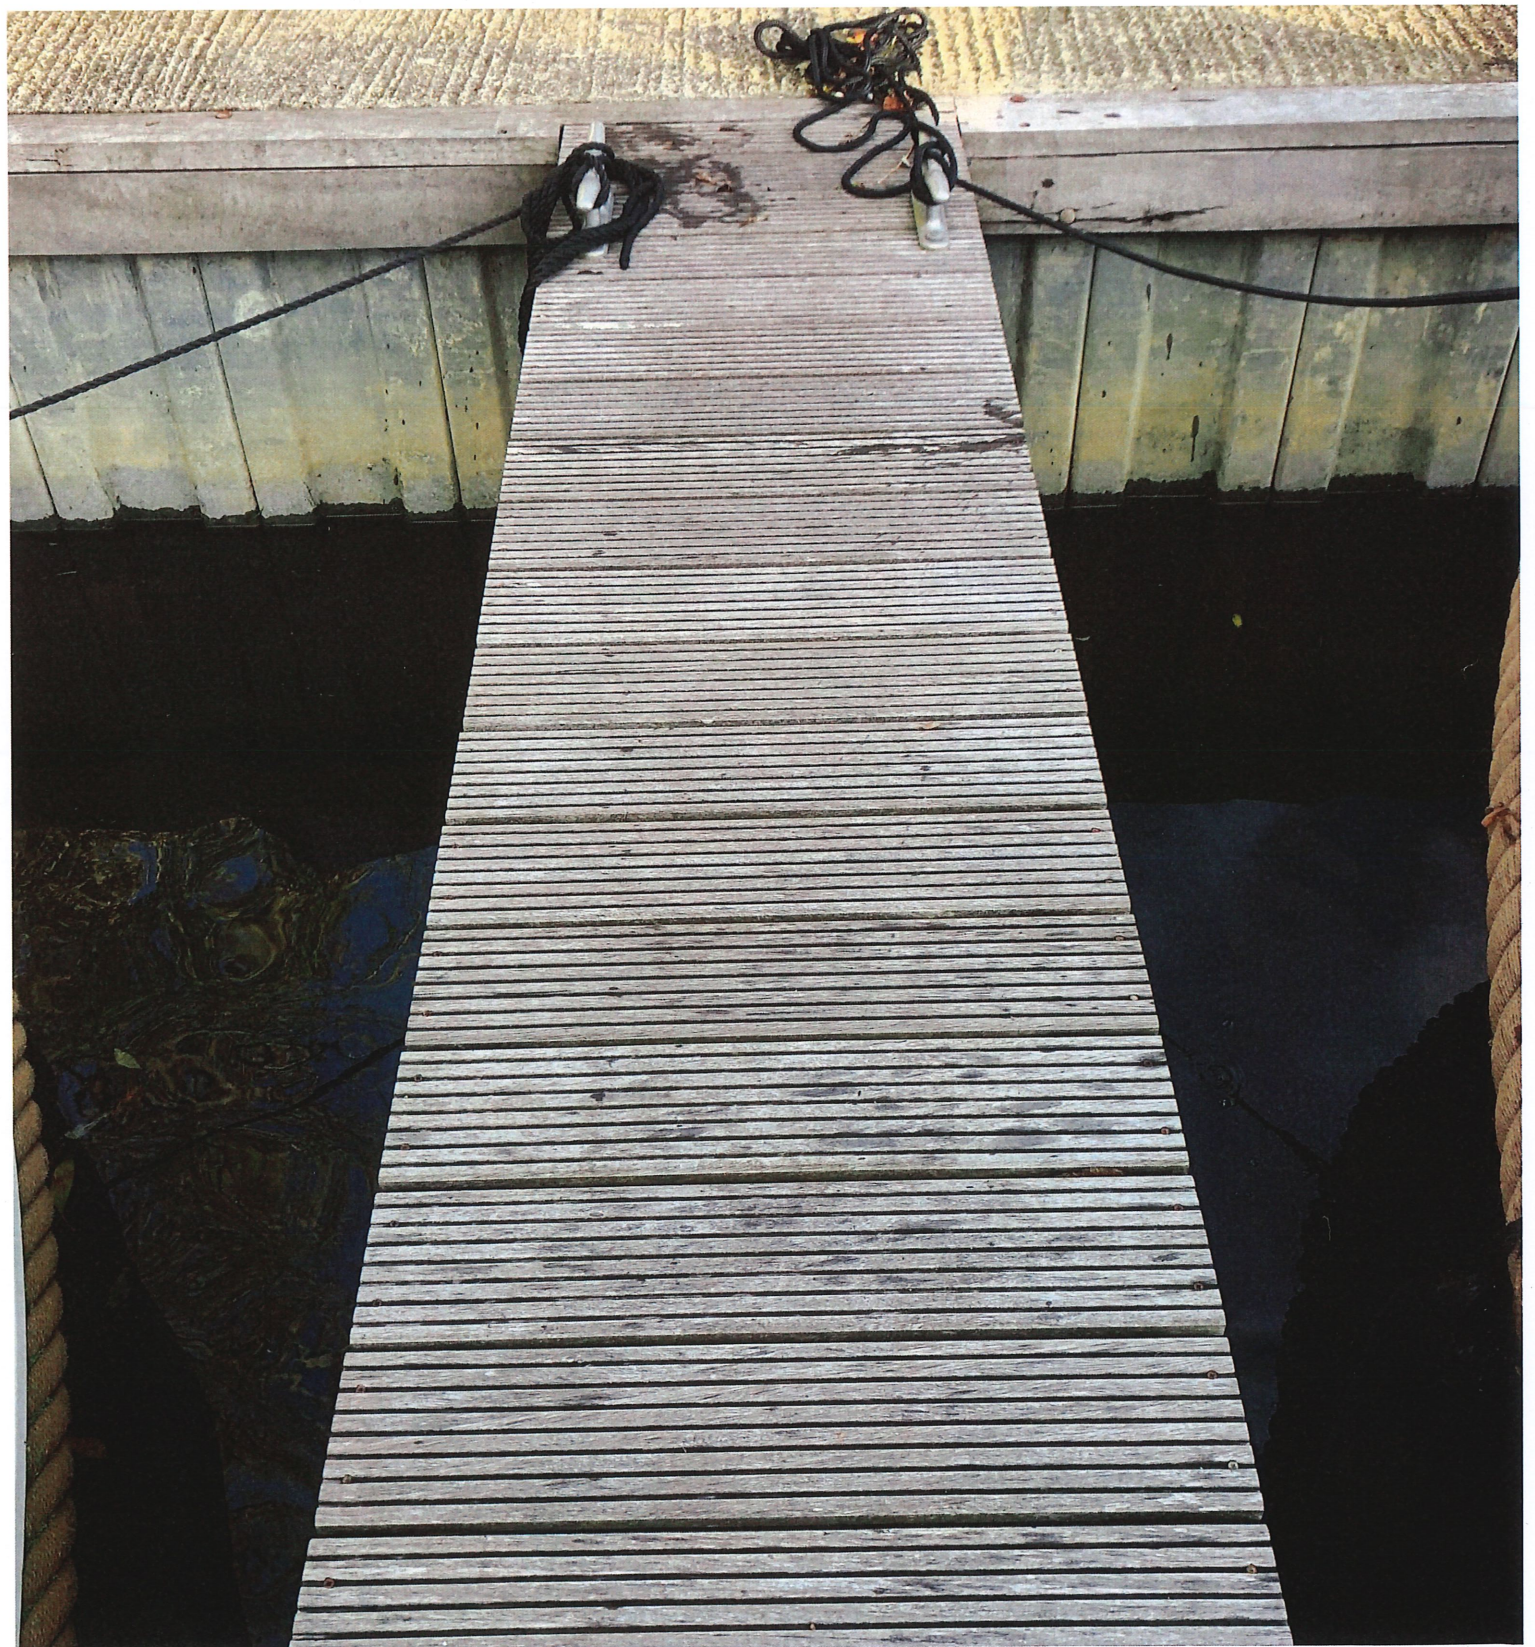



Current Landscape 4