



DEVELOPMENTS IN DESIGN LTD

WWW.DEVELOPMENTSINDESIGN.CO.UK
TEL.01344 641286

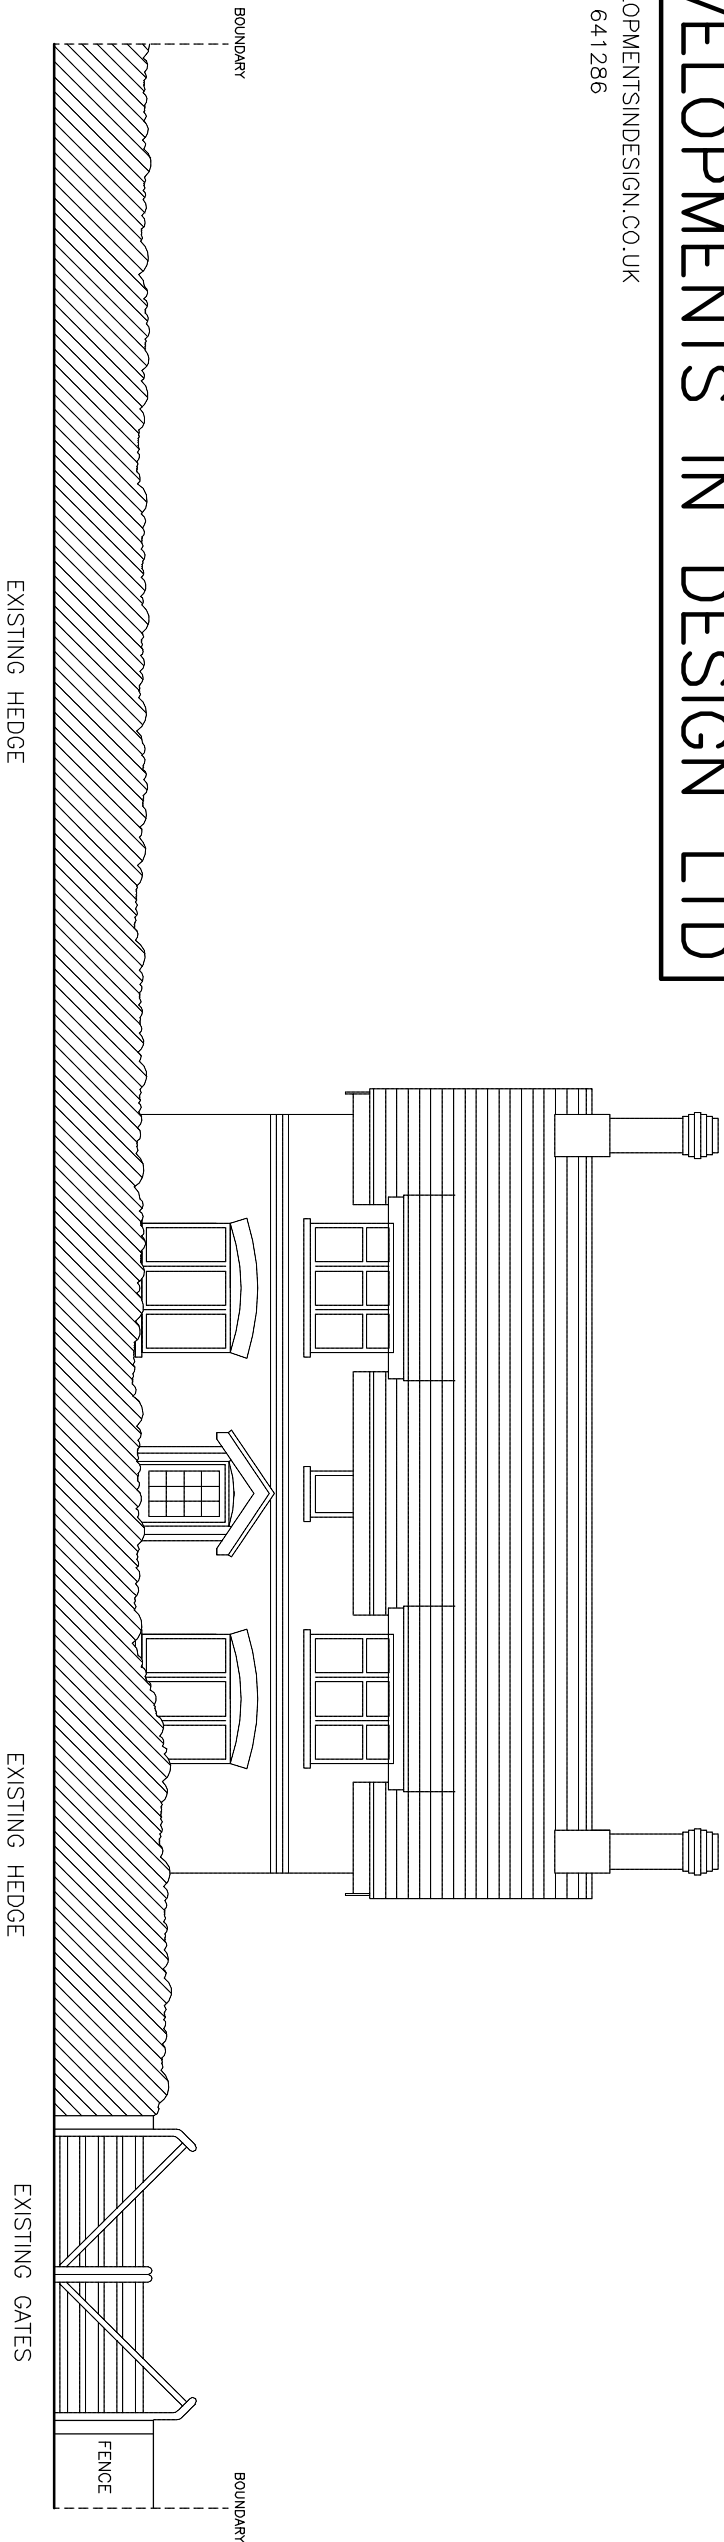

EXISTING GATES AND HEDGE

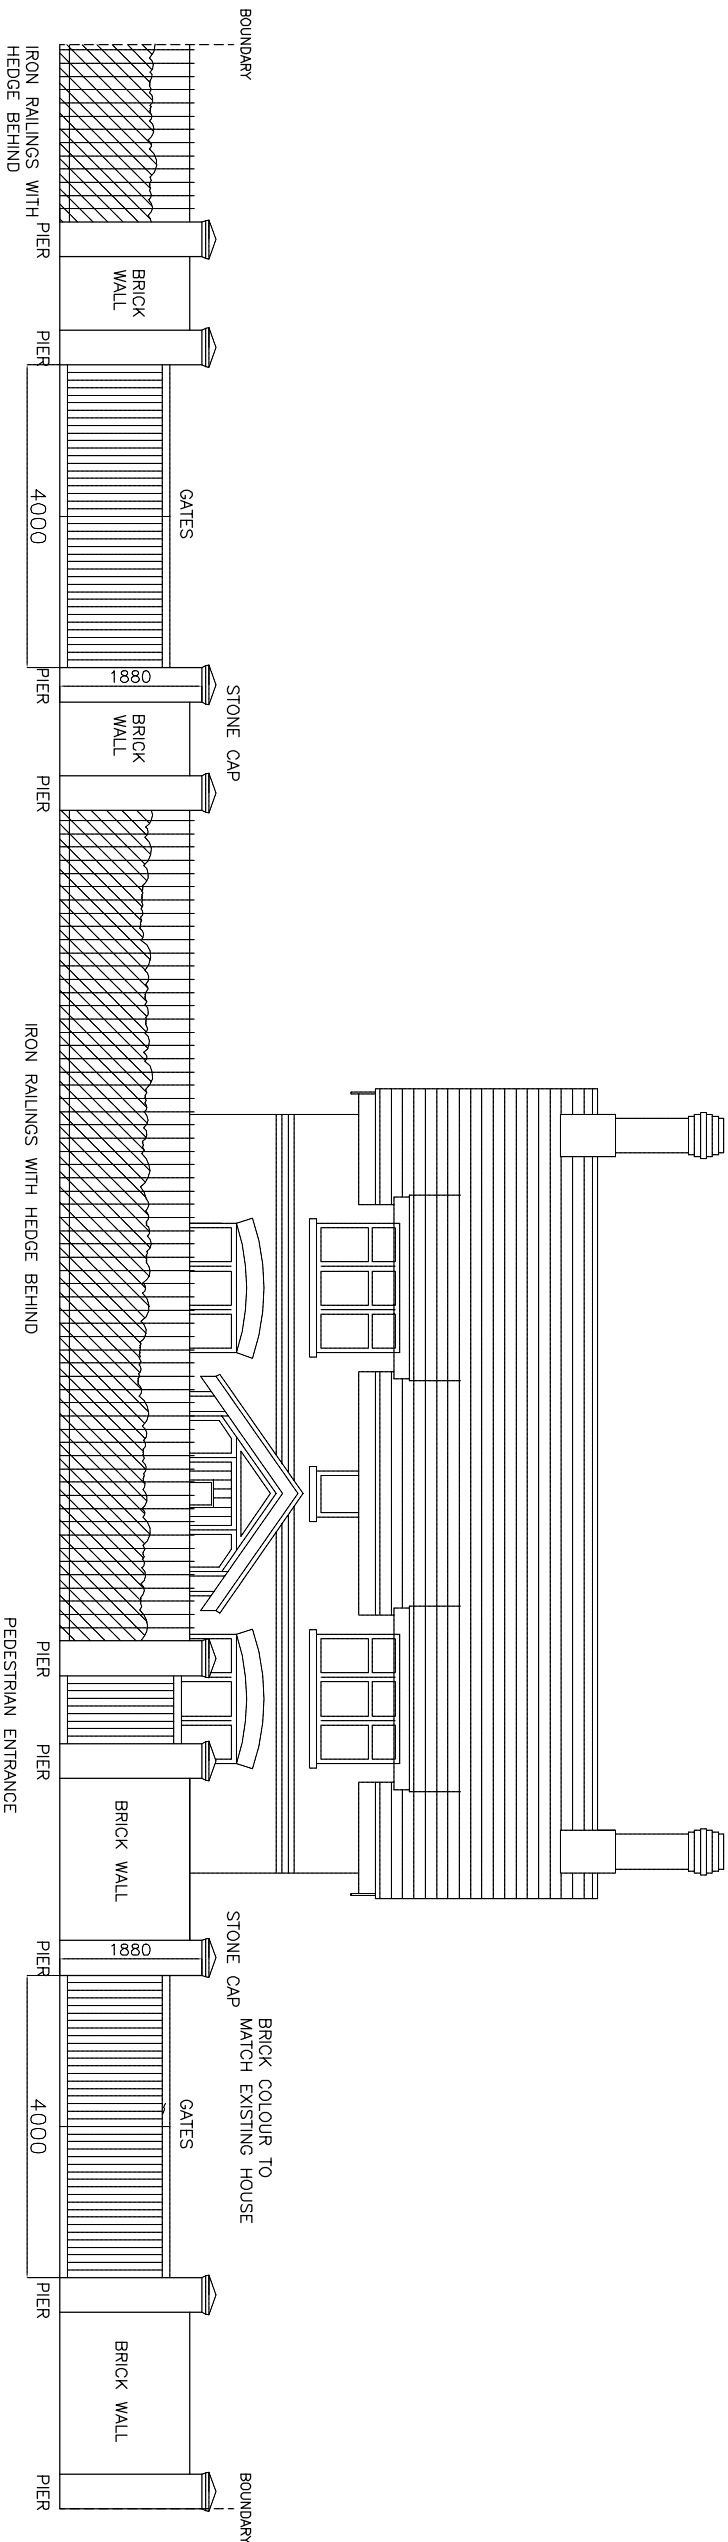

PROPOSED GATES AND FRONT RAILINGS

MR NICHOLLS AND MRS PONCIA		
MANOR COTTAGE BARKHAM STREET BARKHAM BERKS RG40 4PJ	PROPOSED GATES AND FRONT RAILINGS	



DRAWING NO. NL.009A
DATE 23.1.26
SCALE 1:100