
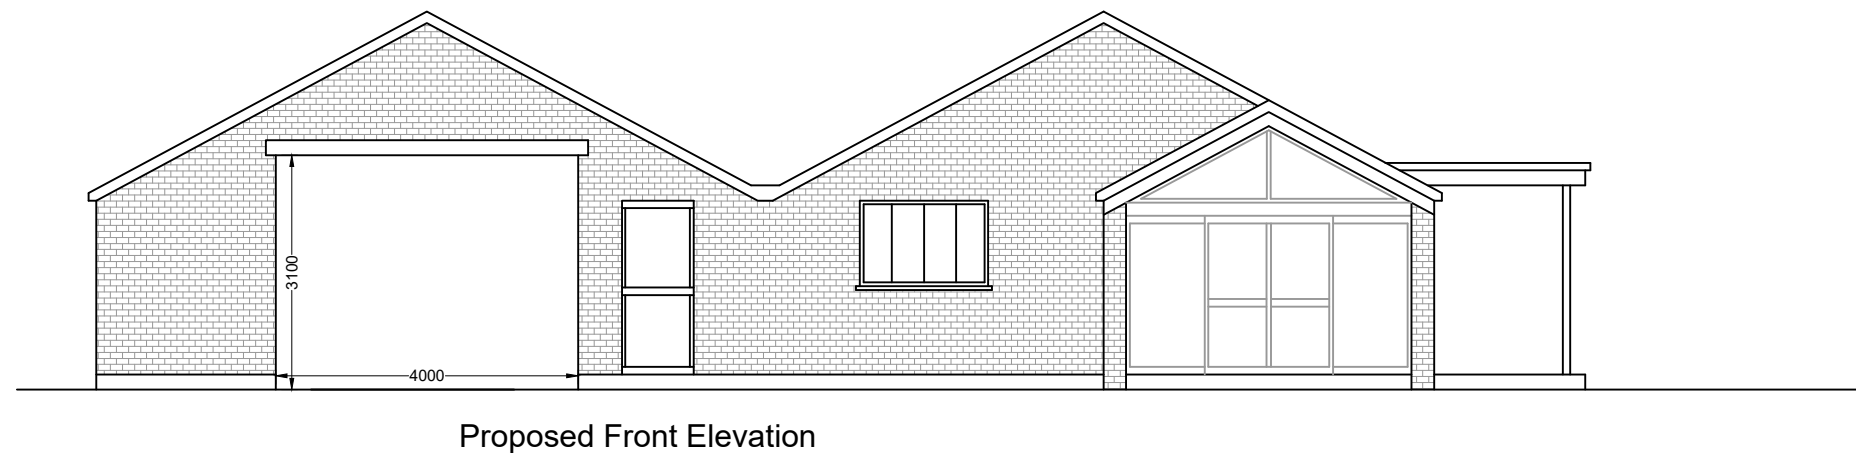


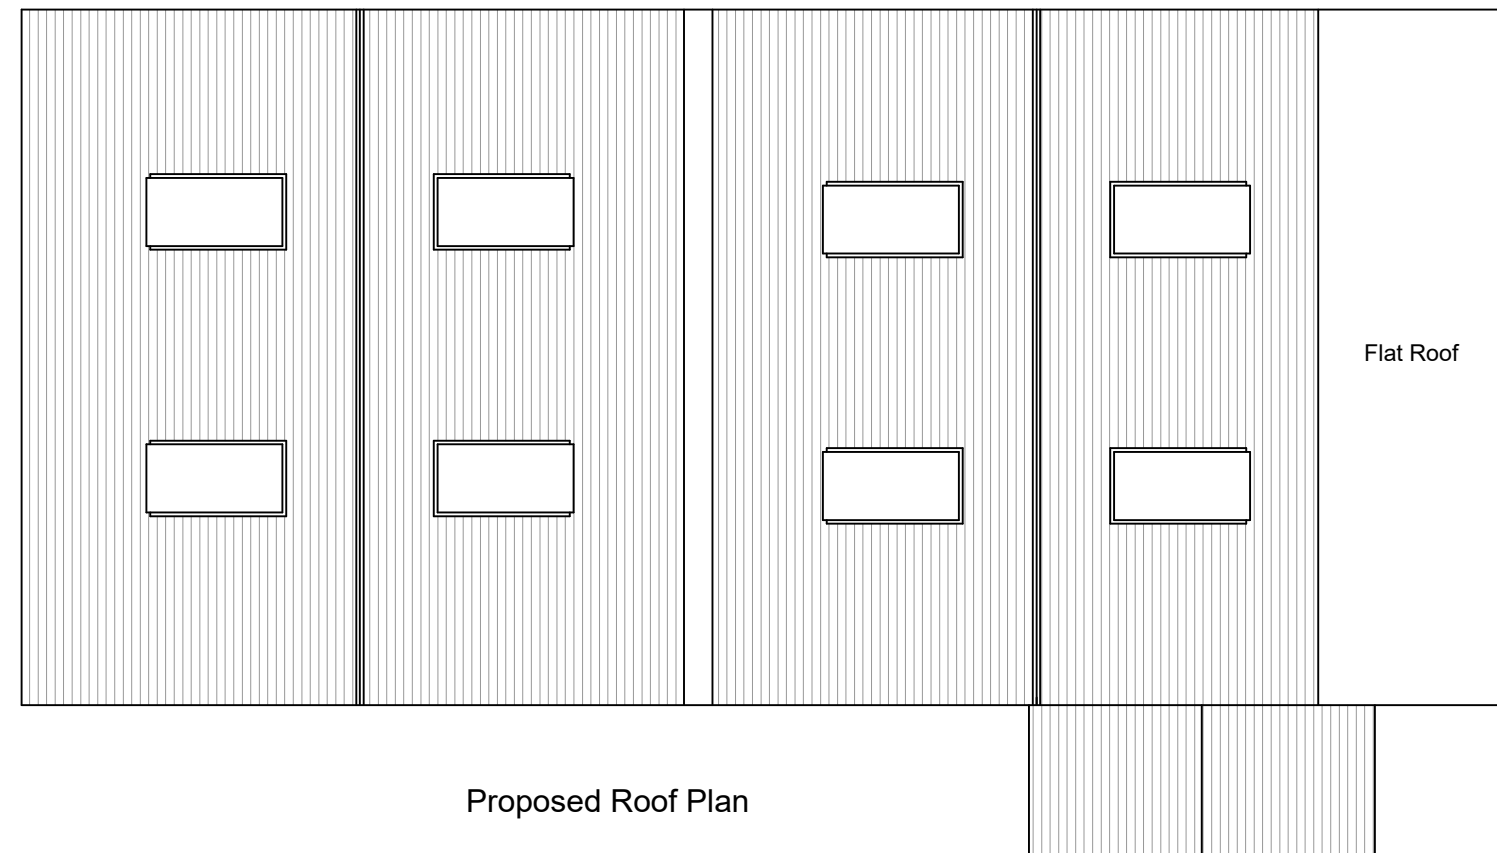

 ABU FAHAD DESIGN & BUILD LTD	PLANNING										DISCLAIMER : Drawing to be read in conjunction with all other relevant documentation. All written dimensions to be checked on site before work commences. Discrepancies where identified must be reported to the designer. 012345678910 M 1:100													
	Applicant Name		Mrs Oudsia Rukhsar																		Abu Fahad Design & Build Ltd 86-90, 3rd Floor Paul Street London EC2A 4NE			
	Project	Outbuilding for Motorhome & Leisure room																						
	Site address		Bismillah House, Brookers Hill, Reading RG2																					
	Drawn by		FC	Paper Size		A3	Drawing Number PL03		Contact Us	fahadchy3dartist@gmail.com 07525784987														
	Date	29/09/2024		Scale	1:100 @ A3																			
	Project No.		FLDE/24	Revision																				