


Location Plan

Site Address: 30, Broad Hinton, Twyford, RG10 0LQ

Date Produced: 08-Apr-2026

Scale: 1:1250 @A4

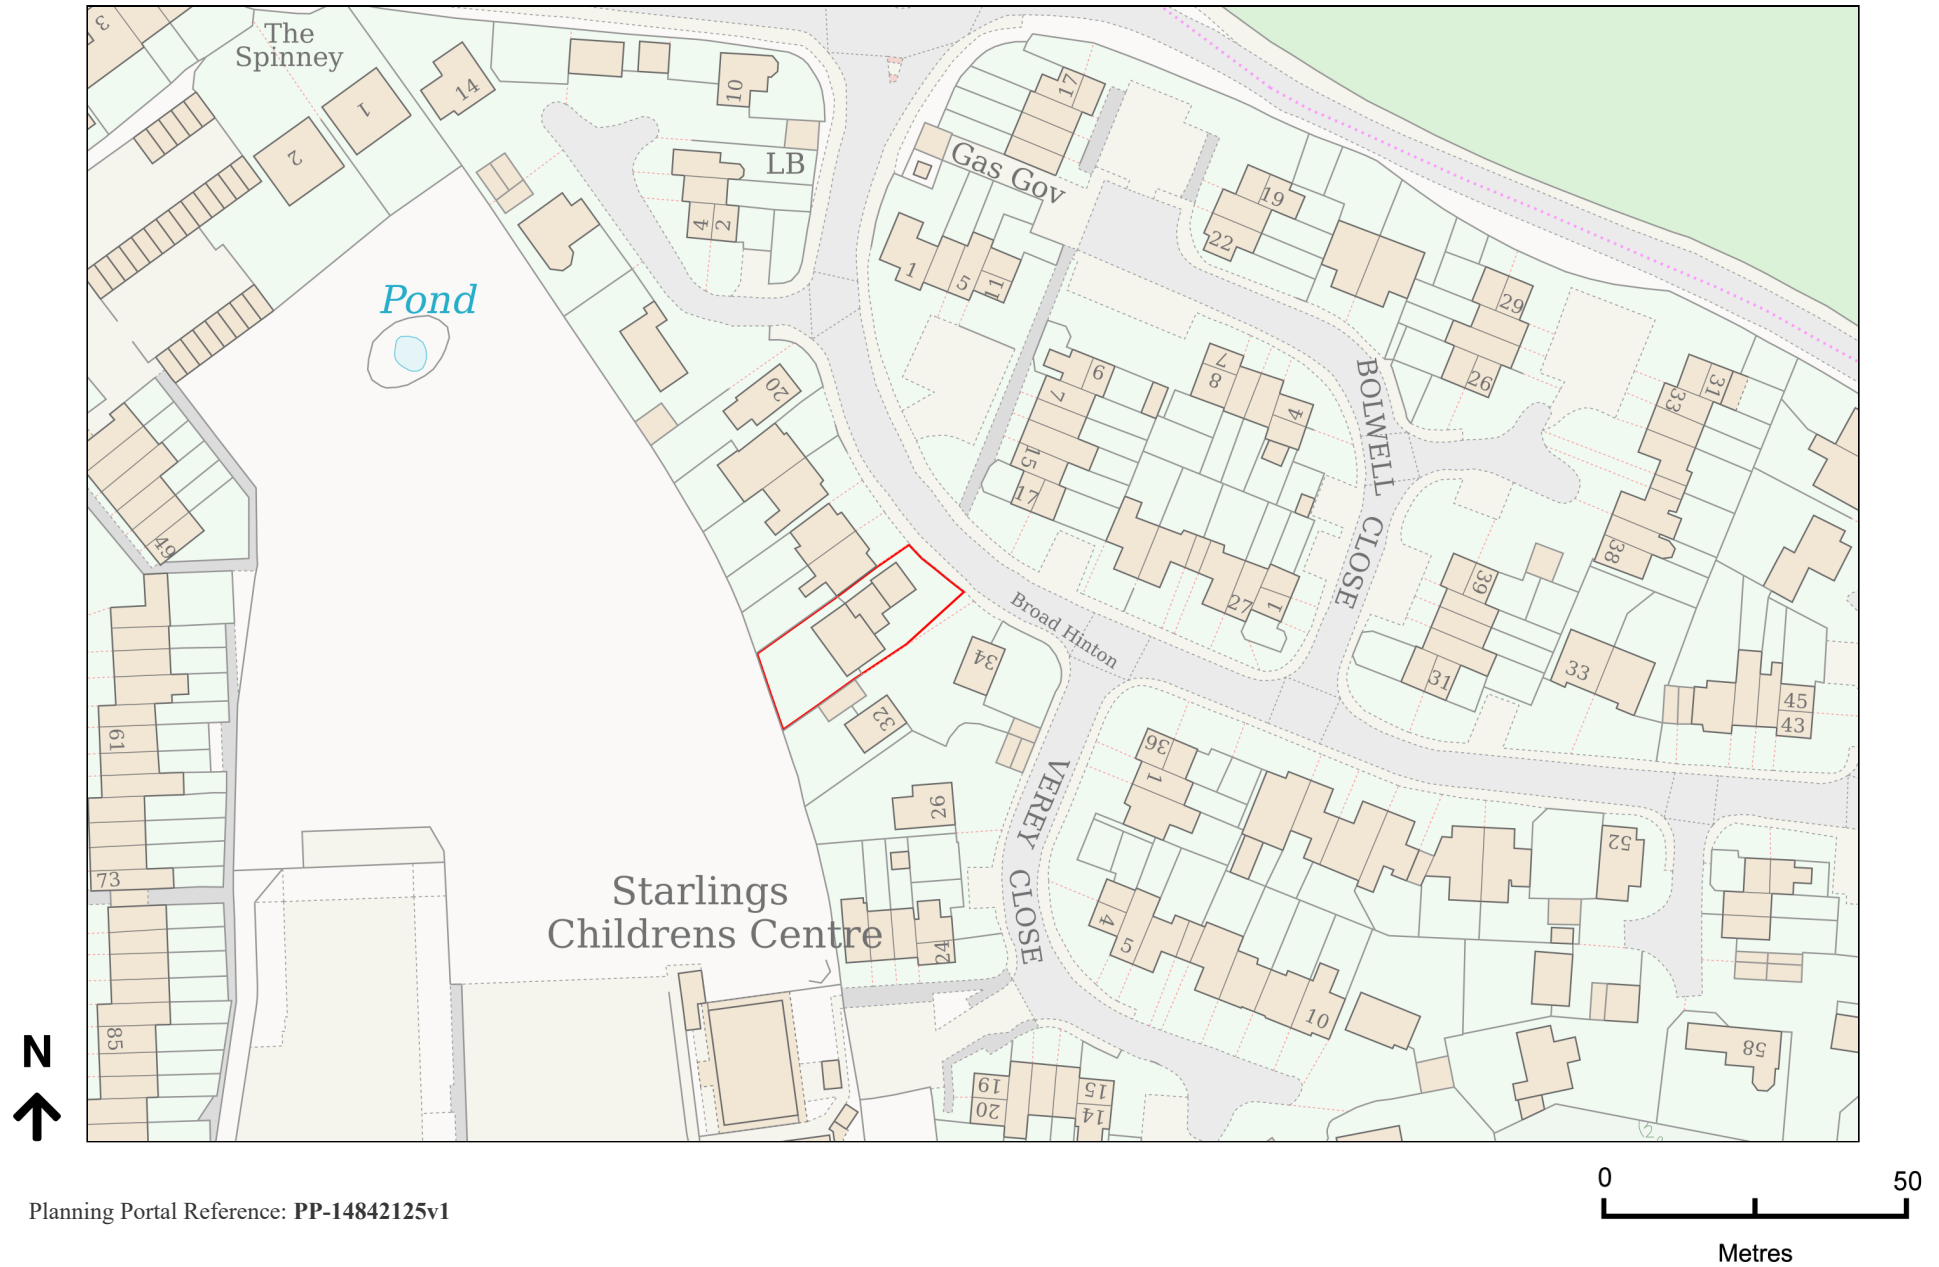

Planning Portal Reference: PP-14842125v1