



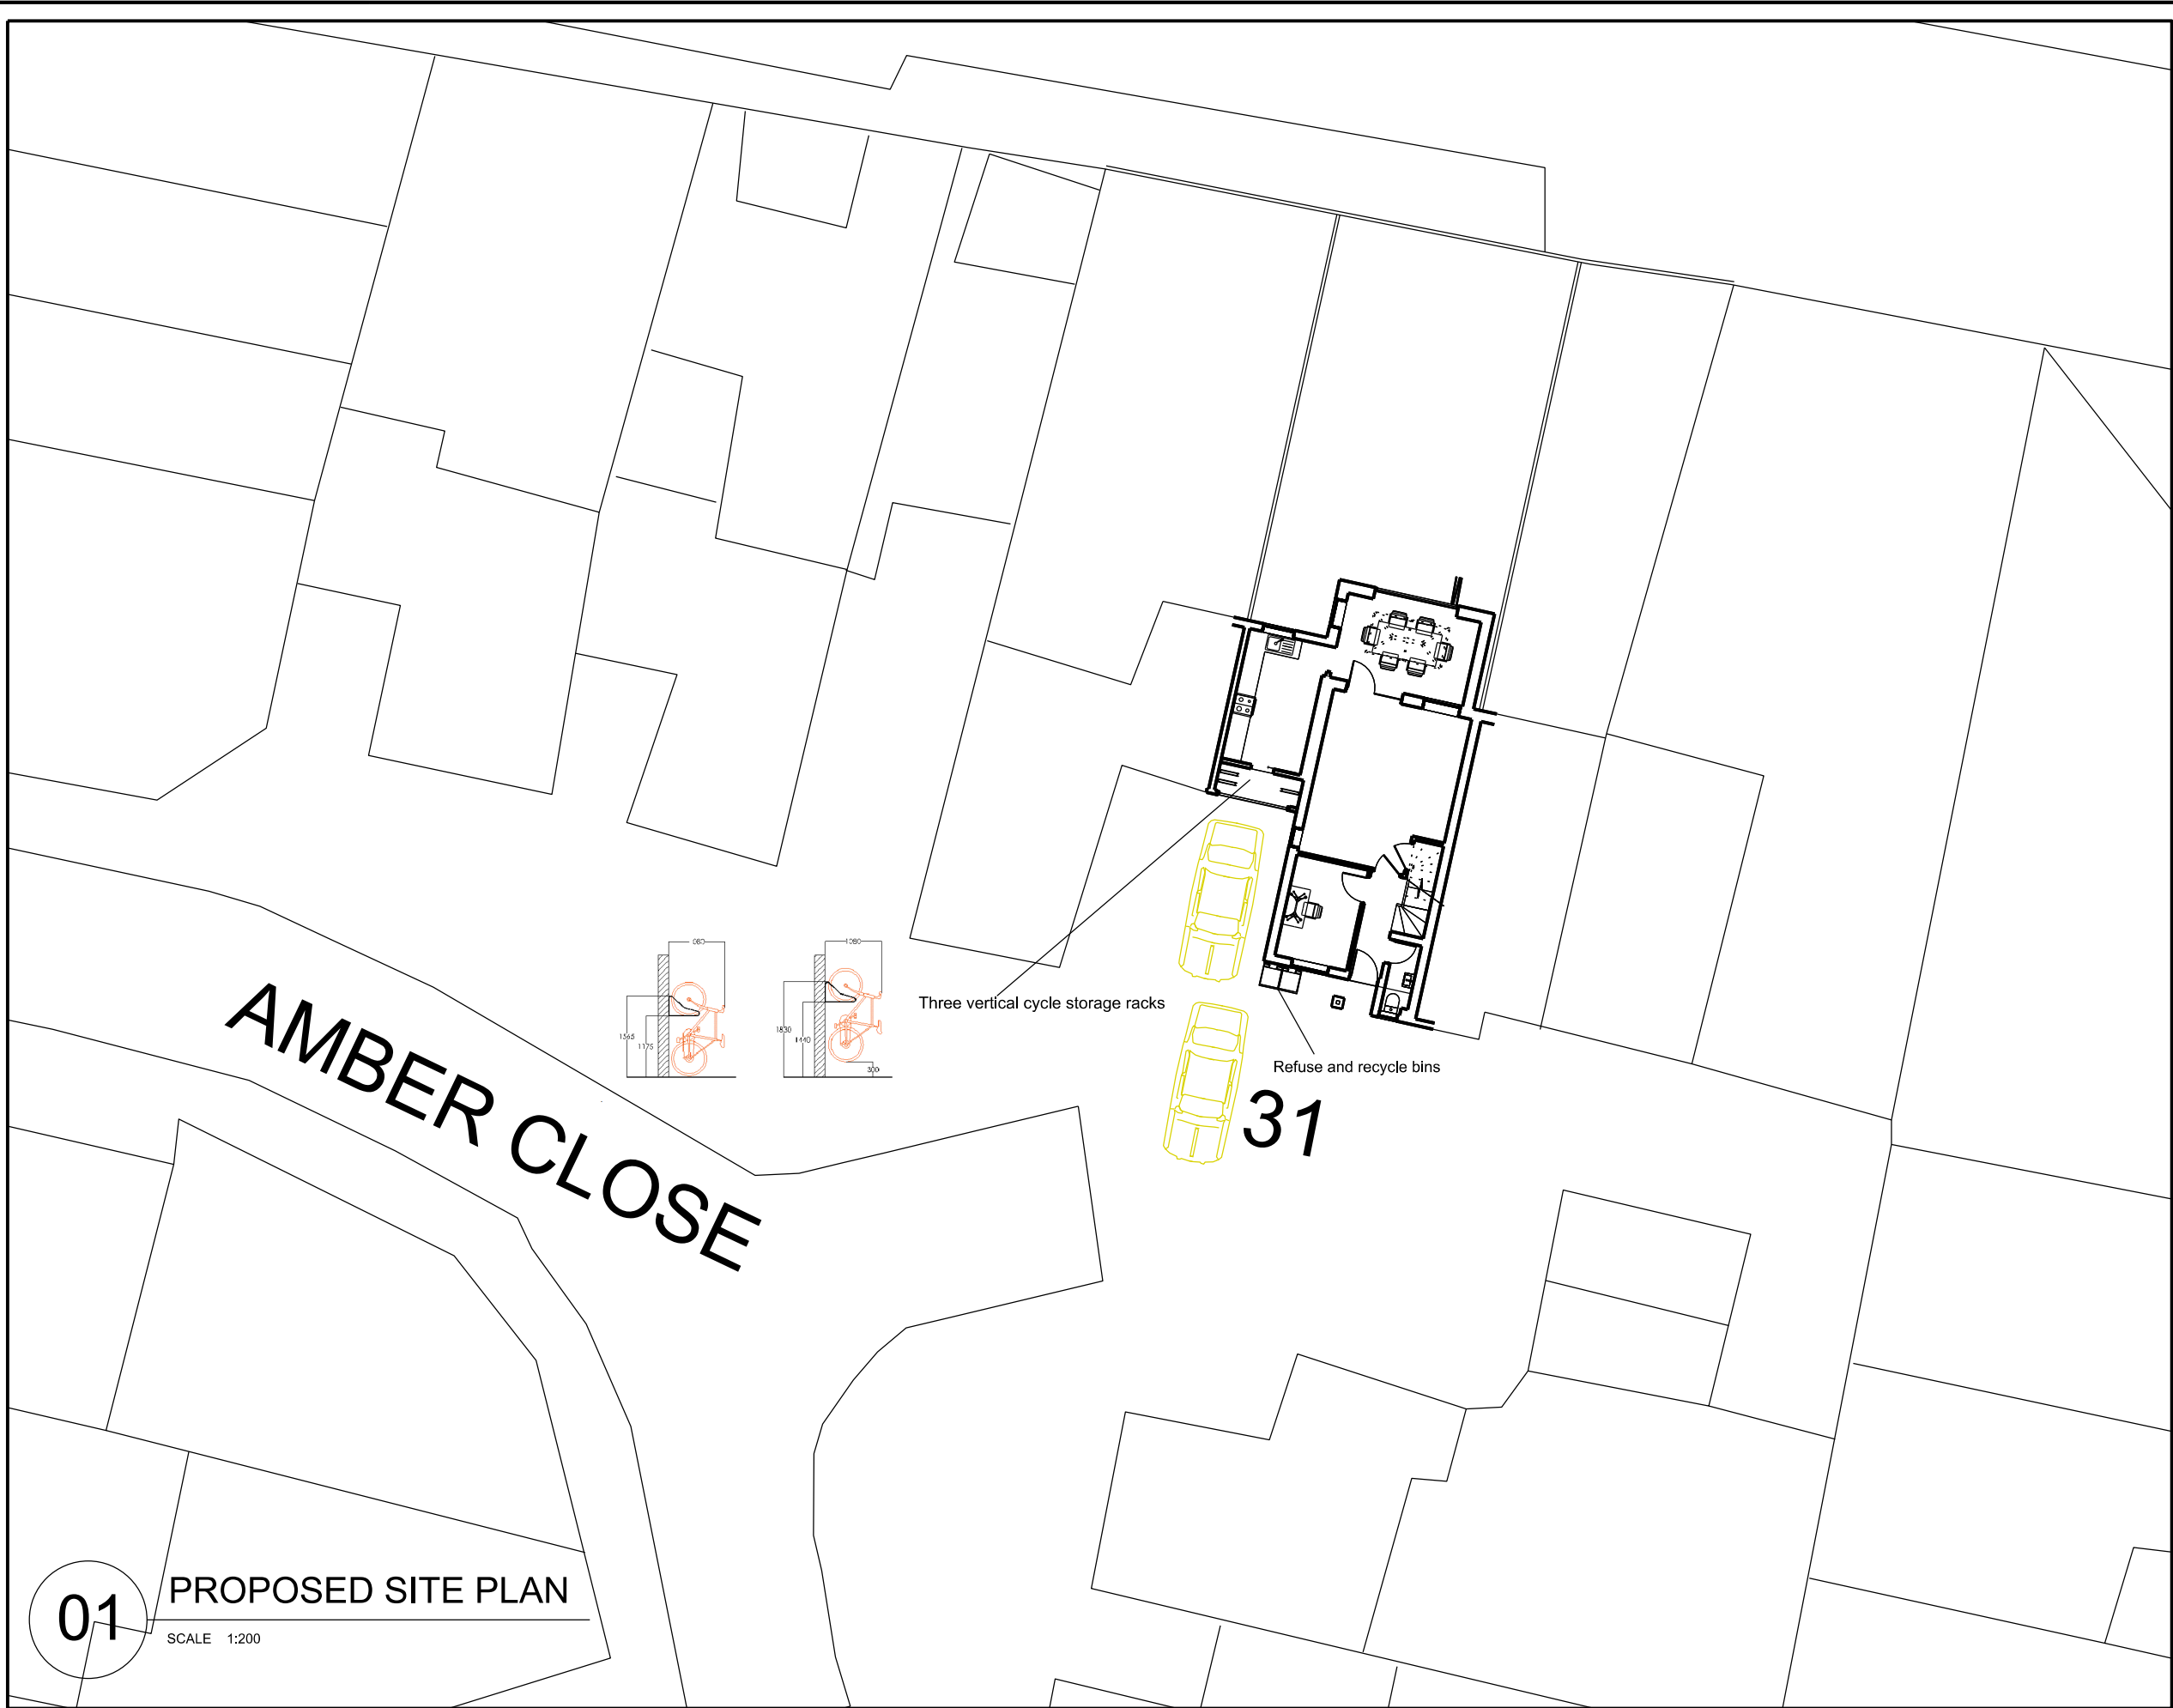

NOTES:

All construction to comply with all relevant and current building regulations.
For building regulation compliance please refer building regulation/ structural engineers drawing.
All Dimensions to be measured by contractor on site prior to construction. Not for construction.

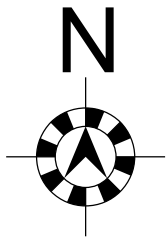

B	23/09/2025	Planning
A	11/09/2025	Planning
D1	02/08/2025	Planning
REV.	DATE	REASON FOR ISSUE

FAÇADE DESIGN STUDIO

Boundary House
Cricket Field Road
Uxbridge
UB8 1QG
www.facadesign.co.uk
info@facadesign.co.uk
t +44 (0) 7438294487

Project Address: 31 Amber Close
Earley
RG6 7ED

Project Number: RDK 171025
Description: Garage conversion

SCALE: 1200@A3
RAM1007 B