

PLANNING DRAWING – EXISTING SIGNAGE




PLANNING DRAWING – EXISTING SIGNAGE





WEST ELEVATION
SCALE – 1:100



NORTH ELEVATION
SCALE – 1:100

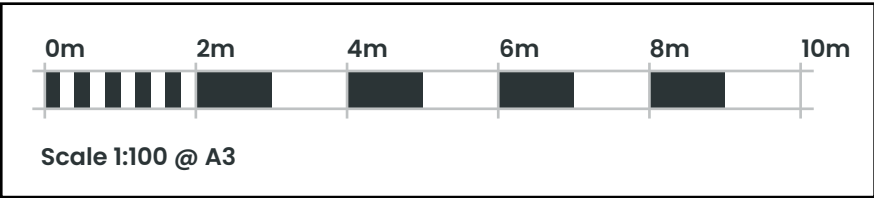

PLANNING DRAWING – PROPOSED SIGNAGE

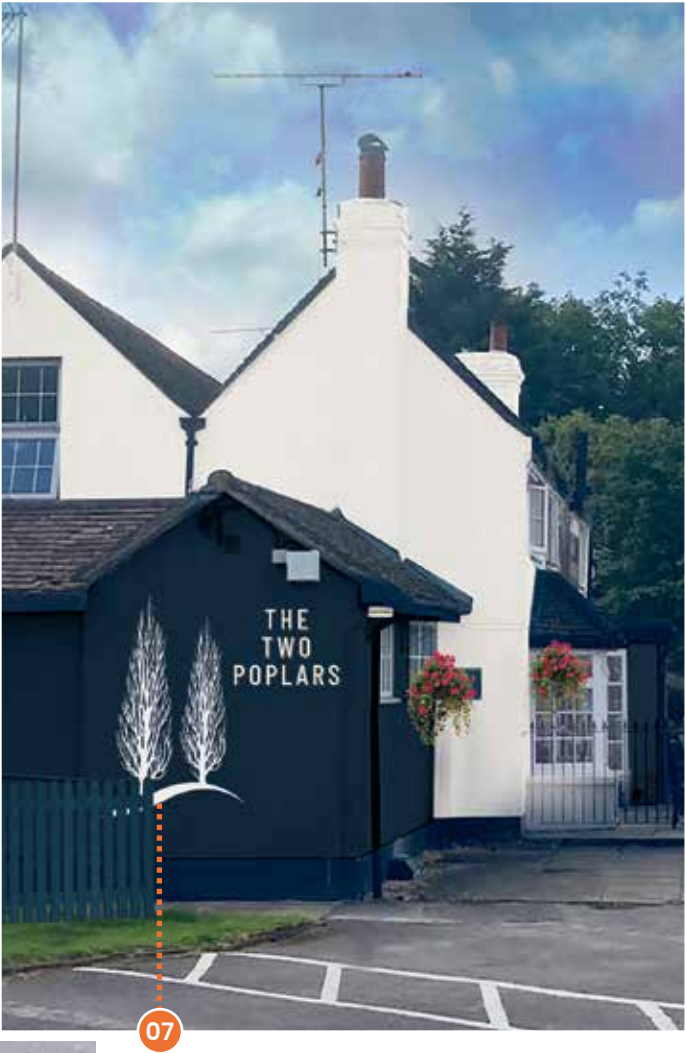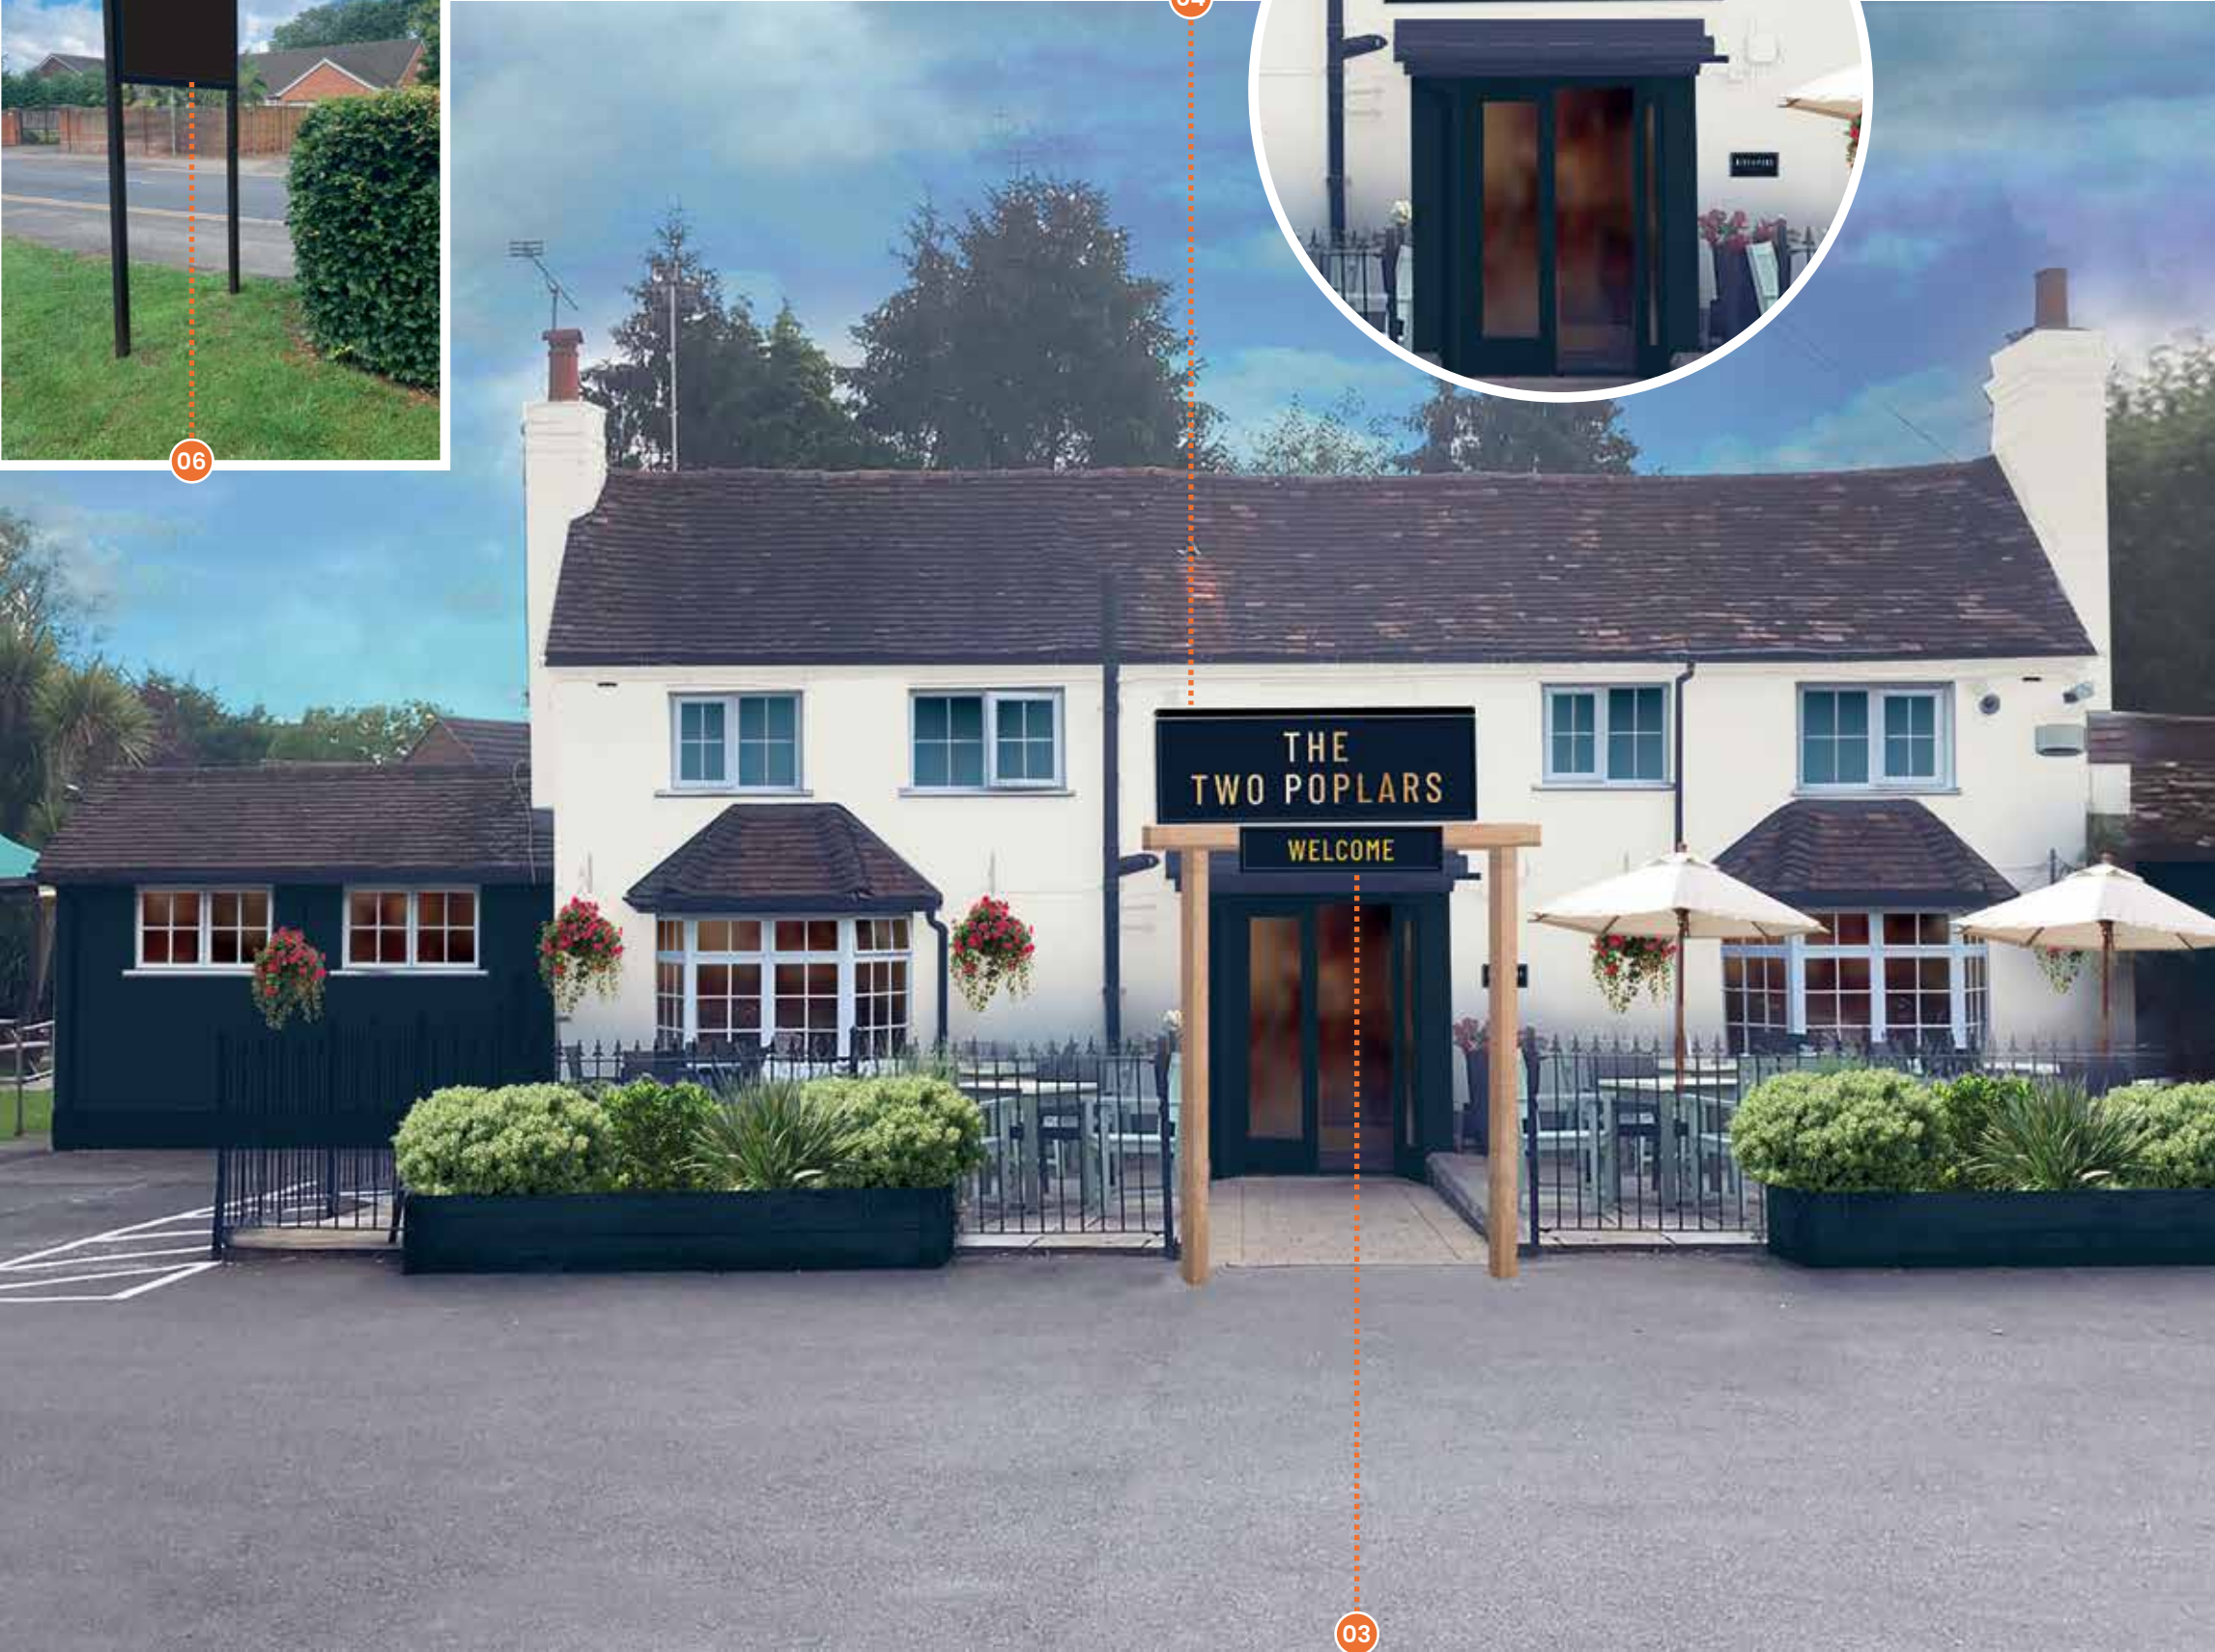


PLANNING DRAWING – PROPOSED SIGNAGE



WEST ELEVATION
SCALE – 1:100



NORTH ELEVATION
SCALE – 1:100

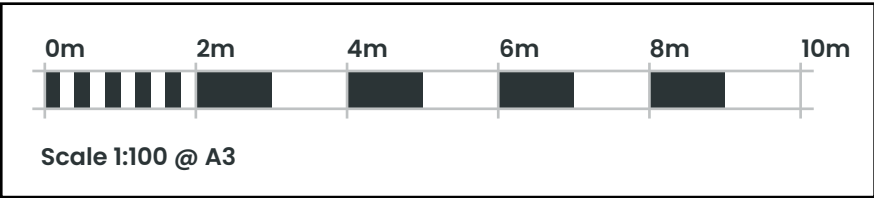

PLANNING DRAWING – PROPOSED SIGNAGE

ITEM 01 (Qty 01) PICTORIAL (EX. POST)

New top section to the existing post.

Featuring:

Pictorial sign

- Retain the existing post & horizontal steel cross bar.
- New top section & gibbet to the existing post finished RAL 9005.
- 2 mm Aluminium panel finished RAL 5008.
- 32 mm Bullnose trim finished RAL 5008.
- Vinyl applied content.
- 2No. LED Slimline trough lighting fixed to the existing horizontal steel cross bar below.
- Warm white illumination.

Amenity signs (2No.)


Single sided amenity signs.

Featuring:

- 2 mm Aluminium panel finished RAL 5008.
- 32 mm Bullnose trim finished RAL 5008.
- Applied vinyl text.
- Fixed back to the post.
- Paint rear of signs black RAL 5008.
- 25 x 25 mm Aluminium angle finished RAL 5008.

Scale 1:20

Max 250 Candelas per square meter (cd/m2)

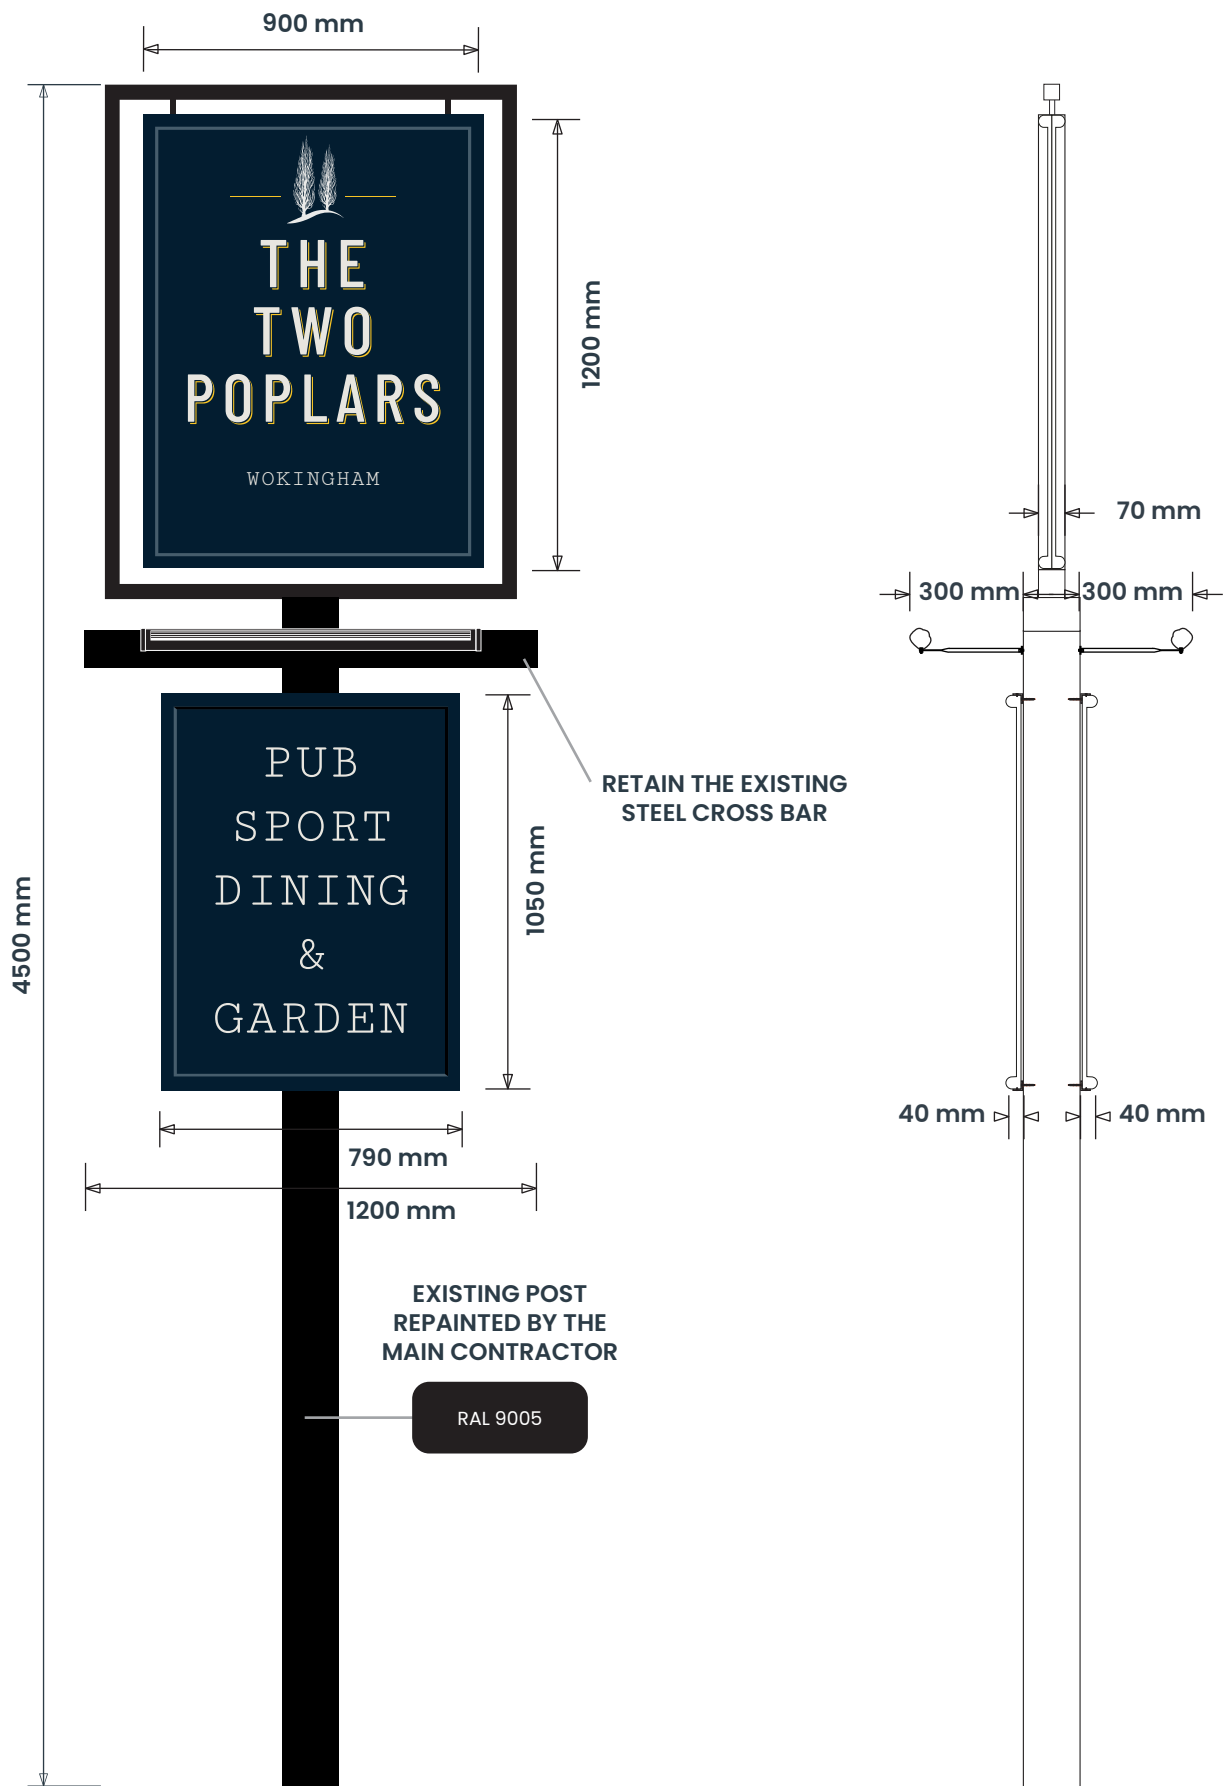

SIGN COLOUR

RAL 5008

RAL 9001 /
ALMOND VINYL

Gold

RAL 9005

Honey Glow
Pantone 7409C
C3 M23 Y95 K0

BUILDING COLOUR

RAL 5008


RAL 9001

RAL 9005

BRAND TYPEFACES

Primary :
Barlow Condensed
Medium

Secondary :
Cutive Mono Regular

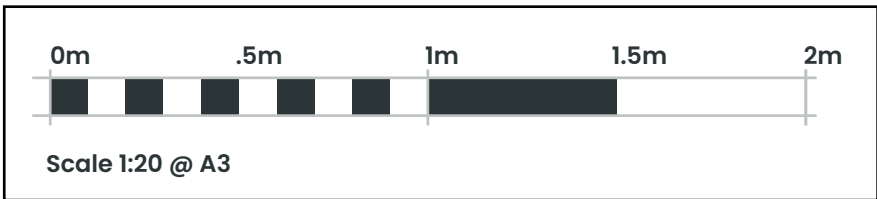

PLANNING DRAWING – PROPOSED SIGNAGE


ITEM 03 (Qty 01) **TRANSOM**

Single sided transom sign.

Featuring:

- 3 mm Aluminium panel finished RAL 5008.
- 32 mm Bullnose trim finished RAL 5008.
- Vinyl applied text.
- 25 x 25 mm Aluminium angle finished RAL 5008.

Scale 1:20

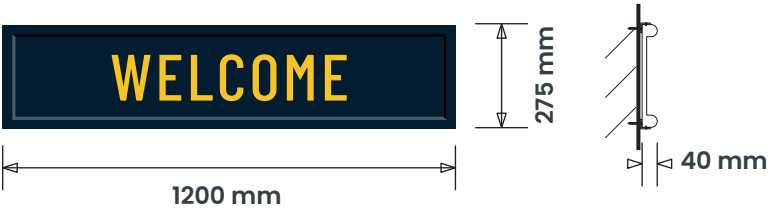

2400 mm Ground Clearance

ITEM 04 (Qty 01) **NAMEBOARD**

Single sided nameboard sign.

Featuring:

- 2 mm Aluminium panel finished RAL 5008.
- 32 mm Bullnose trim finished RAL 5008.
- 19 mm Foamex letters painted Gold.
- 25 x 25 mm Aluminium angle finished RAL 5008.
- LED Slimline trough light. Warm white illumination.

Scale 1:20



2875 mm Ground Clearance

Max 250 Candelas per square meter (cd/m2)


ITEM 05 (Qty 1) **COREX (EX. POSTS)**

Single sided signs to the existing posts.

Featuring:

- Double sided Corex holder finished RAL 5008.
- 1190x842 mm interchangeable Corex slots.
- 50 mm aluminium trim finished RAL 5008.
- Backing panels required to hide gaps.
- Existing posts.
- LED Slimline trough lighting. Warm white illumination.
- 25x25 mm 1520mm aluminium angle.

Scale 1:20

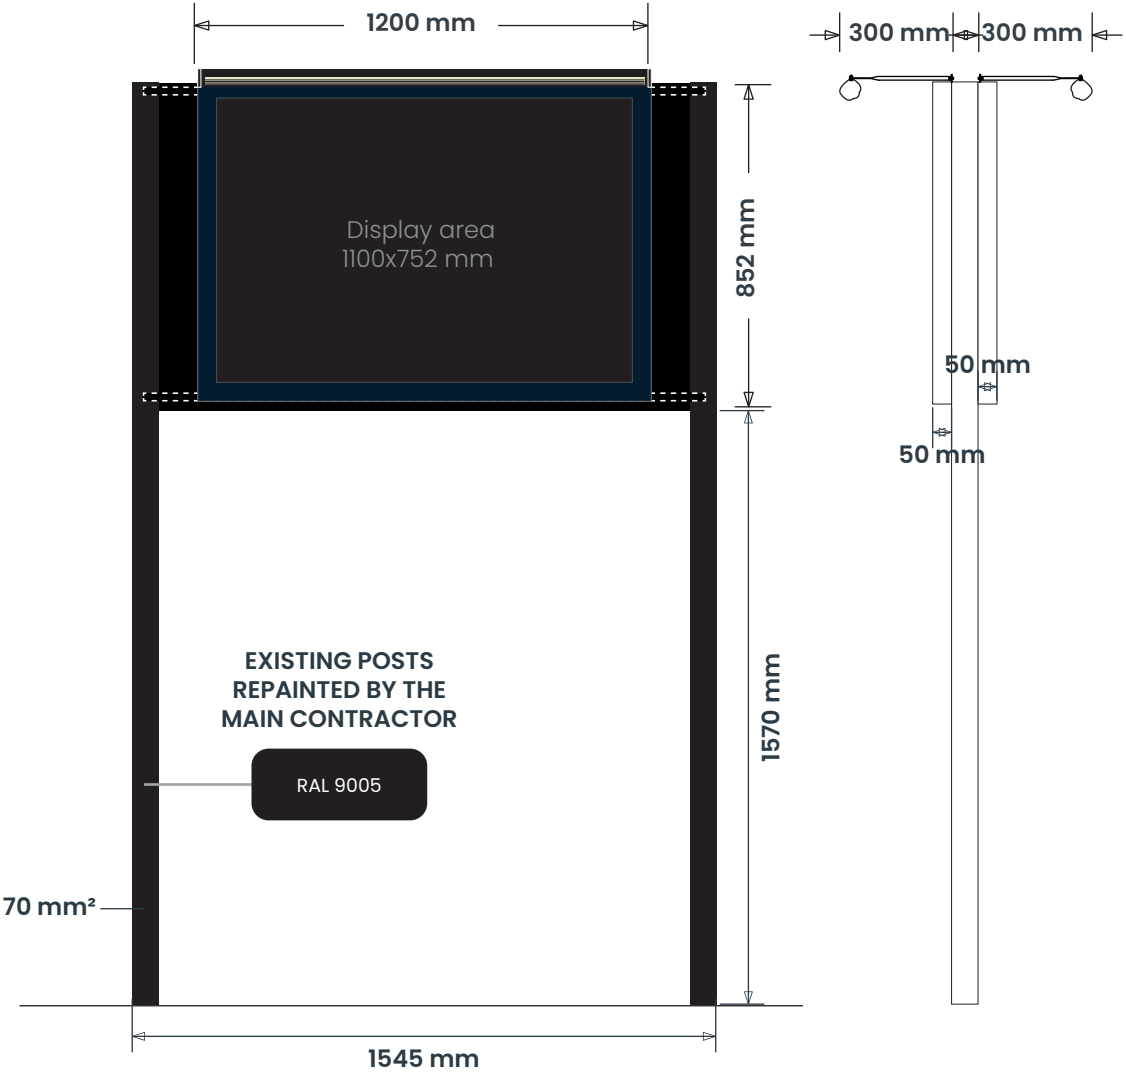

Max 250 Candelas per square meter (cd/m2)

SIGN COLOUR

RAL 5008

RAL 9001 /
ALMOND VINYL

Gold

RAL 9005

Honey Glow
Pantone 7409C
C3 M23 Y95 K0

BUILDING COLOUR

RAL 5008

RAL 9001

RAL 9005

BRAND TYPEFACES

Primary :
Barlow Condensed
Medium

Secondary :
Cutive Mono Regular



PLANNING DRAWING – PROPOSED SIGNAGE


ITEM 06 (Qty 1) COREX (EX. POSTS)

Single sided signs to the existing posts.

Featuring:

- Double sided Corex holder finished RAL 5008.
- 1190x842 mm interchangeable Corex slots.
- 50 mm aluminium trim finished RAL 5008.
- Backing panels required to hide gaps.
- Existing posts.
- LED Slimline trough lighting. Warm white illumination.
- 25x25 mm 1520mm aluminium angle.

Scale 1:20

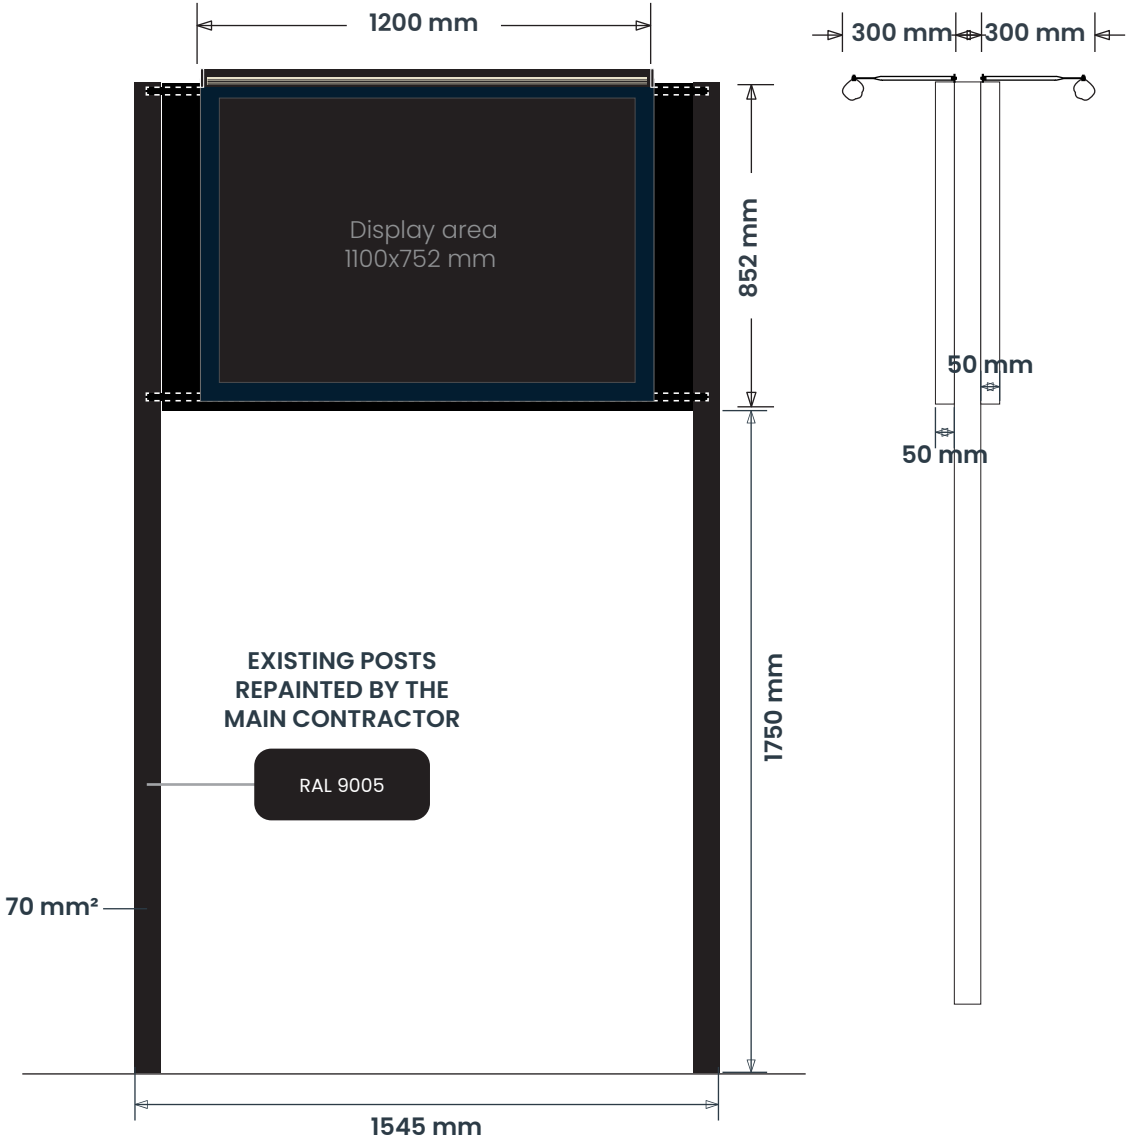

Max 250 Candelas per square meter (cd/m2)




ITEM 07 (Qty 01)

Signwriting to the wall area.

Featuring:

- Hand painted text & logo.

Scale 1:20

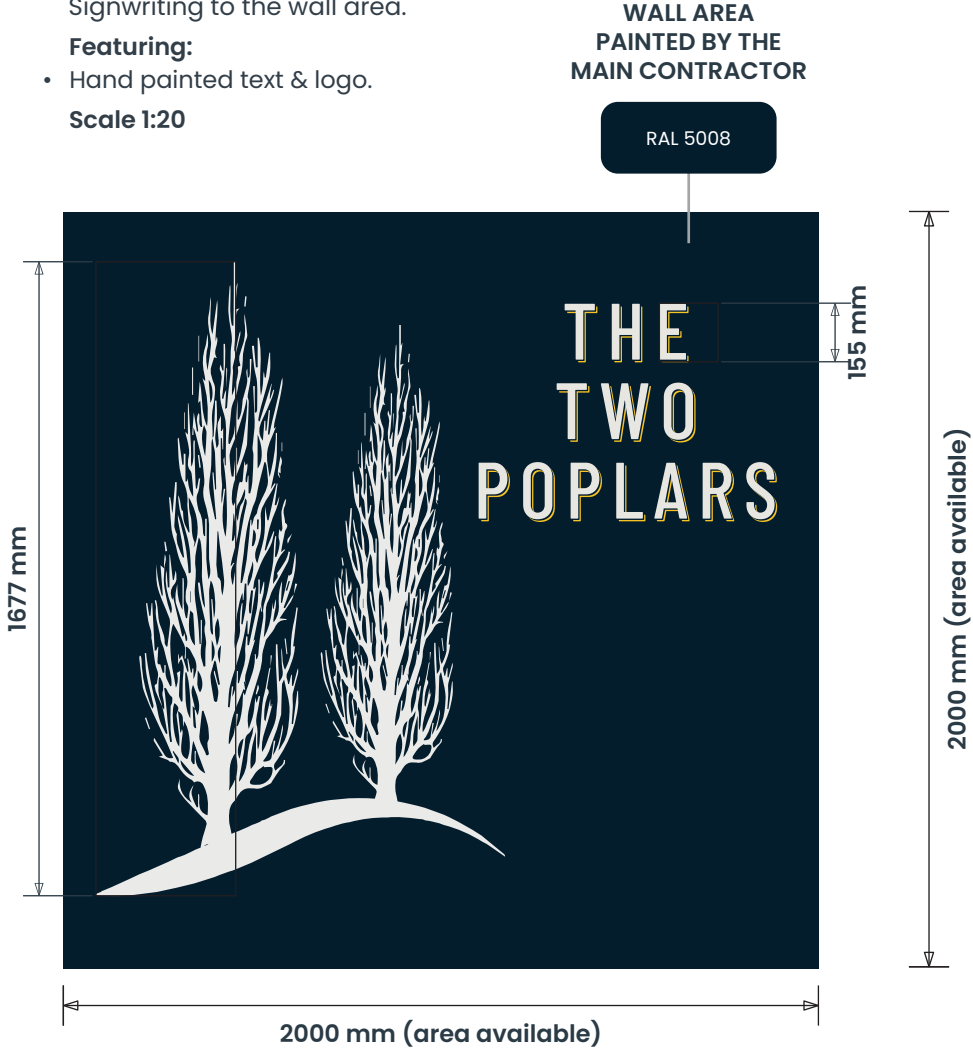

SIGN COLOUR

- RAL 5008
- RAL 9001 / ALMOND VINYL
- Gold
- RAL 9005
- Honey Glow
Pantone 7409C
C3 M23 Y95 K0

BUILDING COLOUR

- RAL 5008
- RAL 9001
- RAL 9005

BRAND TYPEFACES

Primary :
Barlow Condensed
Medium

Secondary :
Cutive Mono Regular



