



NOTES



1. THIS DRAWING IS TO BE READ IN CONJUNCTION WITH ALL RELEVANT DRAWINGS, DETAILS AND SPECIFICATIONS.
2. CDM DETAILS REFERS TO THE CONSTRUCTION (DESIGN AND MANAGEMENT) REGULATIONS. THE READER MUST REFER TO METHOD STATEMENTS OR RISK ASSESSMENTS AS APPROPRIATE, WHICH IDENTIFY UNUSUAL AND ABNORMAL RISKS THAT A COMPETENT CONTRACTOR COULD NOT BE EXPECTED TO ANTICIPATE.

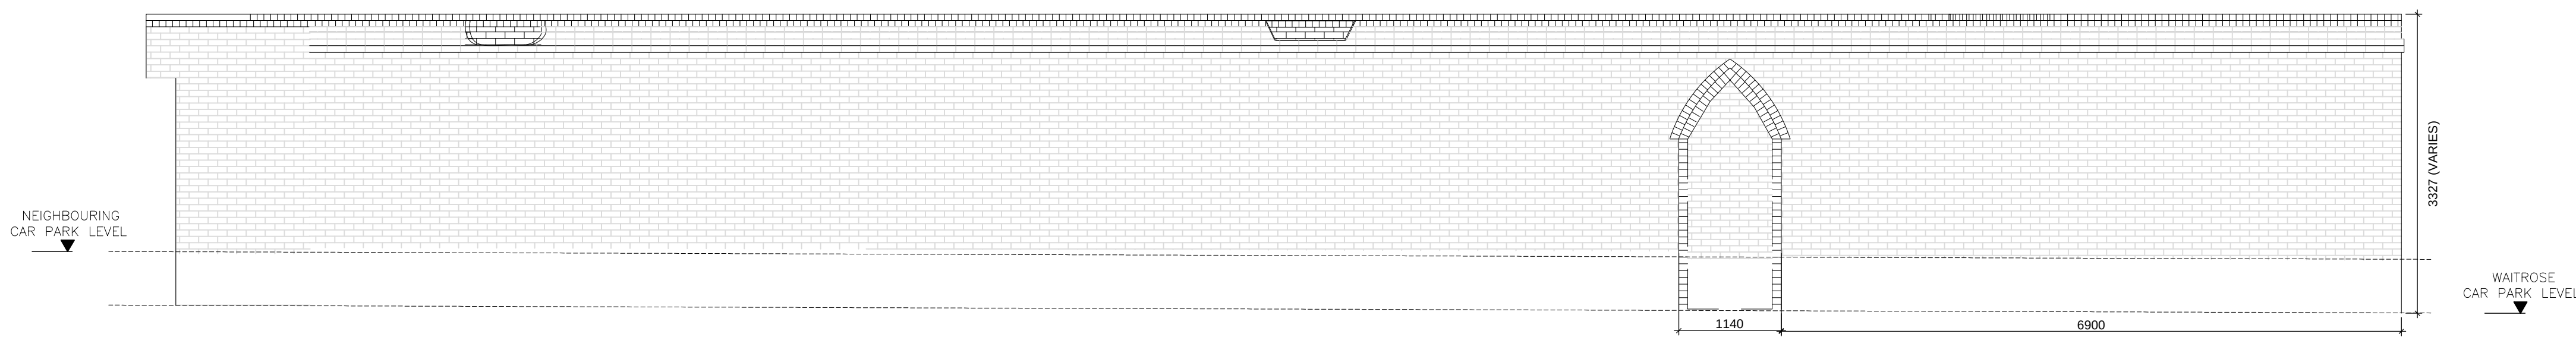


2 **ELEVATION H1 - SOUTHEAST**
SCALE 1:50
VIEWED FROM NEIGHBOURS
CAR PARK SIDE

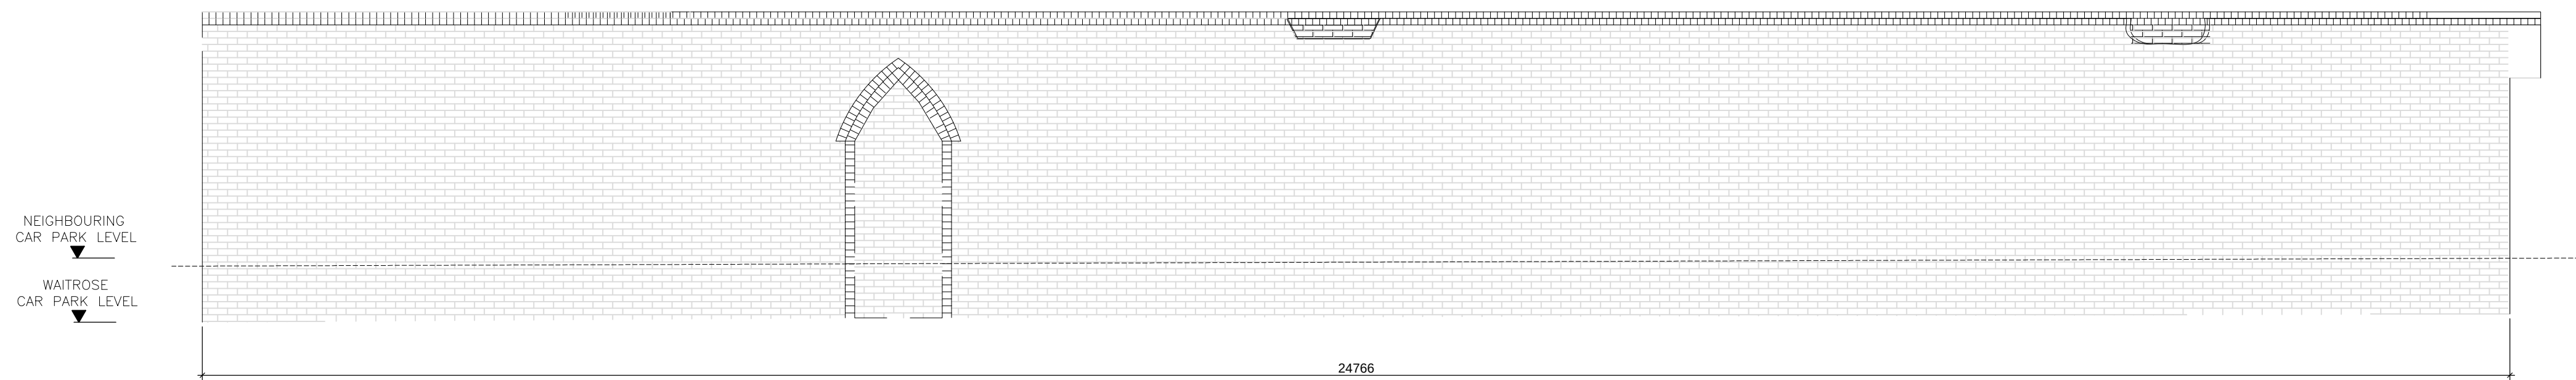

3 **ELEVATION H1 - NORTHWEST**
SCALE 1:50
VIEWED FROM WAITROSE CAR PARK
SIDE

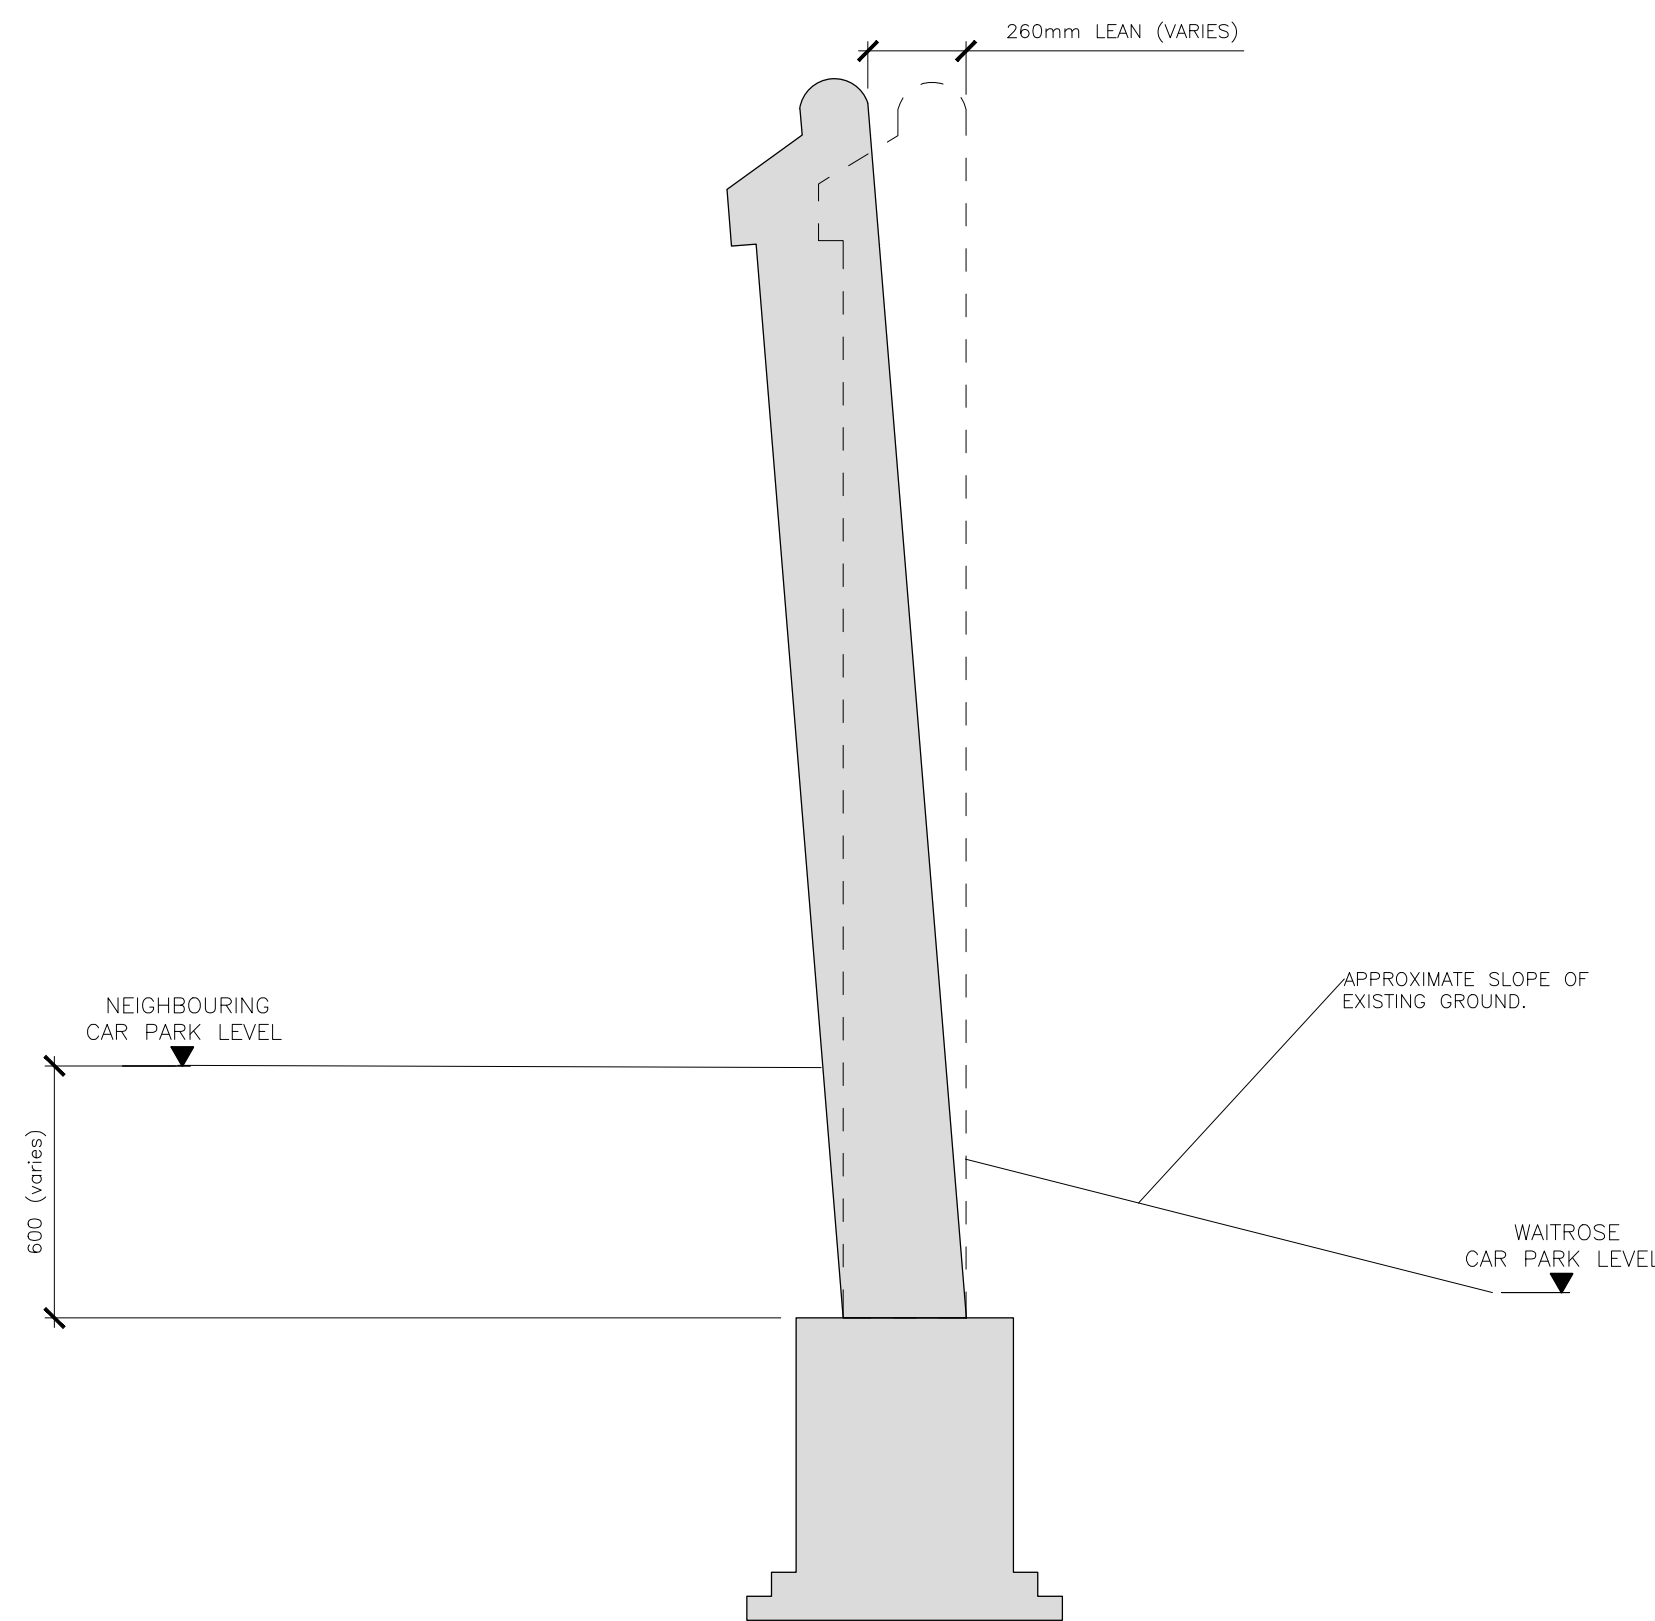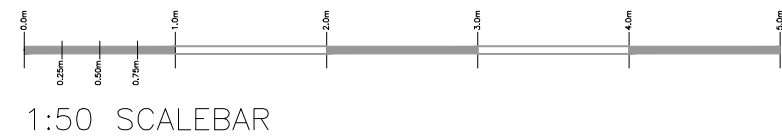

1 **ELEVATION H1**
SCALE 1:20

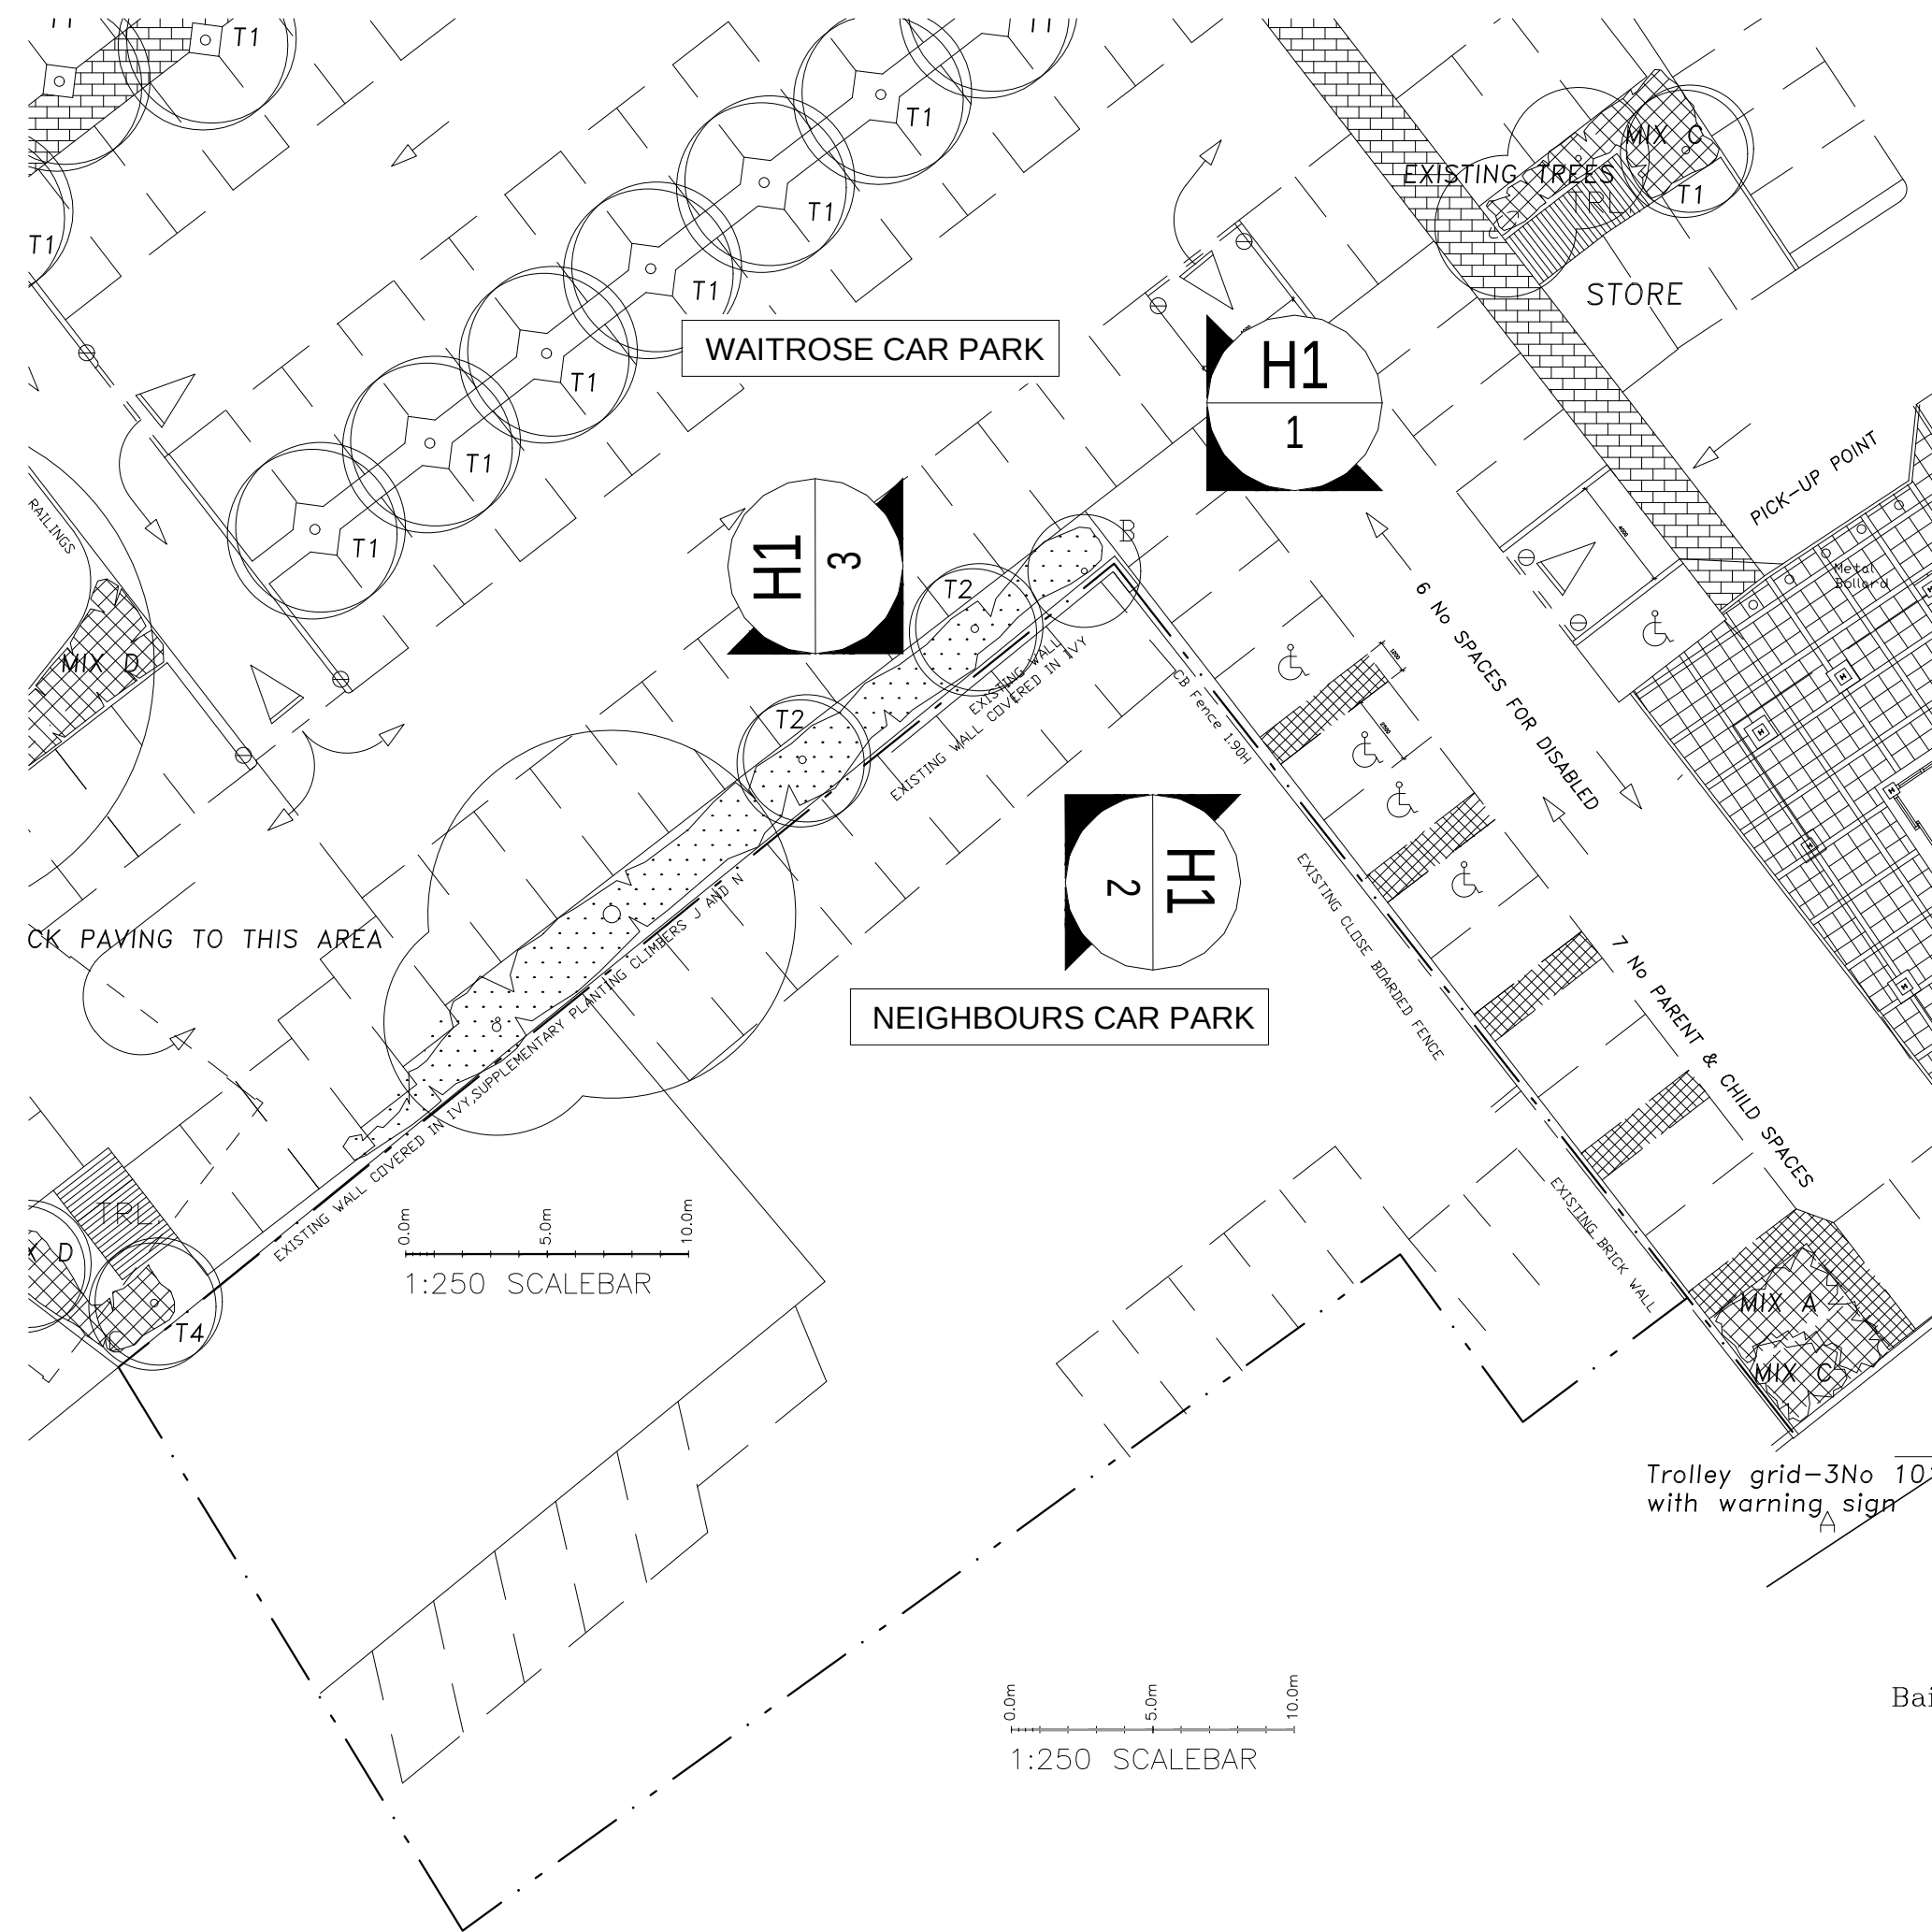

A **ENLARGED KEY PLAN**
SCALE 1:250

P1	ISSUED FOR INFORMATION	SN	JM	JM	22/24
No	Revision	By	Chk'd	Passed	Date
CDM DETAILS (Refer note 2)					ENG
Hurst Peirce + Malcolm LLP CONSULTING CIVIL & STRUCTURAL ENGINEERS HPM					
CELTIC HOUSE 33 JOHN'S MEWS HOLBORN LONDON WC1N 2QL			© Tel: 020 7242 3593 Fax: 020 7405 5274		
E-MAIL: enquiries@hurstm.co.uk			WEB PAGE www.hurstm.co.uk		
Architect					
Project WAITROSE WOKINGHAM					
Title CARPARK BRICK WALL H1 EXISTING ELEVATIONS					
Status FOR APPROVAL					
Scale 1:20,1:50,1:500 AT A0					
Drawn	SN	Checked	JM	Passed	JM
Date				DEC '23	
Drawing No. 25317-03					
P1					