


The scaling of this drawing cannot be assured		
Revision	Date	Initial
A - Red line amended to Block Plan	12.11.25	SJ

This plan is based on OS data which shows the general approximate position, not the exact line, of the boundaries. It may be subject to distortions in scale. Measurements scaled from this plan may not match measurements between the same points on the ground.

This drawing has been prepared based on OS data information received 07.10.2025 © Crown Copyright 2025 Licence No. 100031961

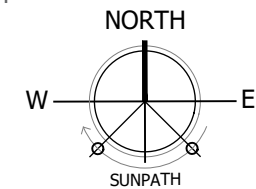

PLANNING

Project
 40 Paddock Heights, Twyford
 Reading RG10 0AR
 Drawing Title
 Location Plan and Block Plan

Date	Scale	Drawn by
08.10.2025	As noted @A3	SJ
Project No	Drawing No	Revision
205	001	A

AD

SJ

ASSOCIATES

ARCHITECTURE + DESIGN

R

I

B

A

68 Norton Road

Woodley

Reading


Berkshire

RG5 4AJ

07968 141918

info@adsj.co.uk

www.adsj.co.uk

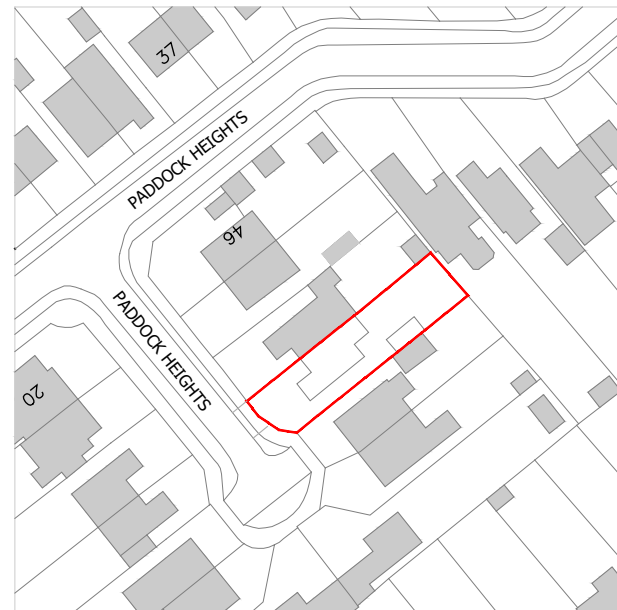

1

Location Plan

0

10

20

30

40

50m

SCALE 1:1250



2

Block Plan

0

5

10

15

20

25m

SCALE 1:500