

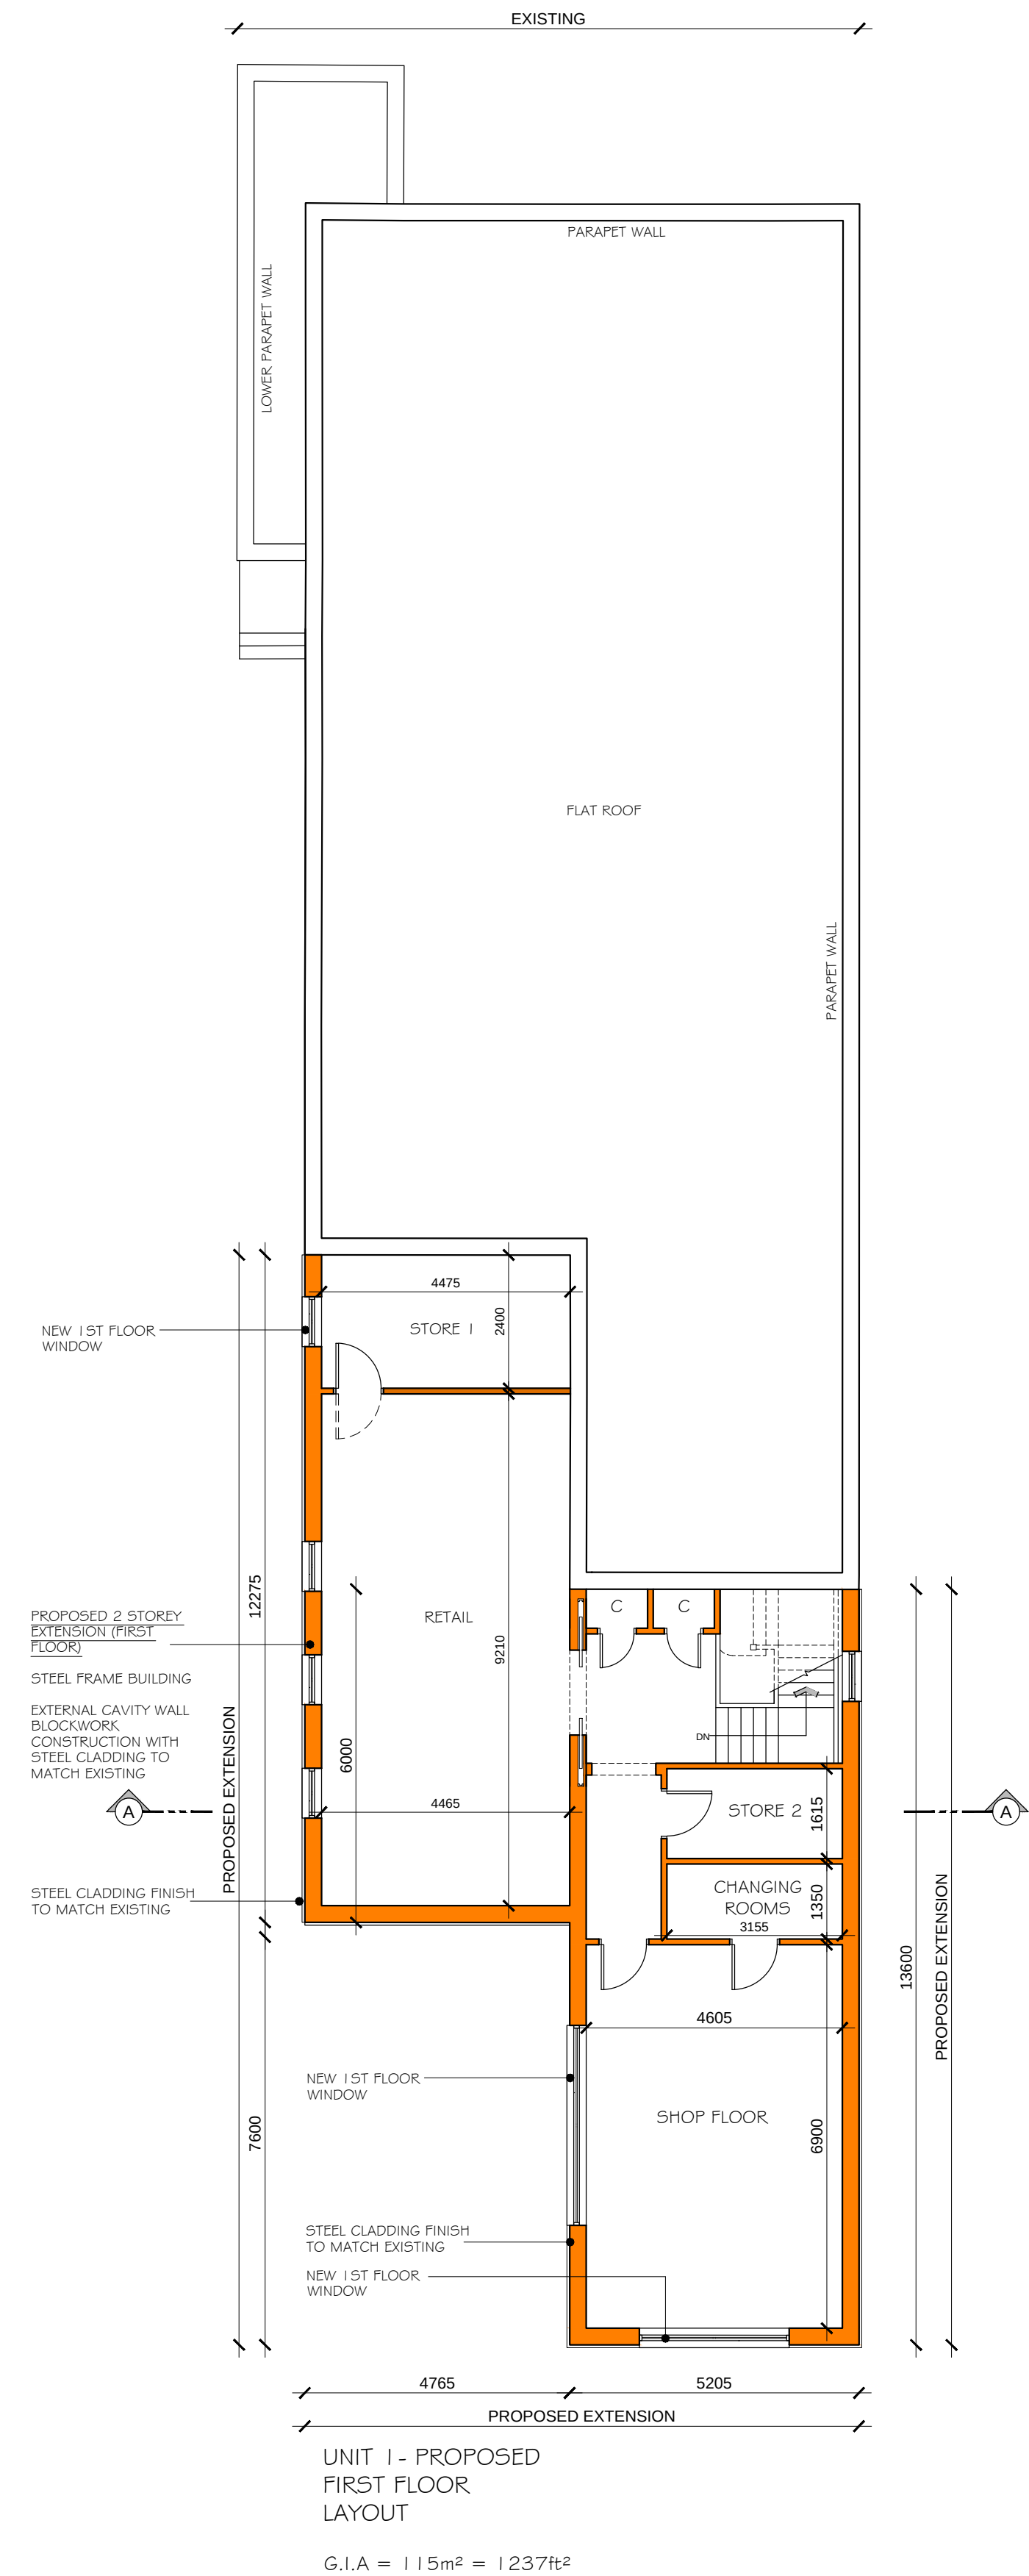


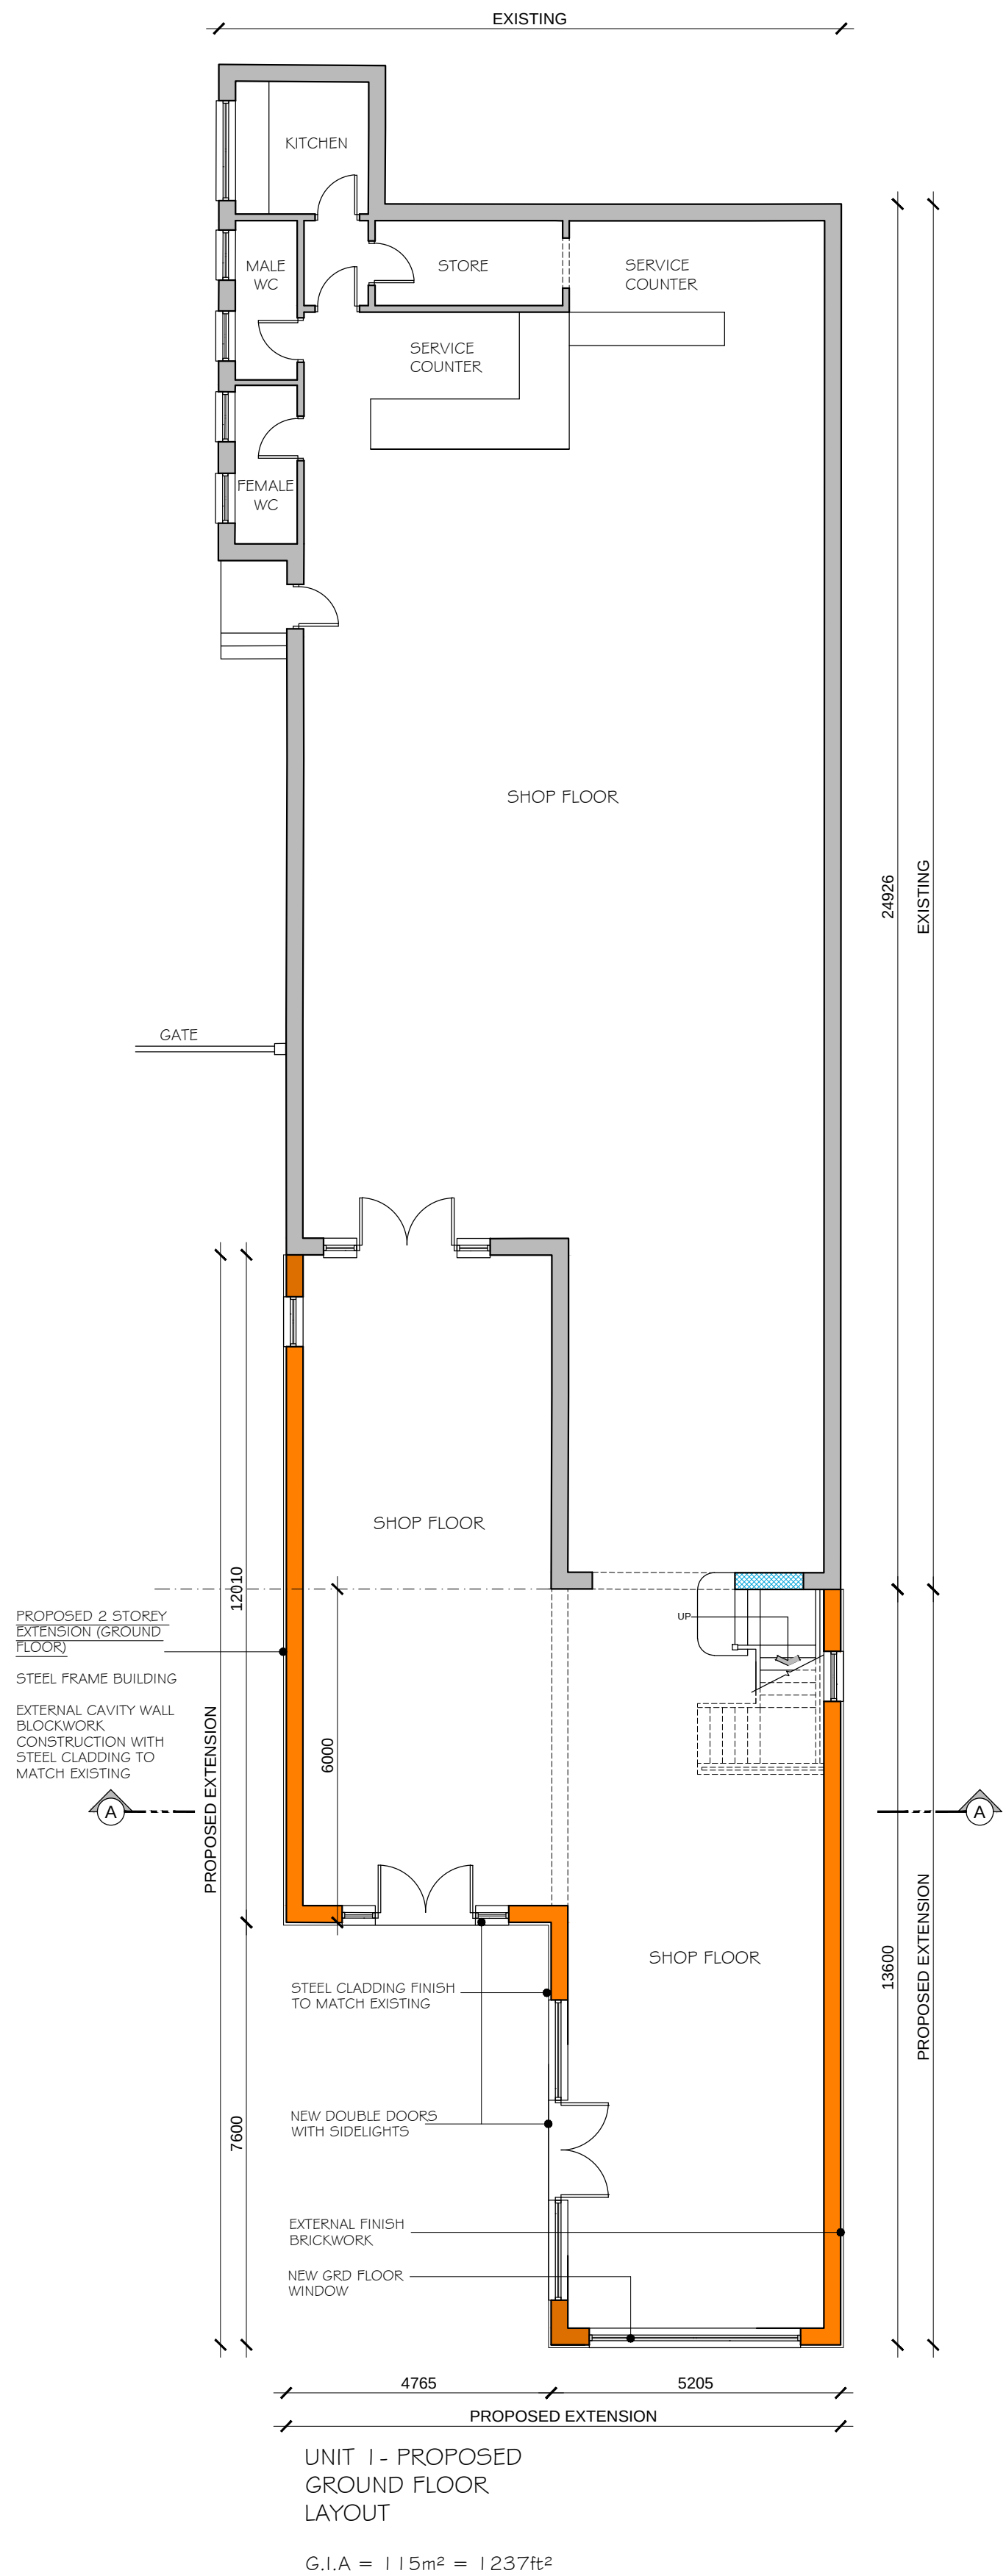

LEGEND

- EXISTING WALLS
- WALLS TO BE REMOVED
- NEW WALLS
- OPENINGS IN WALLS BRICKED UP AND MADE GOOD
- NO NEW OPENING
- FLT FLUSH LEVEL THRESHOLD
- OBS OBSCURE GLAZING
- SECTION LINE

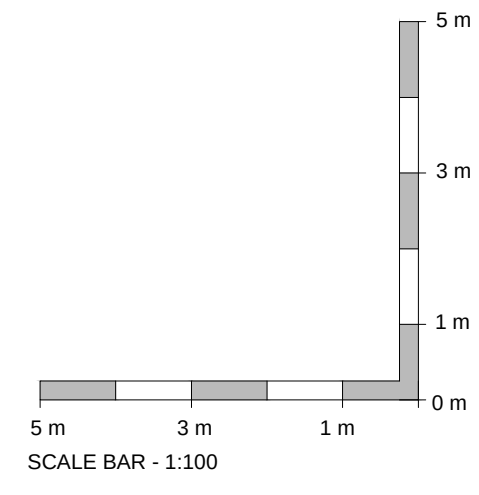

 CADCRE8 LTD ARCHITECTURAL DESIGNERS & PLANNERS 1 Peach Street Wokingham RG40 1XJ matt-cadcre8@outlook.com	Status	PLANNING ISSUE			Rev.	A	Date	02-DEC-24	Detail	FIRST FLOOR LAYOUT AMENDED
	Client	MR C TEMPLE			DRAWING Title					
	RIDEWORX, UNIT 1, 125 READING ROAD, WOKINGHAM, BERKSHIRE			Scale:	1:100 @ A1		Date	SEP-24	Drawn	MM
	The copyright in this document and design is confidential to and the property of Cadcre8 Limited			DRAWING No.	24 - P091 - 03			Rev.	A	