
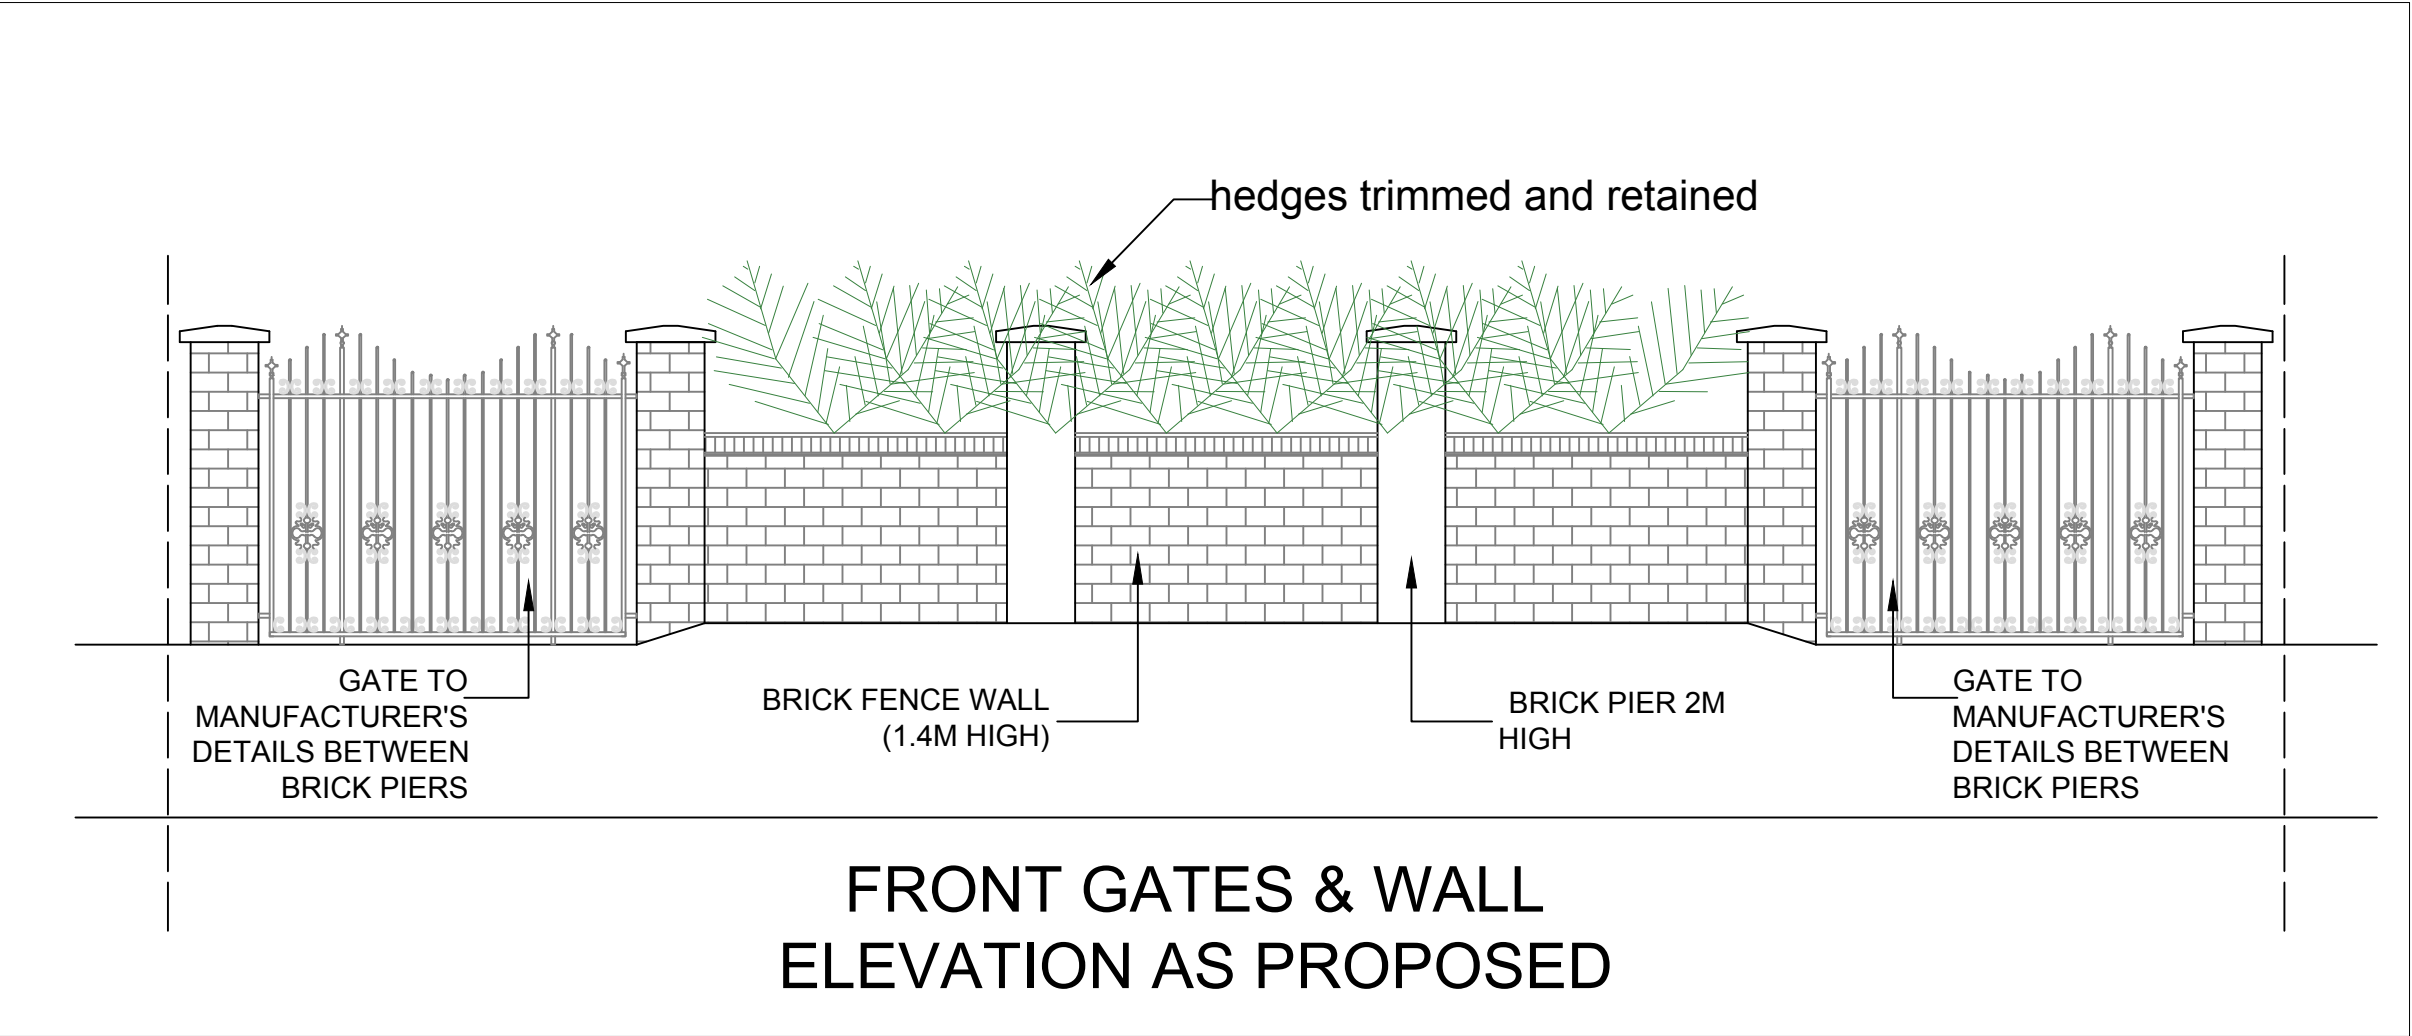


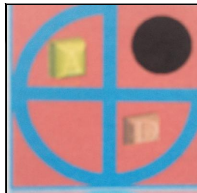

	PROJECT:	9 Wilderness Road Earley	DRAWN BY:	P.S.	DRAWING TITLE:		 ArchDezine Limited archdeziner7@gmail.com
	PROPOSED SINGLE STOREY REAR EXTENSION & INTERNAL ALTERATIONS		DATE:	15/11/2024	GATE and BOUNDARY WALL		
			SCALE:	1:50@A3	DRAWING NUMBER: WR-07		
			FILENAME:	24024			