


Revision	Date
REV -	-

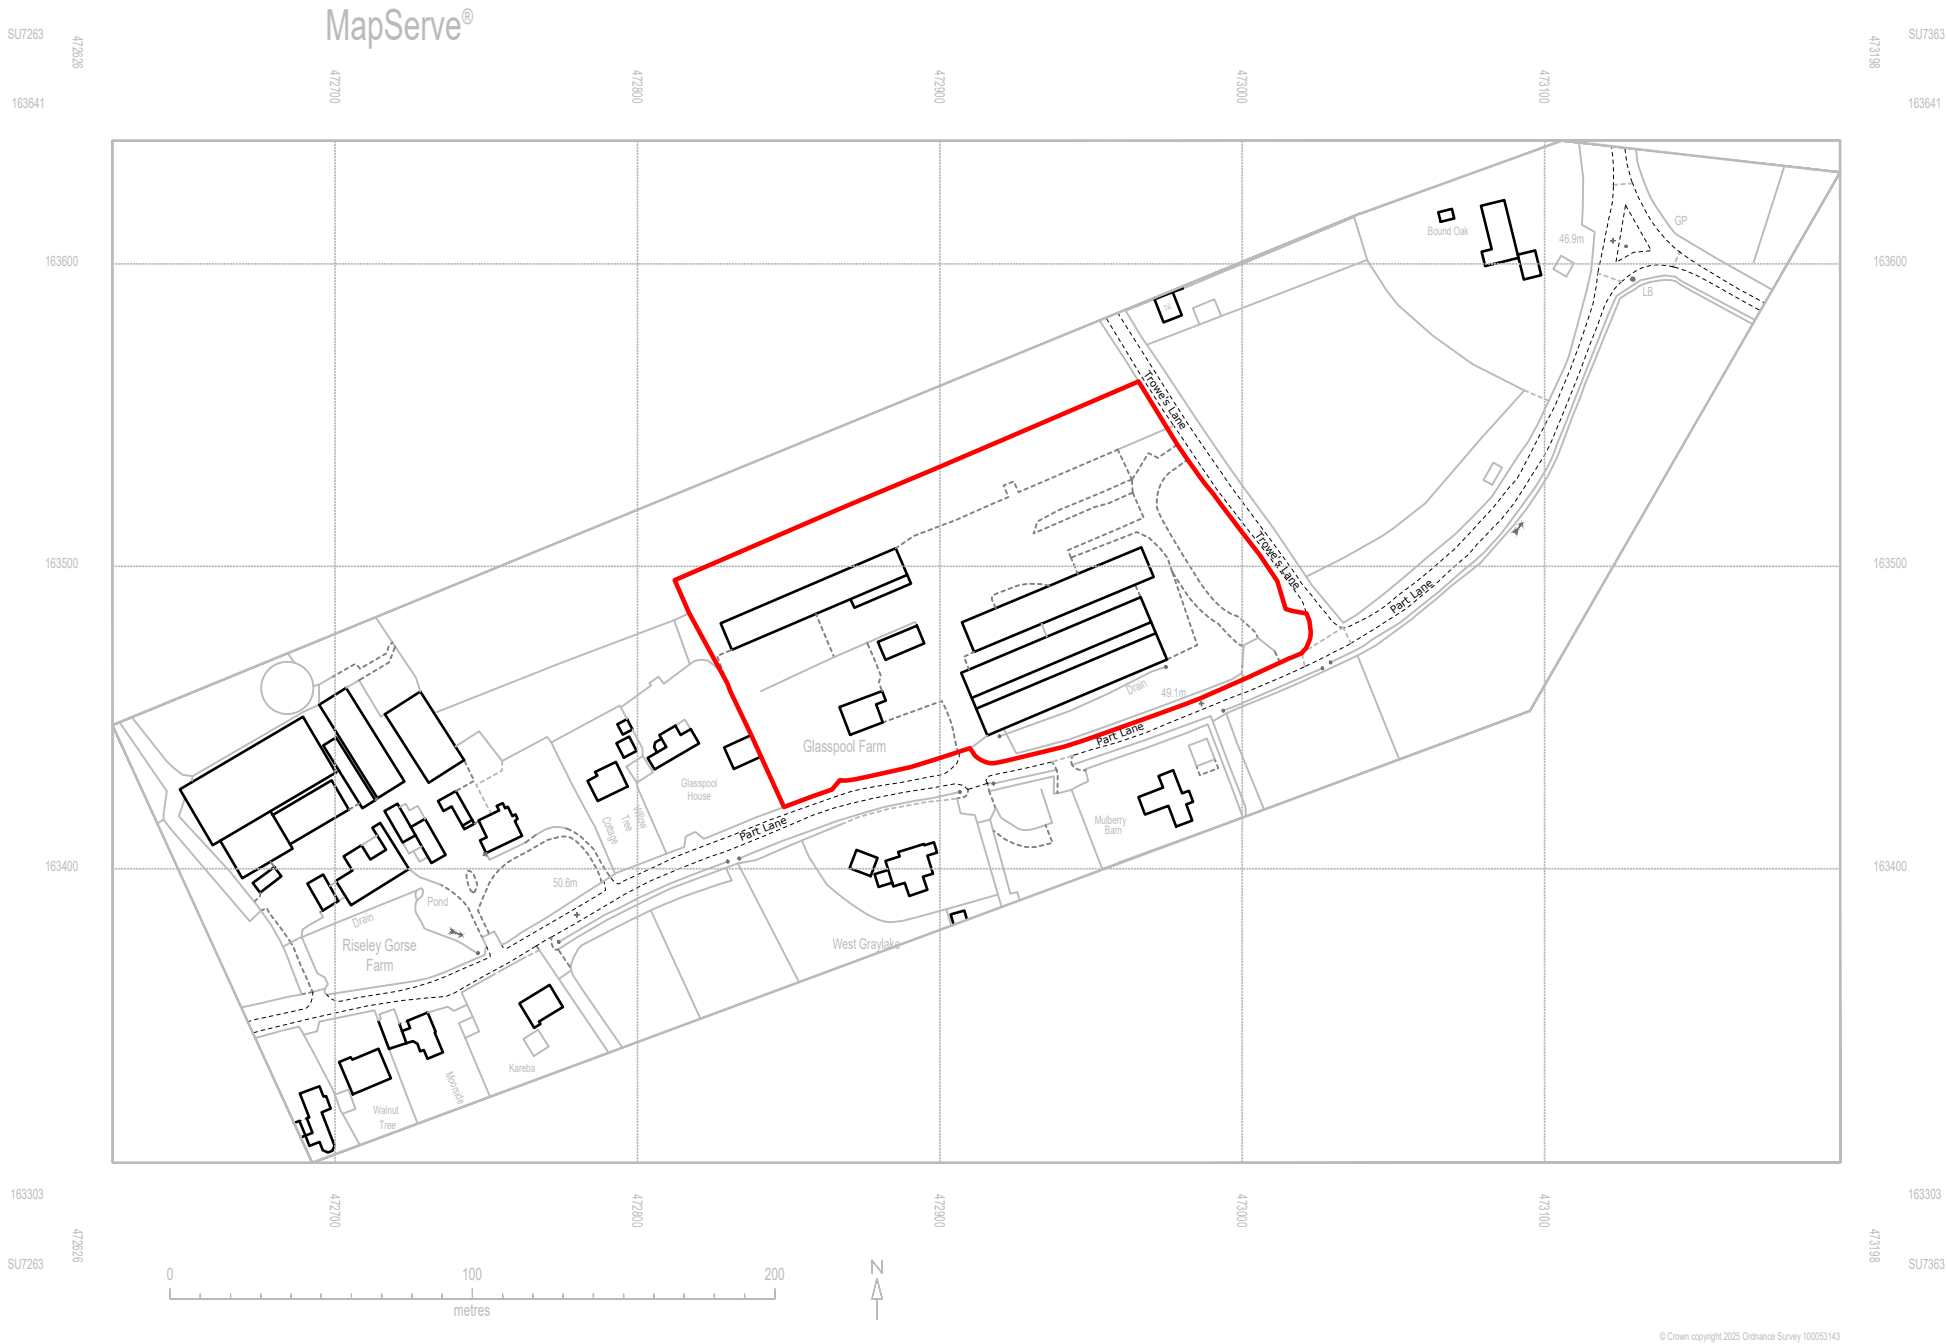

Key :
Application Site - 16765 sqm



 Second Floor, Suite 3 Woburn House Vernon Gate Derby DE1 1UL Tel: 01332 347 371 E-mail: info@planningdesign.co.uk www.planningdesign.co.uk	PROJECT DESCRIPTION: Development at Glasspool Farm, Riseley	
	DRAWING TITLE: Barn C+D - Class R - Site Location Plan	
	DRAWN BY: DS	CHECKED BY: -
	DRAWING NUMBER: 001	REVISION: -
	SCALE: 1:2500 @ A3	DATE: 03/09/2025
CLIENT: Wroxton Group Ltd.	DRAWING REF: 5389 - 001	
STATUS: P L A N N I N G		

© COPYRIGHT EXISTS ON THE DESIGNS AND INFORMATION SHOWN ON THIS DRAWING : The Contractor must verify all dimensions on site before making shop drawings or commencing work of any kind. No dimensions to be scaled from this drawing. Architect to be notified of any discrepancies in dimensions immediately